TOWNSHIP 40 SOUTH, RANGE 8 EAST, W. M.

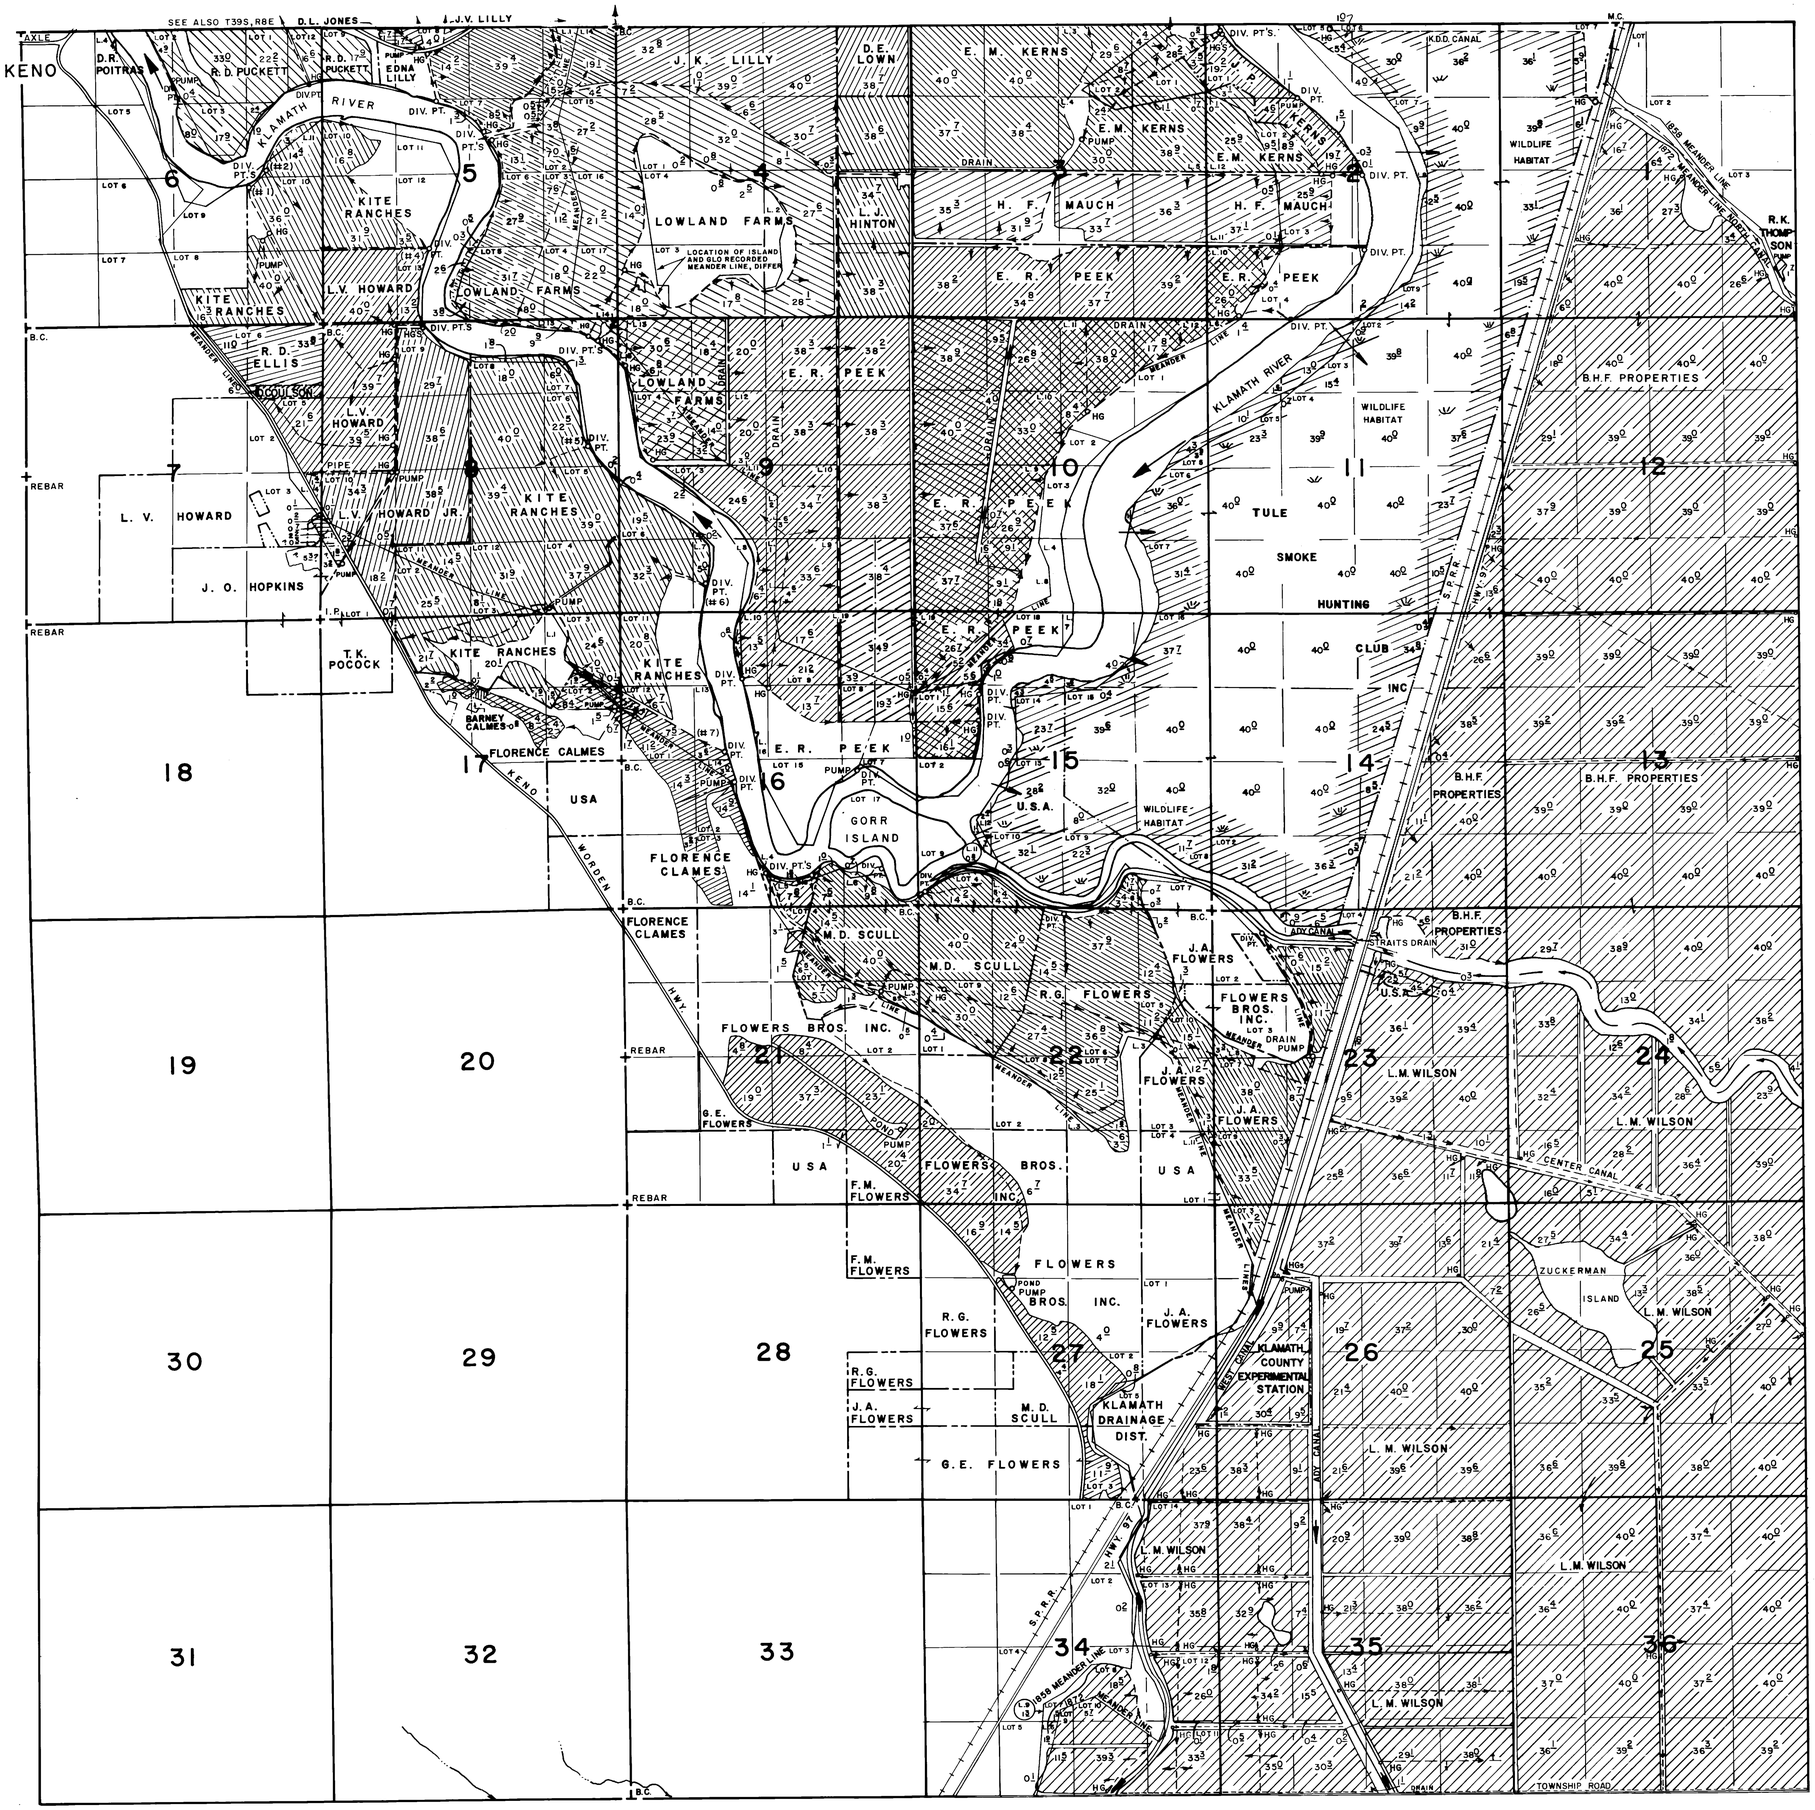

40 S 8E