

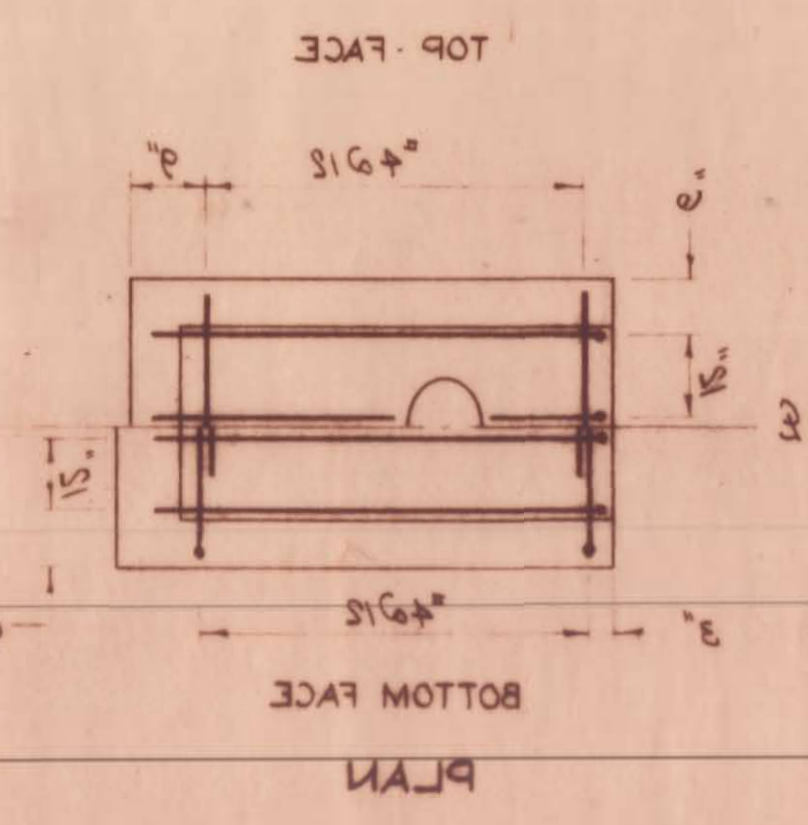
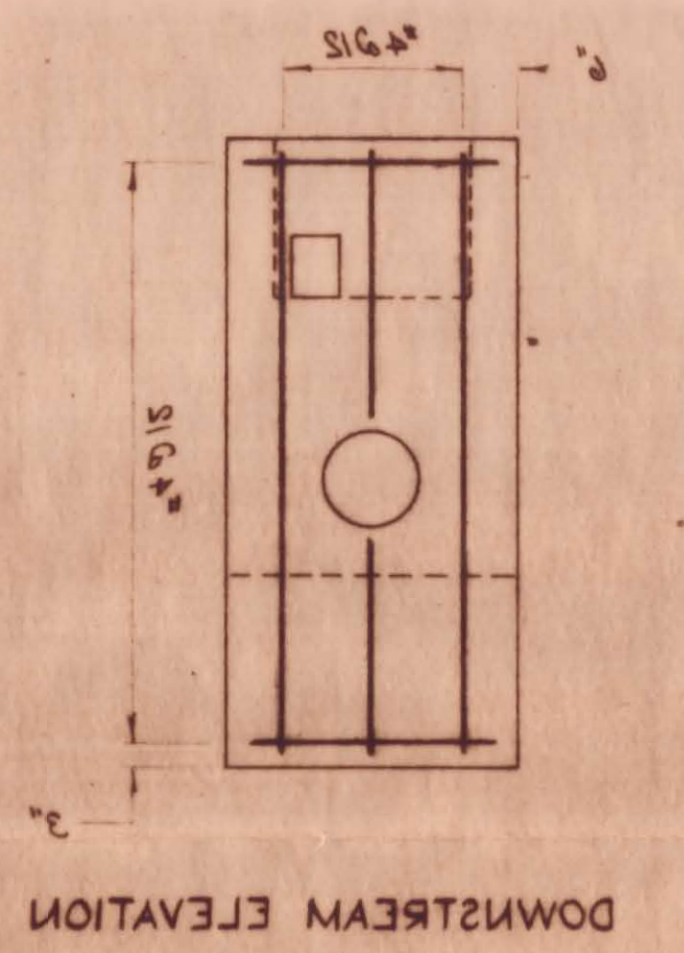
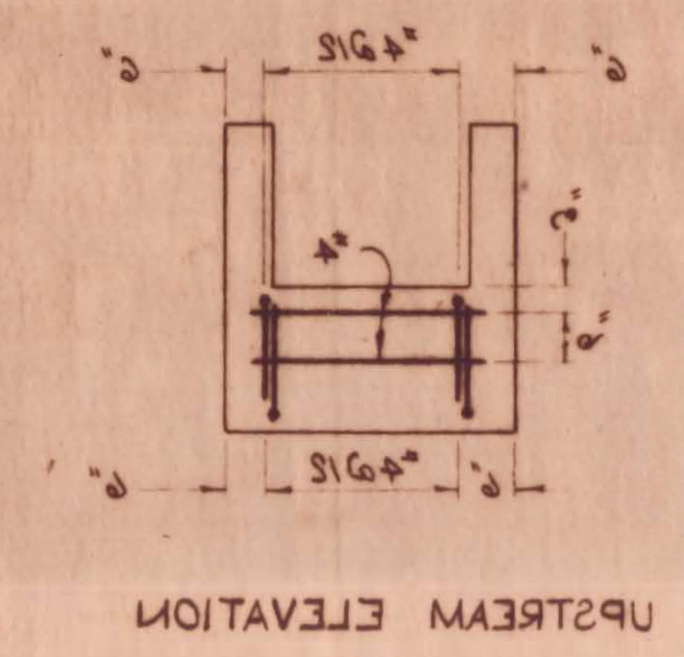
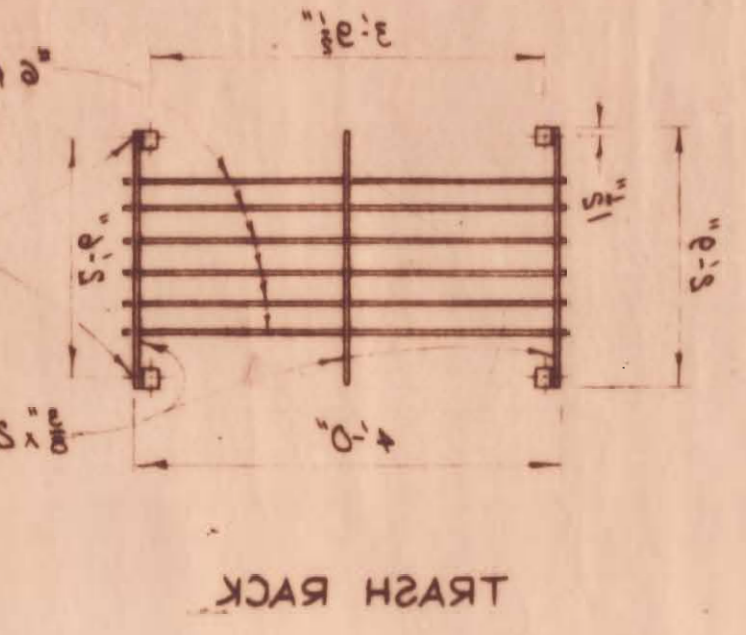
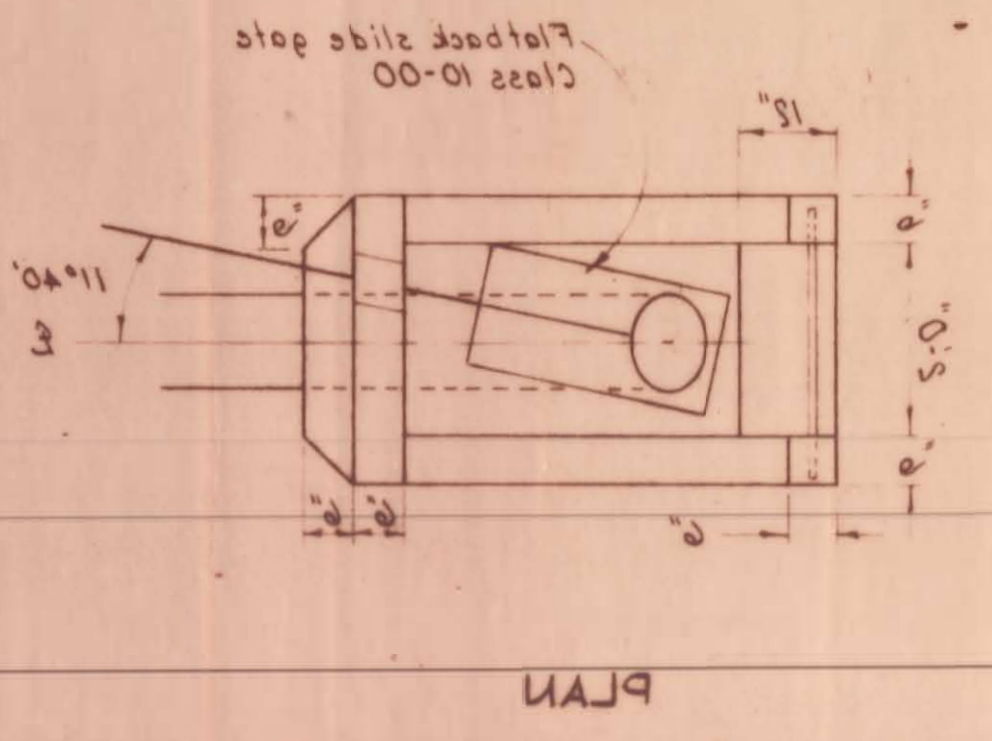
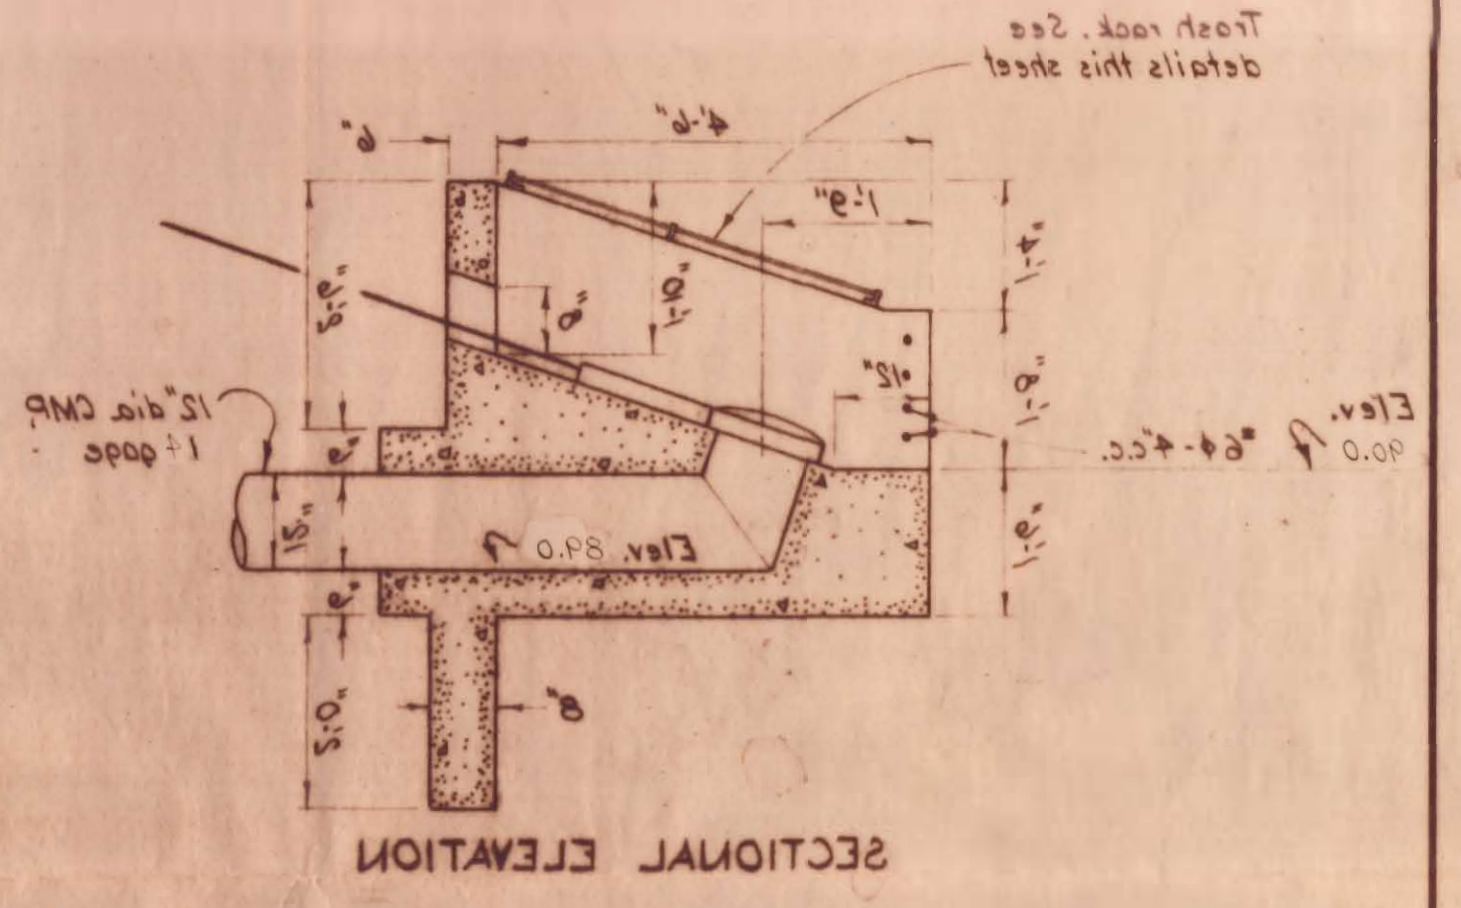
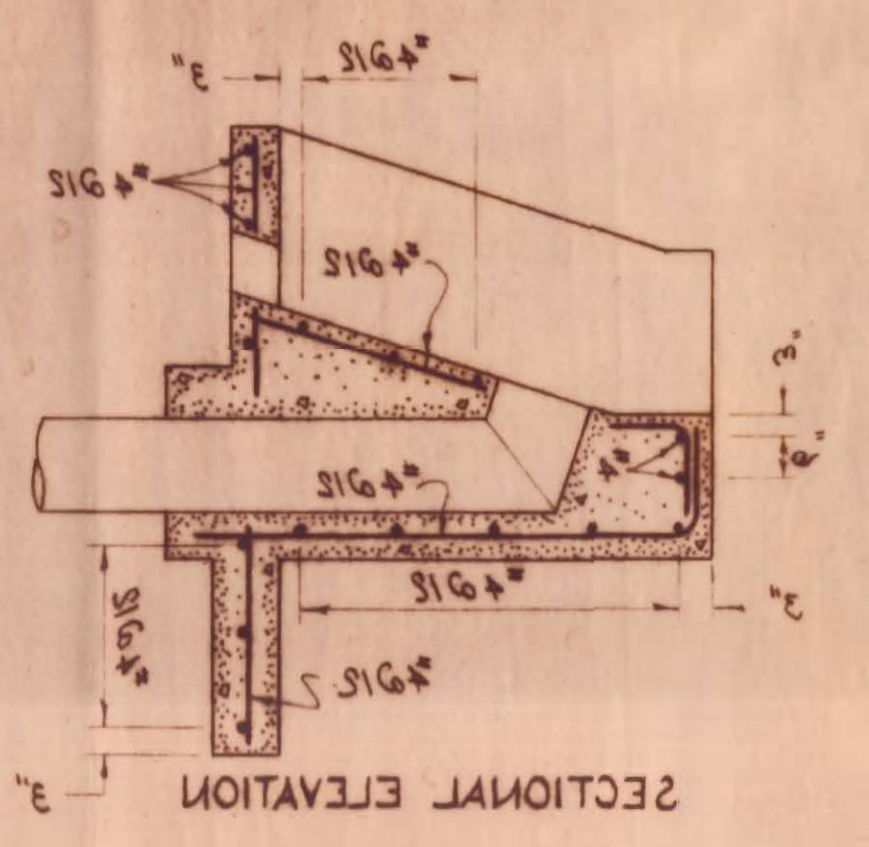
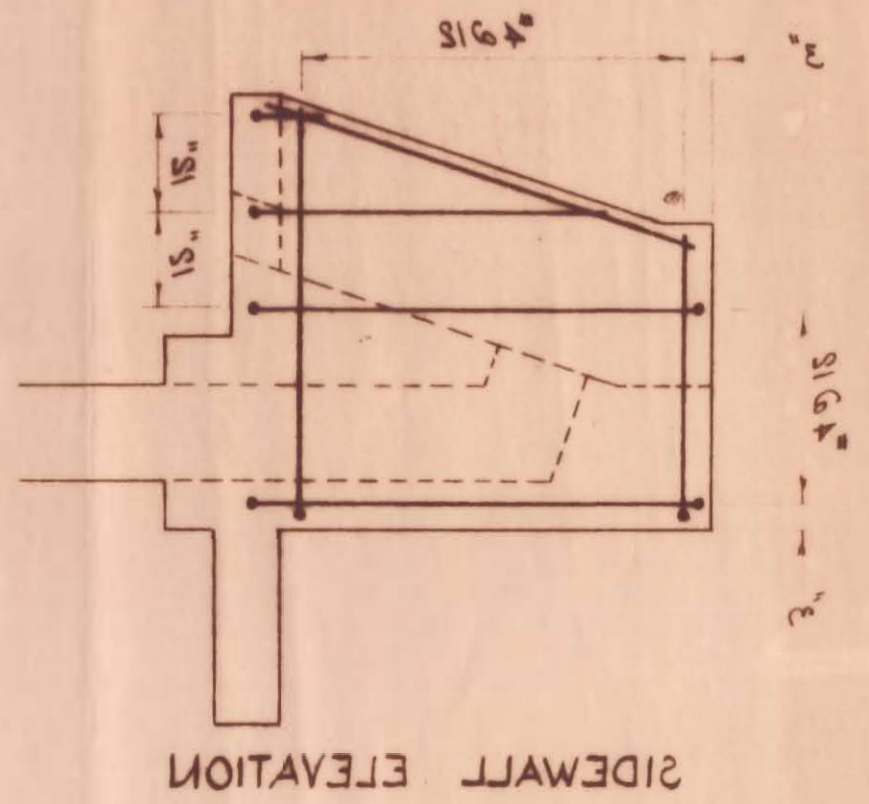
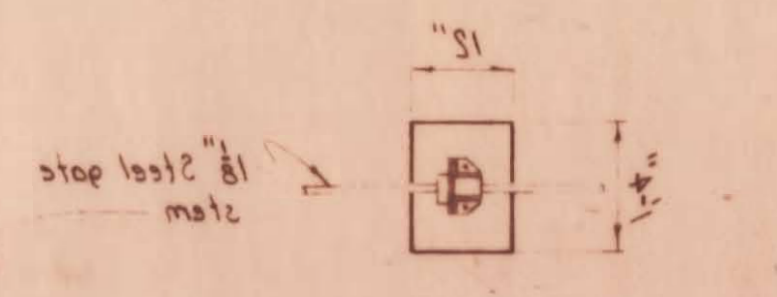






INTAKE STRUCTURE

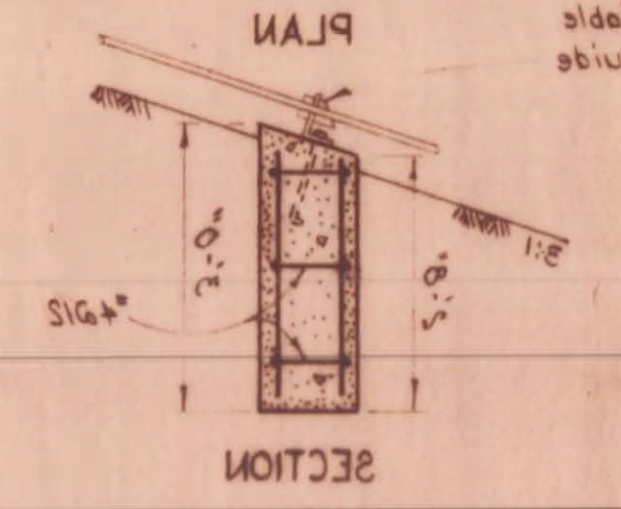




ANTI-SEEP COLLAR

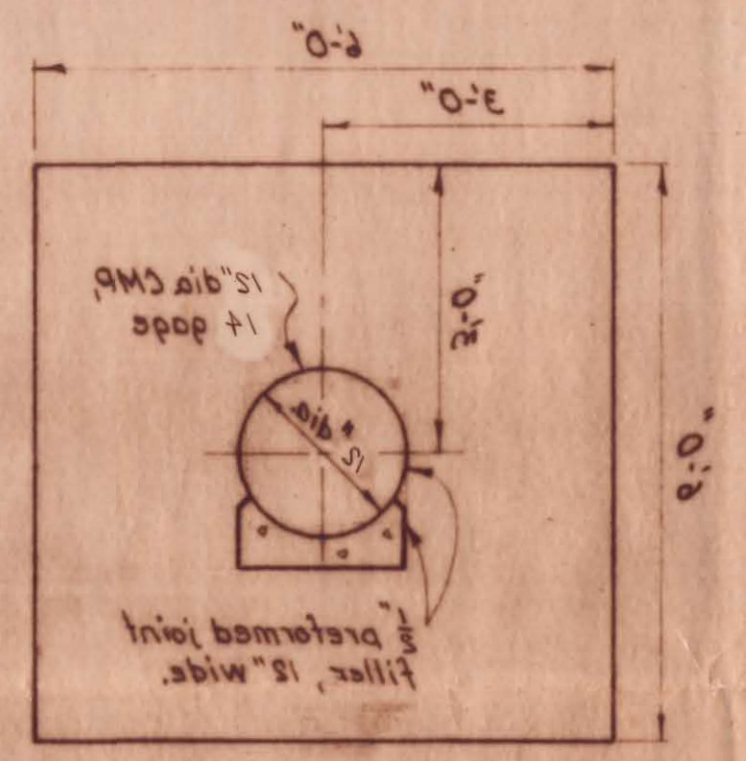




CONDUIT CRADLE

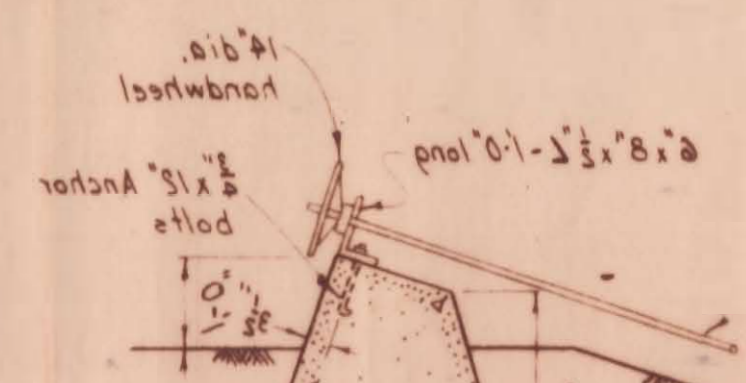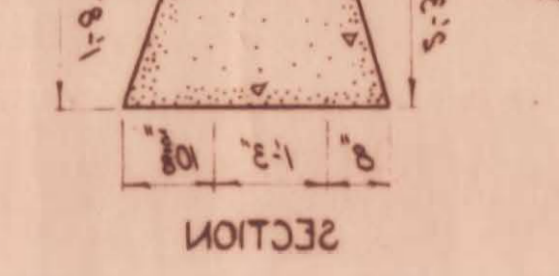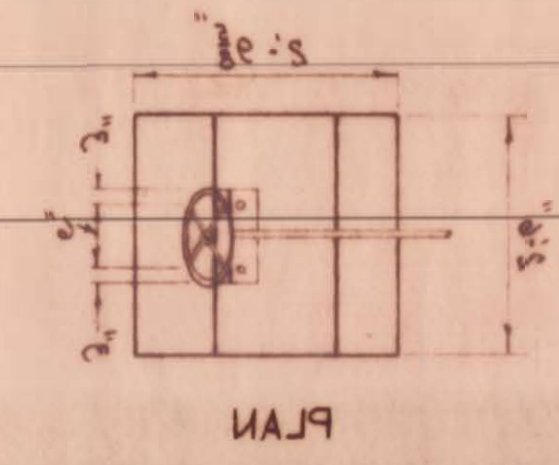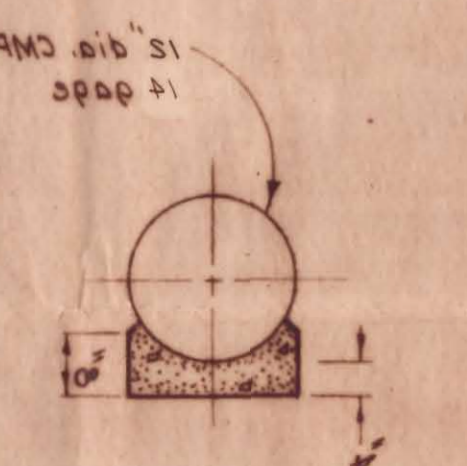

GATE LIFT PEDestal

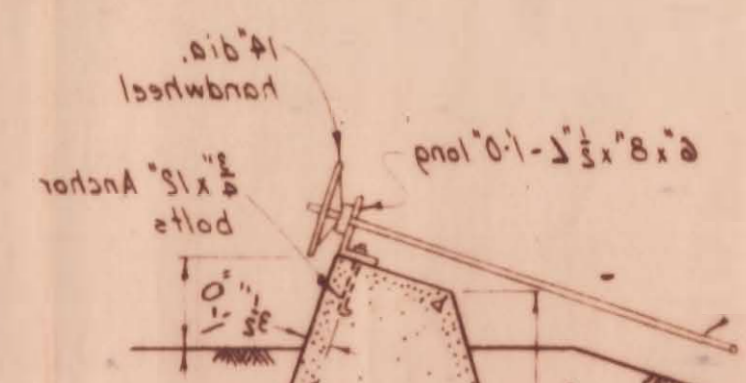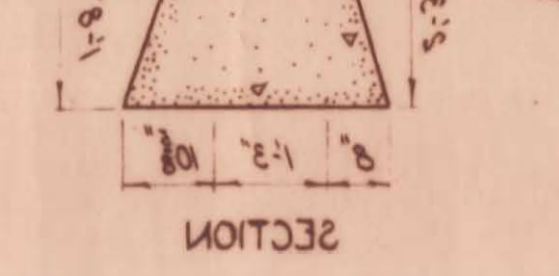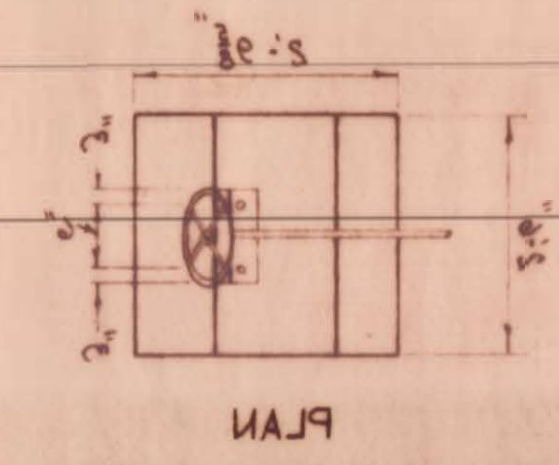


GATE STEM PEDestal

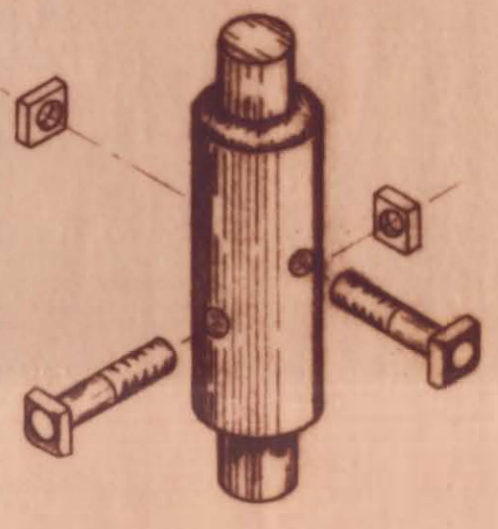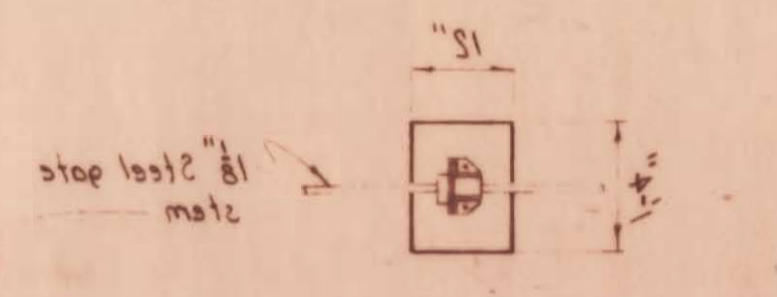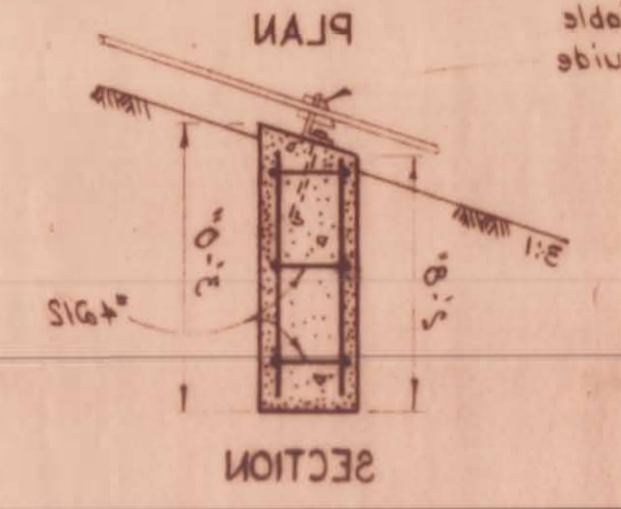


STEM SPICE UNENCASED


MUSTABLE STEM GUIDE

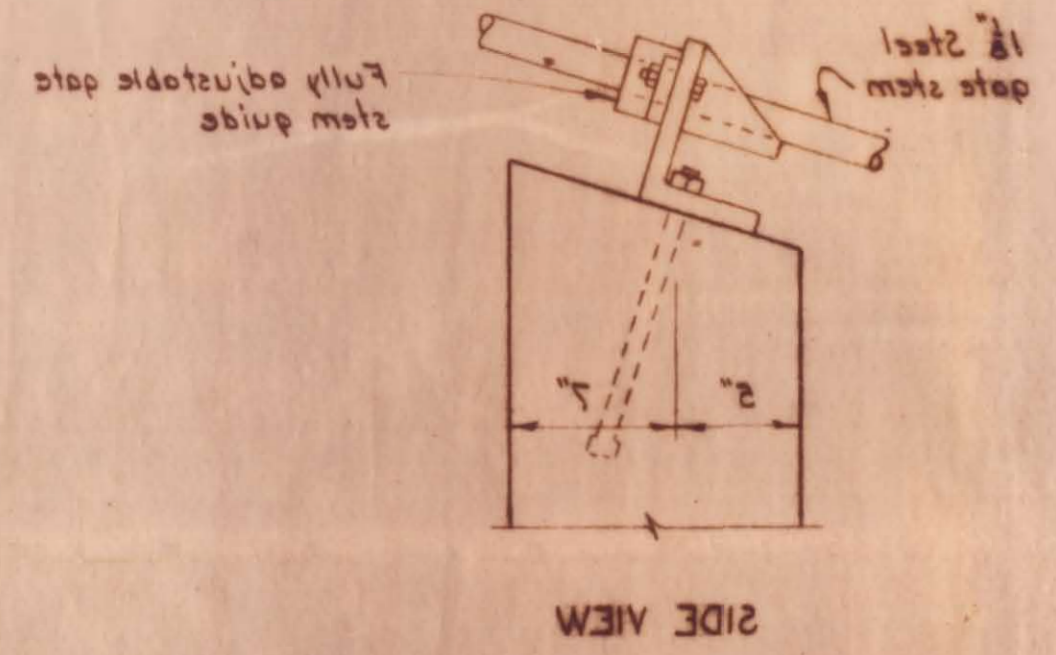

ELEVATION

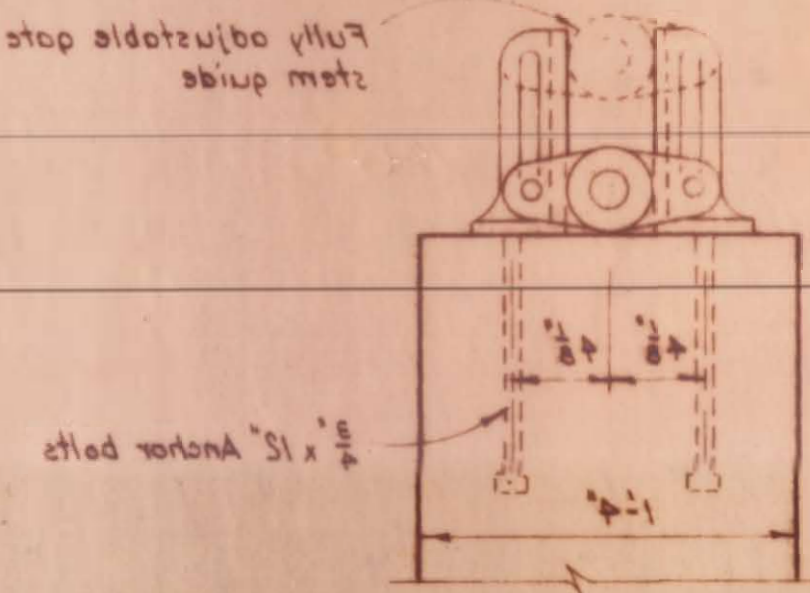


PLAN

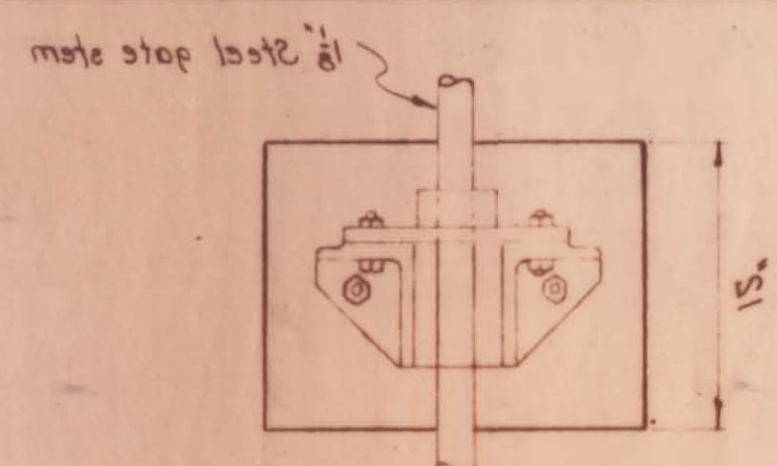

WATER RESOURCES DEPARTMENT
APPROVED: *[Signature]*
1974

DO NOT SEND OUT
WATER RESOURCES
DEPARTMENT OF

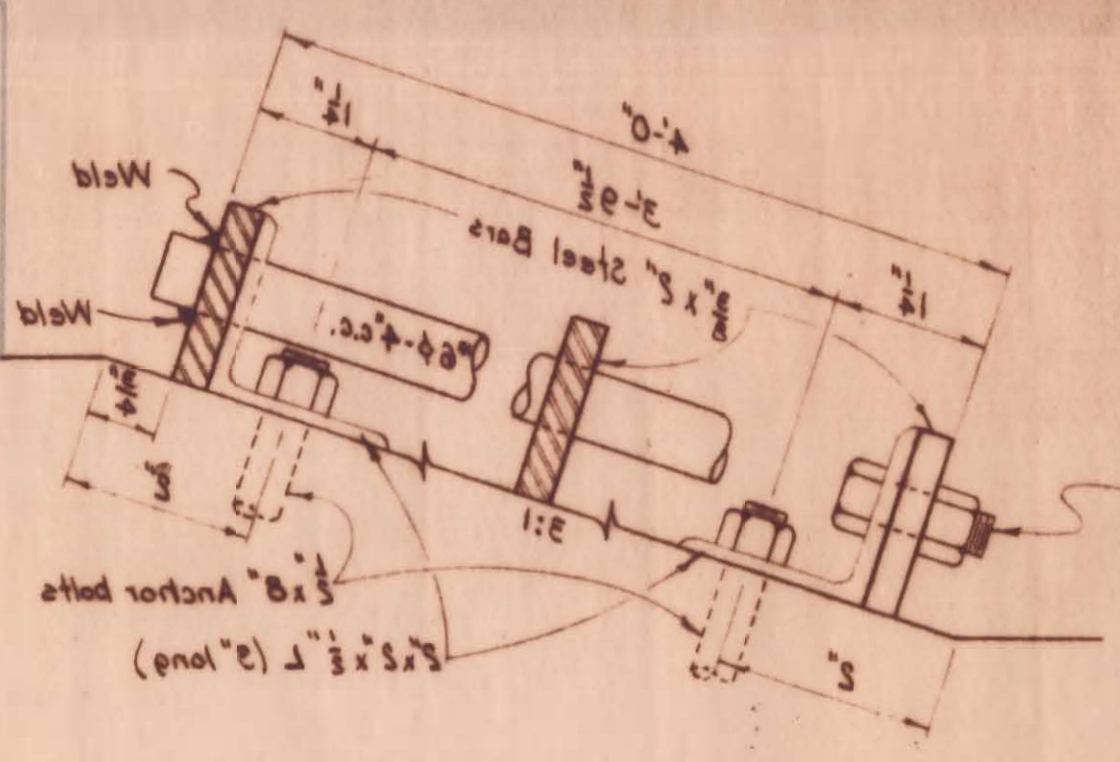

TRASH RACK DETAILS

Application No. 6-2454
Permit No.


JIM HAUGE DAM	
U.S. DEPARTMENT OF AGRICULTURE SOIL CONSERVATION SERVICE	
East Linn SWCD Linn County, Oregon	
Drawn: J. Light	Designed: J. Light
Checked: J. Light	Approved: J. Light
Date: 4-73	

	



SECTION ON E PRINCIPAL SPILLWAY

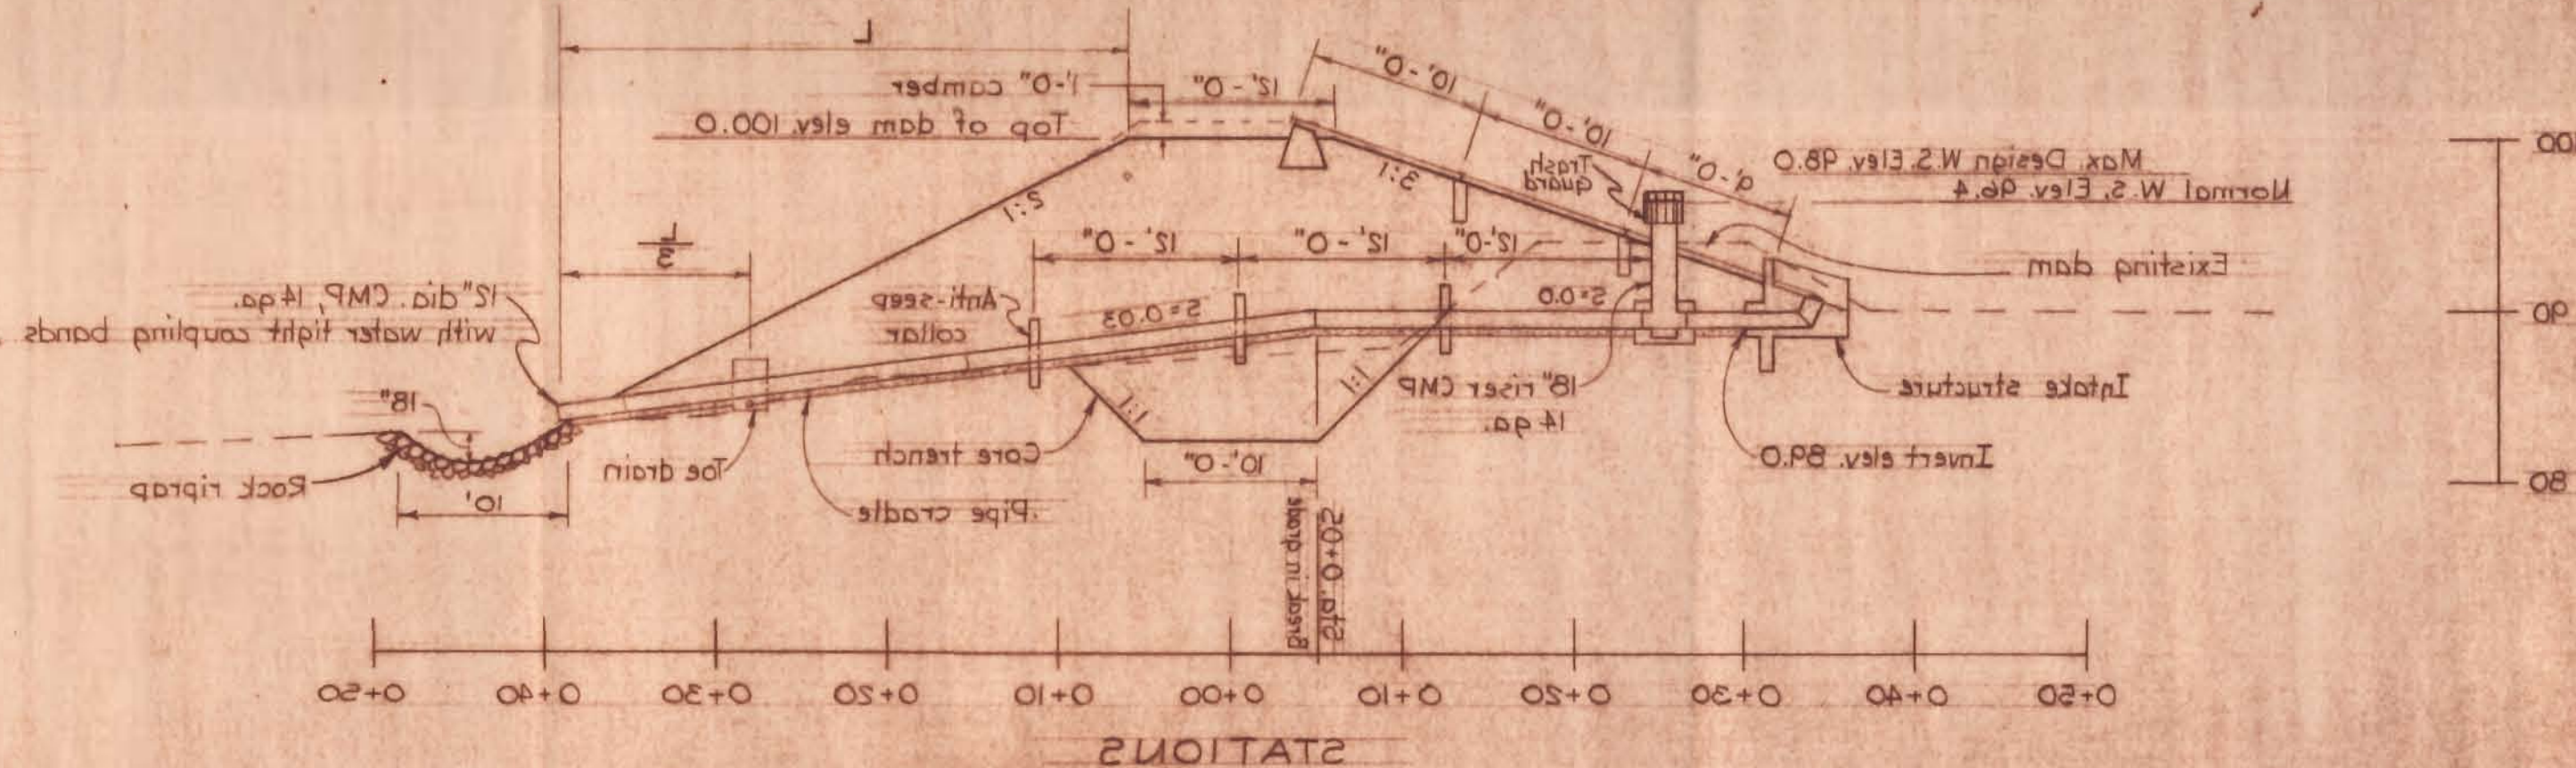


PIT #3
 0-2' redish silty clay - CL
 2-4' yellowish red silty clay - CL
 4-5' yellowish gray silty clay - CL
 5'+ dense, weathered tuff


PIT #2
 0-1' dark silty clay rich in organic matter
 1'-2.5' redish brown silty clay - CL
 2.5'-4.5' redish brown silty clay very rich in weathered tuff. Dense and relatively dry. Surprisingly little free water in this pit considering the location.

PIT #1
 0-2' red silty clay - CL
 2-3.5' yellowish brown, mottled
 silty clay with some weathered tuff - CL, several veins of water about 2.5'
 3.5'-5.0' yellowish brown silty clay, rich in weathered tuff
 Dense and relatively dry - CL


PROFILE ALONG E DAM (LOOKING DOWNSTREAM)

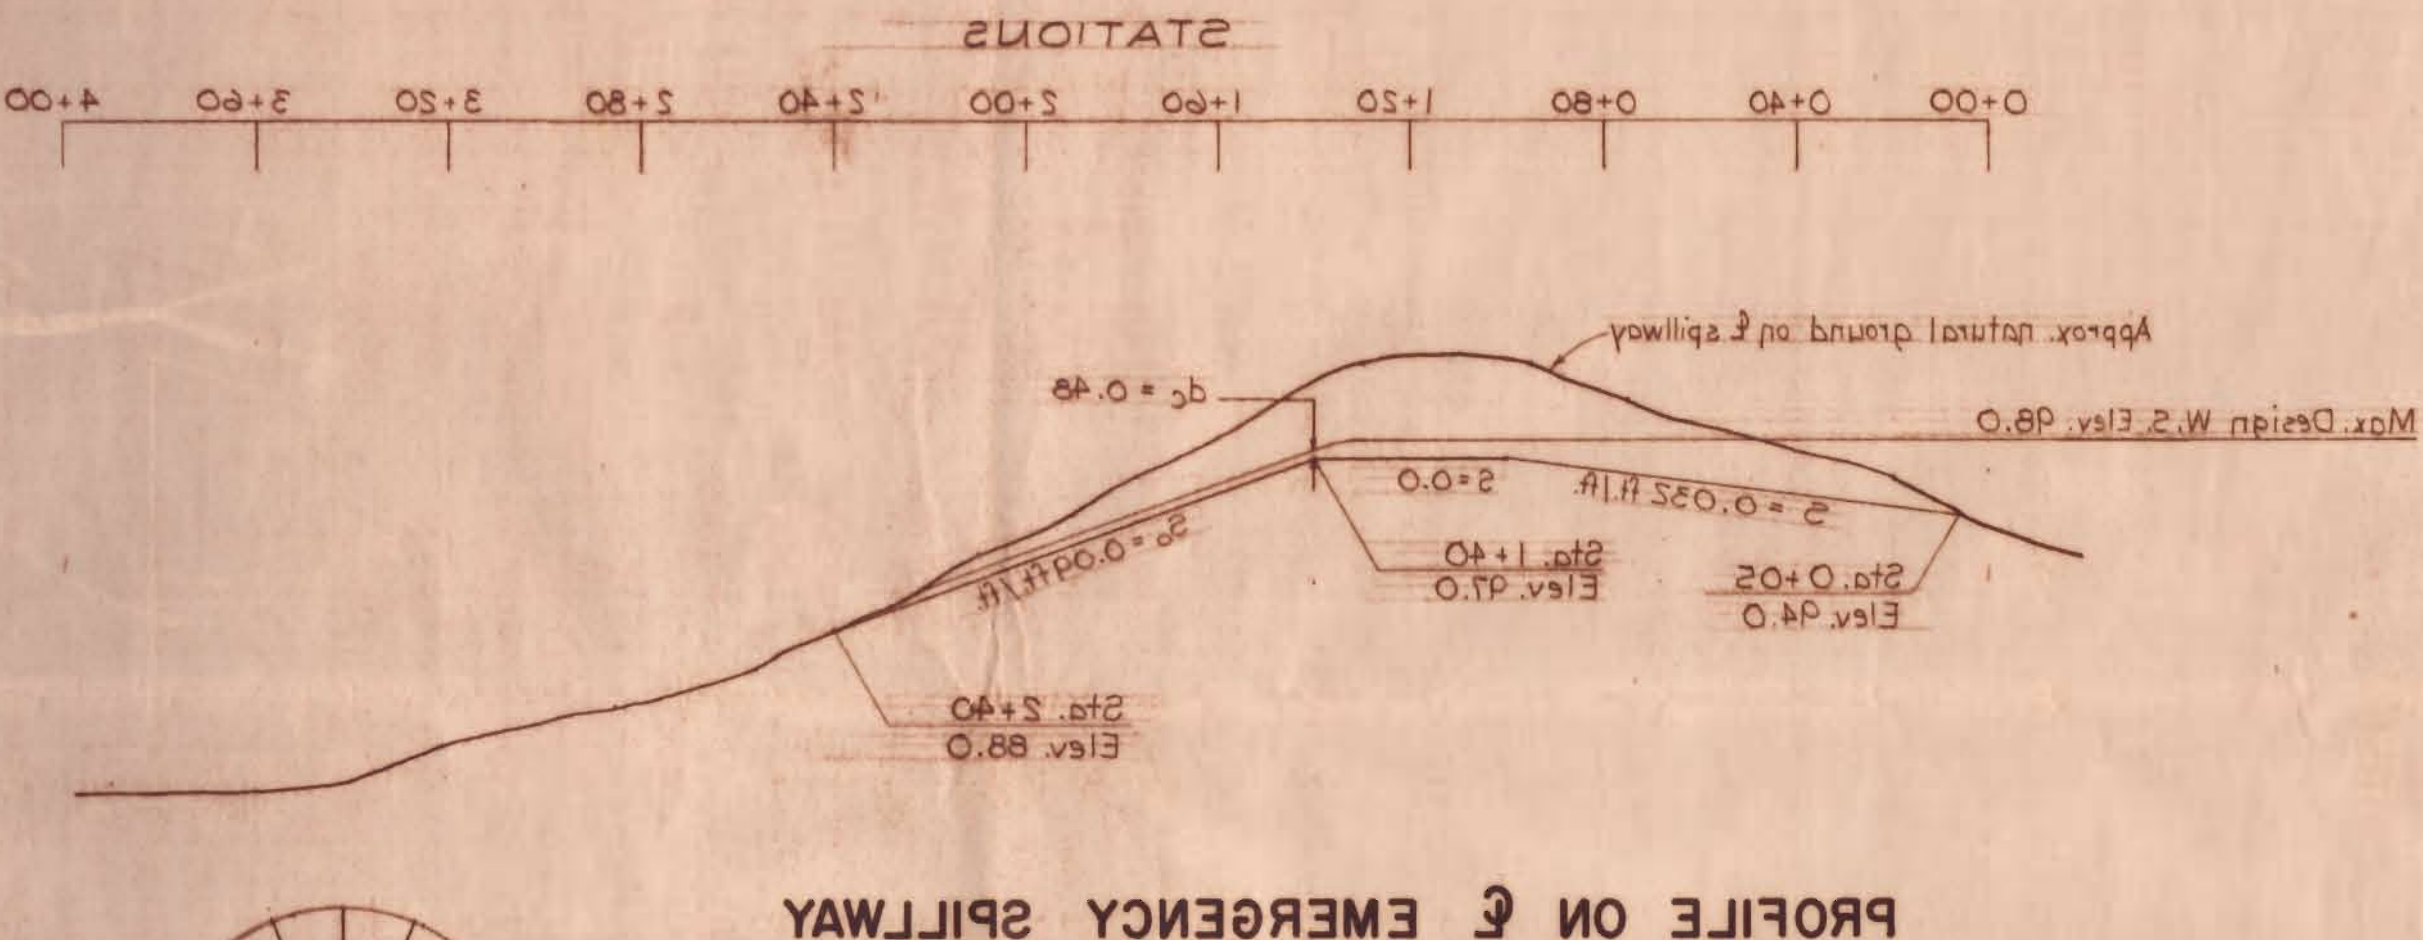

PROFILE ON E EMERGENCY SPILLWAY

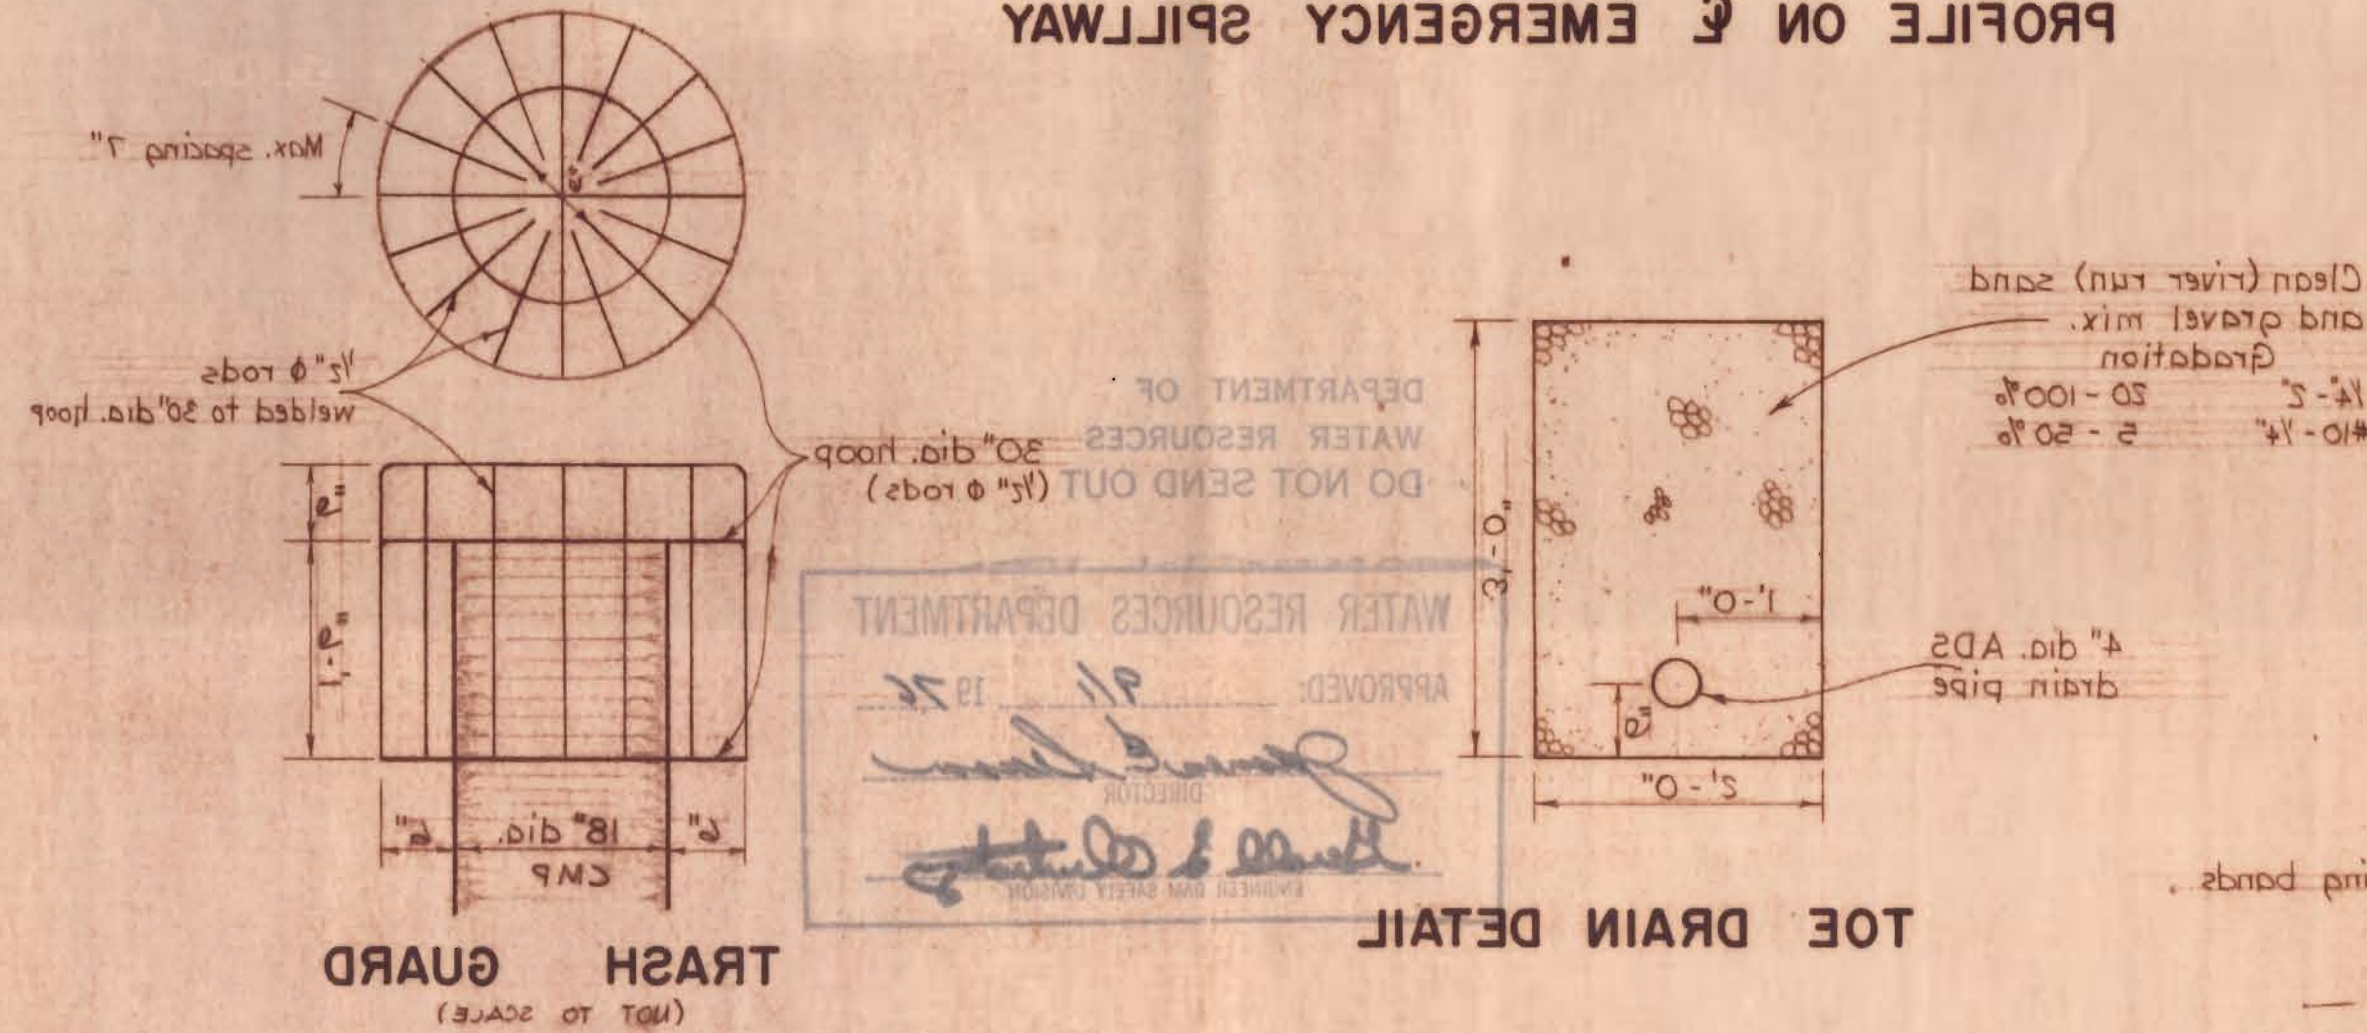

TYPICAL SPILLWAY SECTION

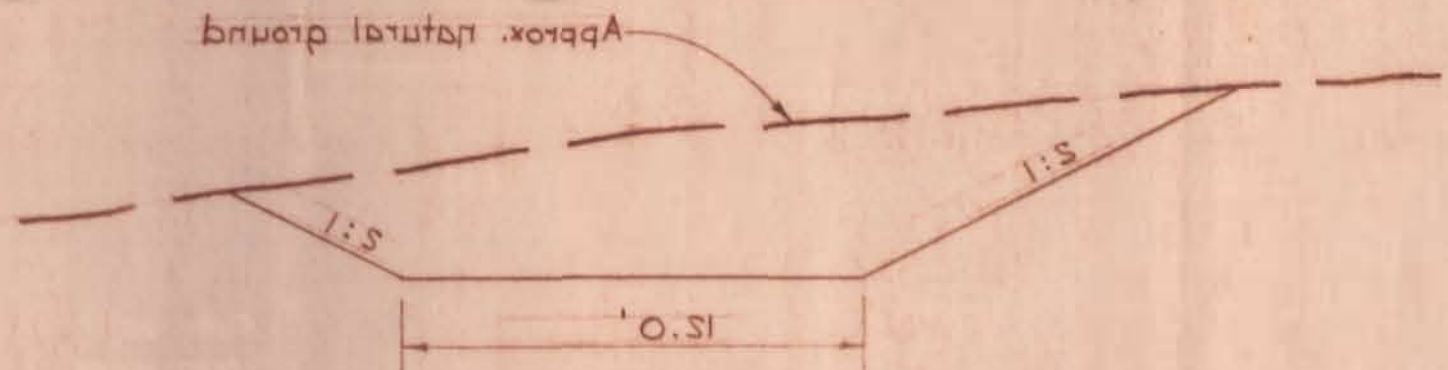

STATIONS

Approximate depth of core trench
 Final determination to be made at
 time of excavation by Engineer.

