HAWKS POINT WATER ASSOCIATION

EUGENE OR

APPLICATION FILE NO. G-15143

TOTAL AREA TO BE IRRIGATED
= MAXIMUM ½ ACRE PER LOT
88 LOTS @ ½ ACRE EA = 19 ACRES
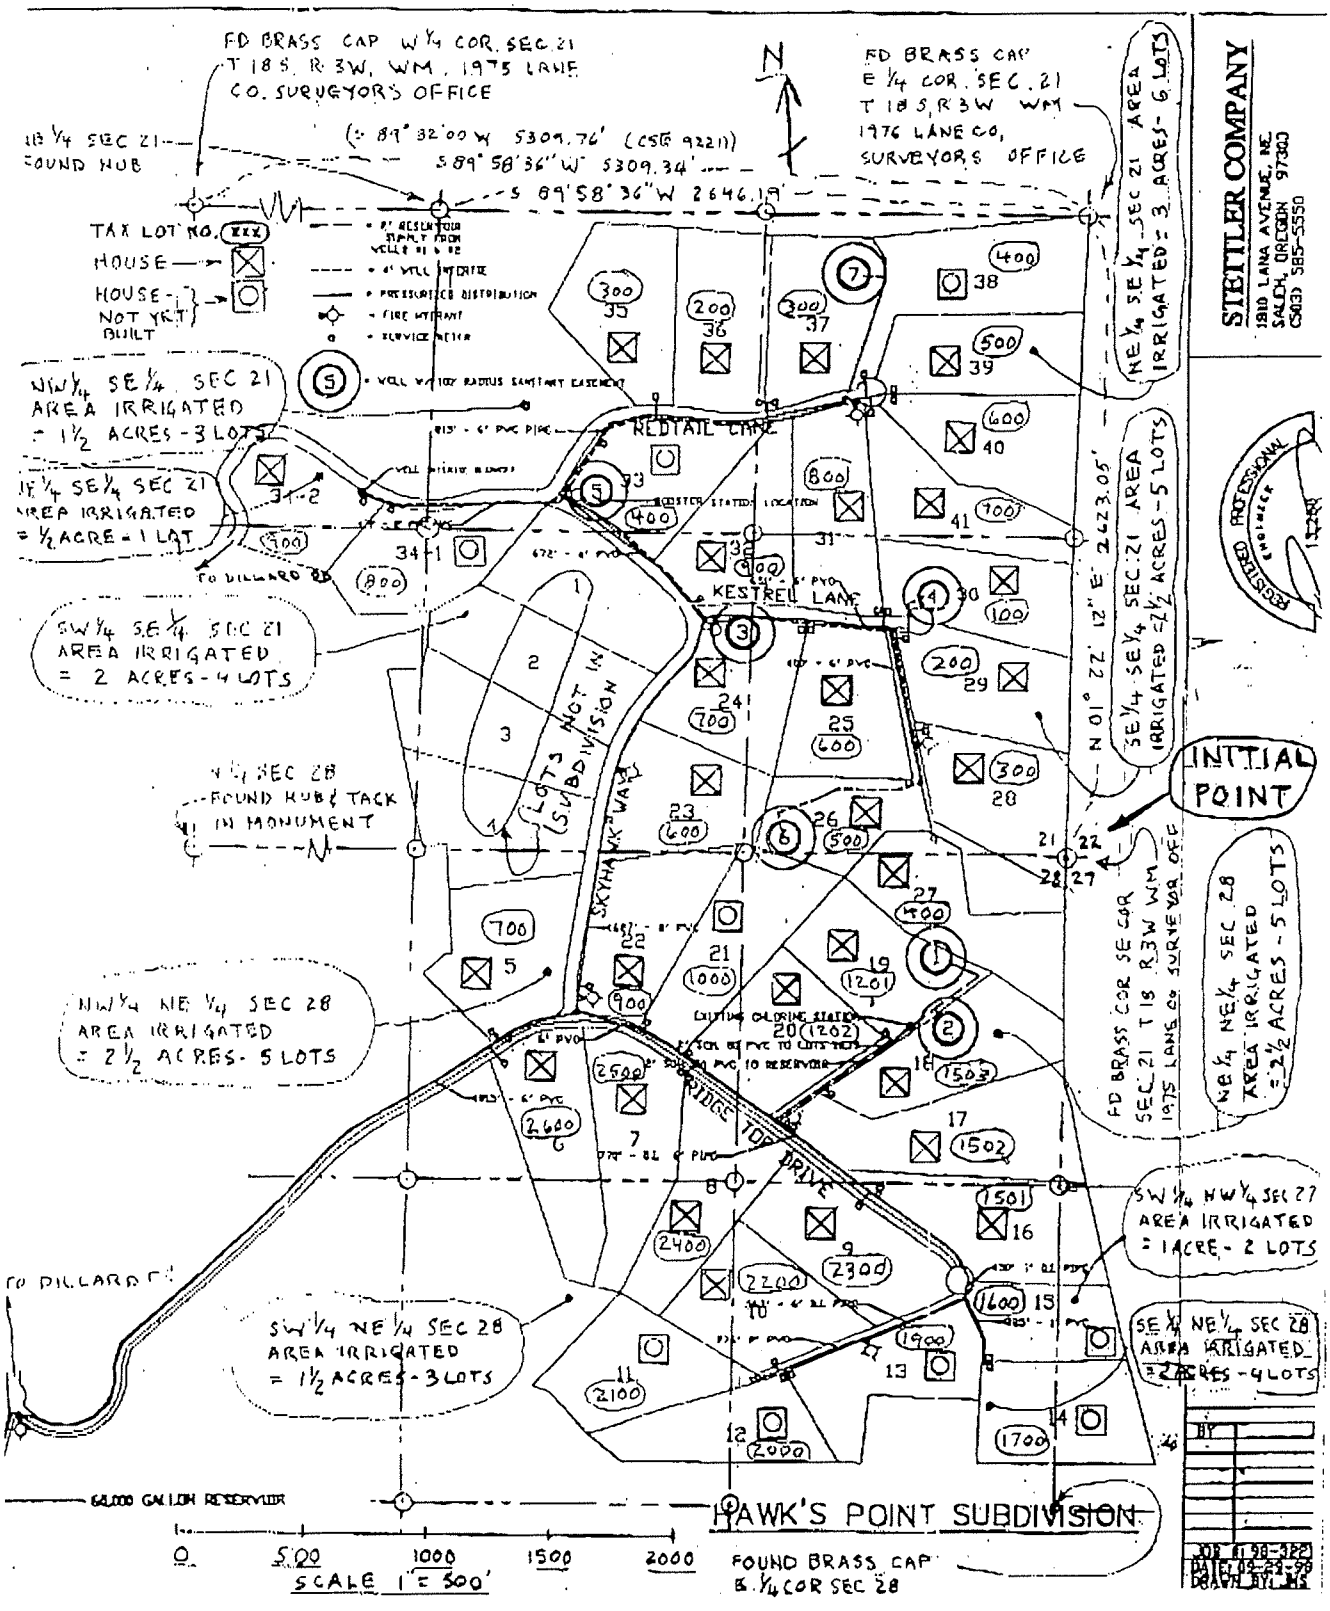
RECEIVED
JAN 11 2001
WATER RESOURCES DEPT
SALEM, OREGON