

LEGEND

DESCRIPTION	SYMBOLS
-------------	---------


SECTION LINE	
QUARTER-QUARTER LINE	
TAX LOT LINE	
CREEK	
CANAL	
SECTION CORNER	36 31 1 6
RECOGNIZED SURVEY CORNER	
IRRIGATION WELL & PUMPS	
SUPPLEMENTAL IRRIGATION	541.70 ACRES
PRIMARY IRRIGATION	16.30 ACRES

POINT OF APPROPRIATION LOCATION

TREE TOP WELL No. 1: OWRD WELL#L109959
3100' NORTH AND 250' WEST OF
THE SE CORNER OF SECTION 33,
T.27S., R.38 E., W.M.

PLACE OF USE

T. 27 S. R. 38 E. SECTION 27:			T. 27 S. R. 38 E. SECTION 33:		
NENE	1.50 AC.	TL1300	NENE	40.00 AC.	TL1300
NWNE	12.00 AC.	TL1300	NWNE	20.00 AC.	TL1300
SWNE	40.00 AC.	TL1300	SWNE	7.00 AC.	TL1300
SENE	29.50 AC.	TL1300	SENE	32.50 AC.	TL1300
NENW	5.00 AC.	TL1300	NESW	3.00 AC.	TL1300
SWNW	5.50 AC.	TL1300	SESW	10.00 AC.	TL1300
SENE	38.50 AC.	TL1300		112.50 AC.	
NESW	40.00 AC.	TL1300	T. 27 S. R. 38 E. SECTION 34:		
NWSW	13.00 AC.	TL1300	NENW	1.50 AC.	TL1300
SWSW	21.50 AC.	TL1300	NWNW	37.00 AC.	TL1300
SESW	8.50 AC.	TL1300	SWNW	26.00 AC.	TL1300
NESE	39.00 AC.	TL1300	SENE	0.20 AC.	TL1300
NWSE	40.00 AC.	TL1300		64.70 AC.	
SWSE	30.50 AC.	TL1300	T.28 S. R. 38 E. SECTION 4:		
SESE	19.50 AC.	TL1300	NWNW	3.30 AC.	TL500
	344.00 AC.			3.30 AC.	
T. 27 S. R. 38 E. SECTION 28:					
SWSE	5.00 AC.	TL1300			
SESE	28.50 AC.	TL1300			
	33.50 AC.				

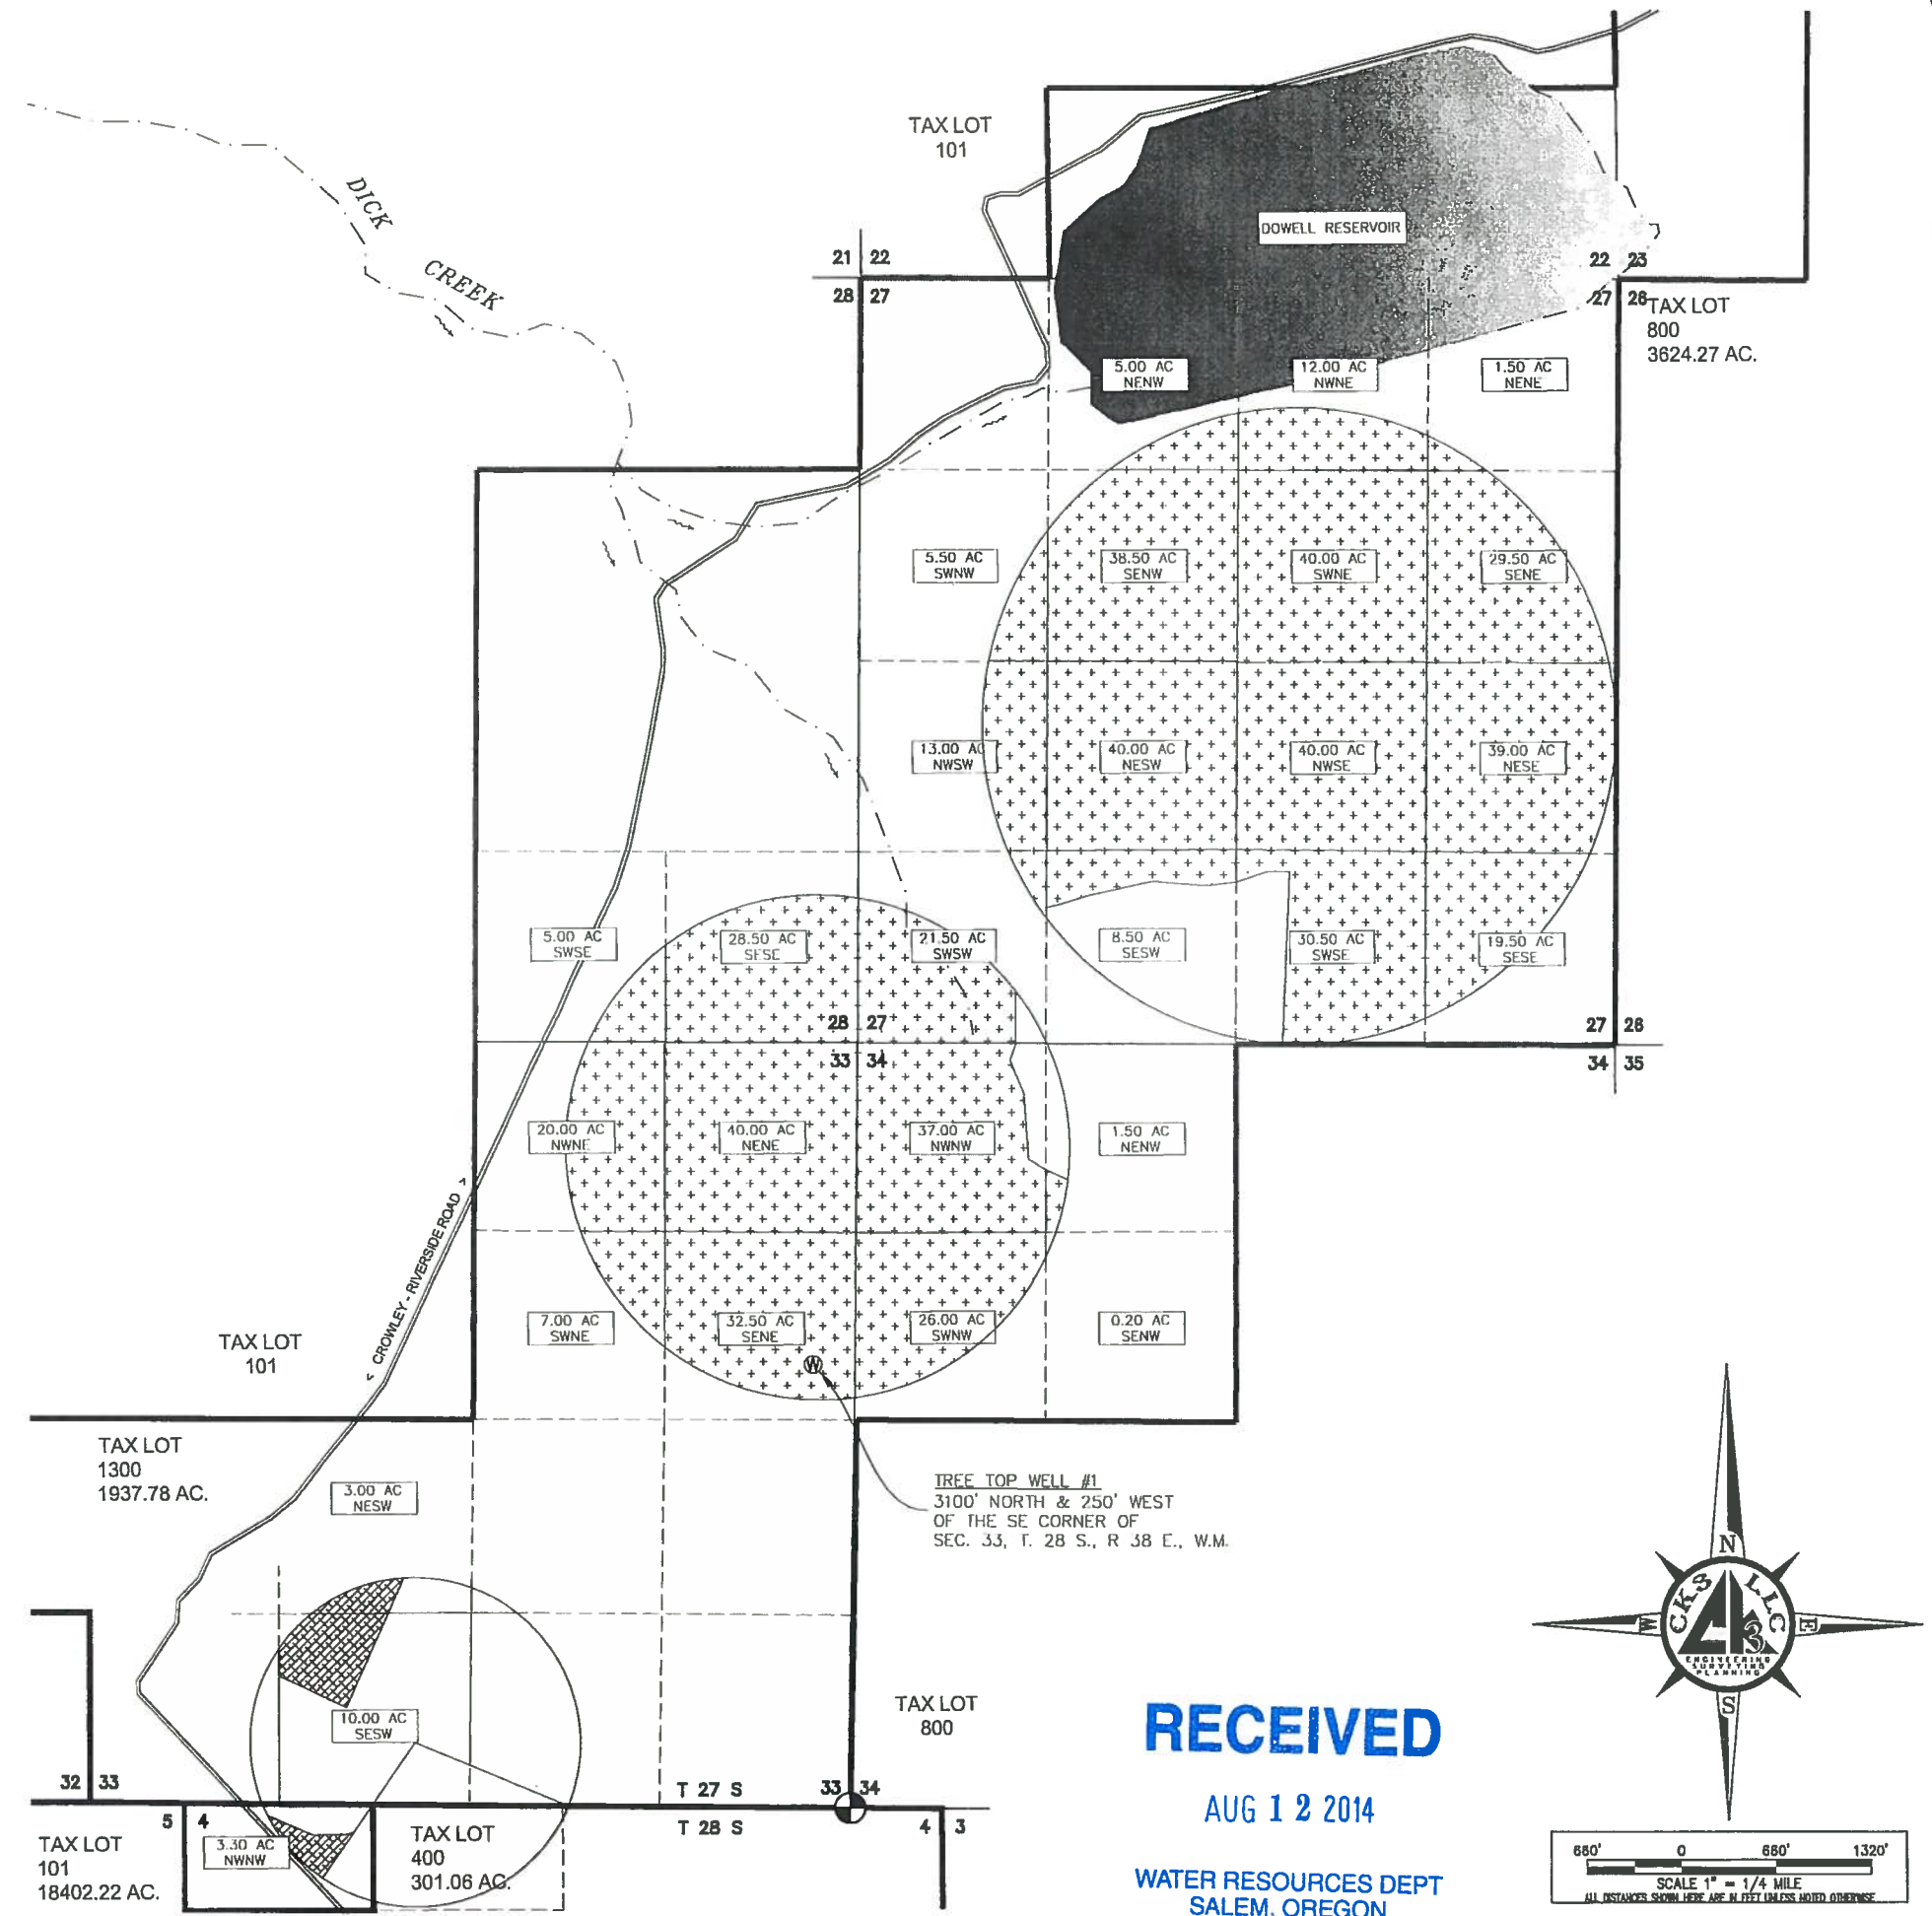

RECEIVED
AUG 12 2014
WATER RESOURCES DEPT
SALEM, OREGON

ENG. BY:	NA
APR. BY:	Stewart R. Edwards
DWG. BY:	PJW
DATE:	01/14/2014

#	REVISION	DATE
01	REV. PER OWRD	8/12/14
02		
03		
04		

APPLICATION MAP
T 27 S. R 38 E. SEC'S 27, 28, 33, 34 &
T. 28 S., R. 38 E., SEC. 4, W.M.
MALHEUR COUNTY, OREGON
TREE TOP RANCHES
P.O. Box 8126
BOISE, IDAHO 83707

CK3, LLC
368 S.W. 5th Avenue
Ontario, Oregon 97914
Phn: (541) 889-5411
Fax: (541) 889-2074
CIVIL-STRUCTURAL-ELECTRICAL
ENGINEERING, SURVEYING & PLANNING

WRI
SHEET: 1 OF 1
JOB: CO-13014