# MAP TO ACCOMPANY APPLICATION TO APPROPRIATE SURFACE WATER FOR RIVERS END RANCH

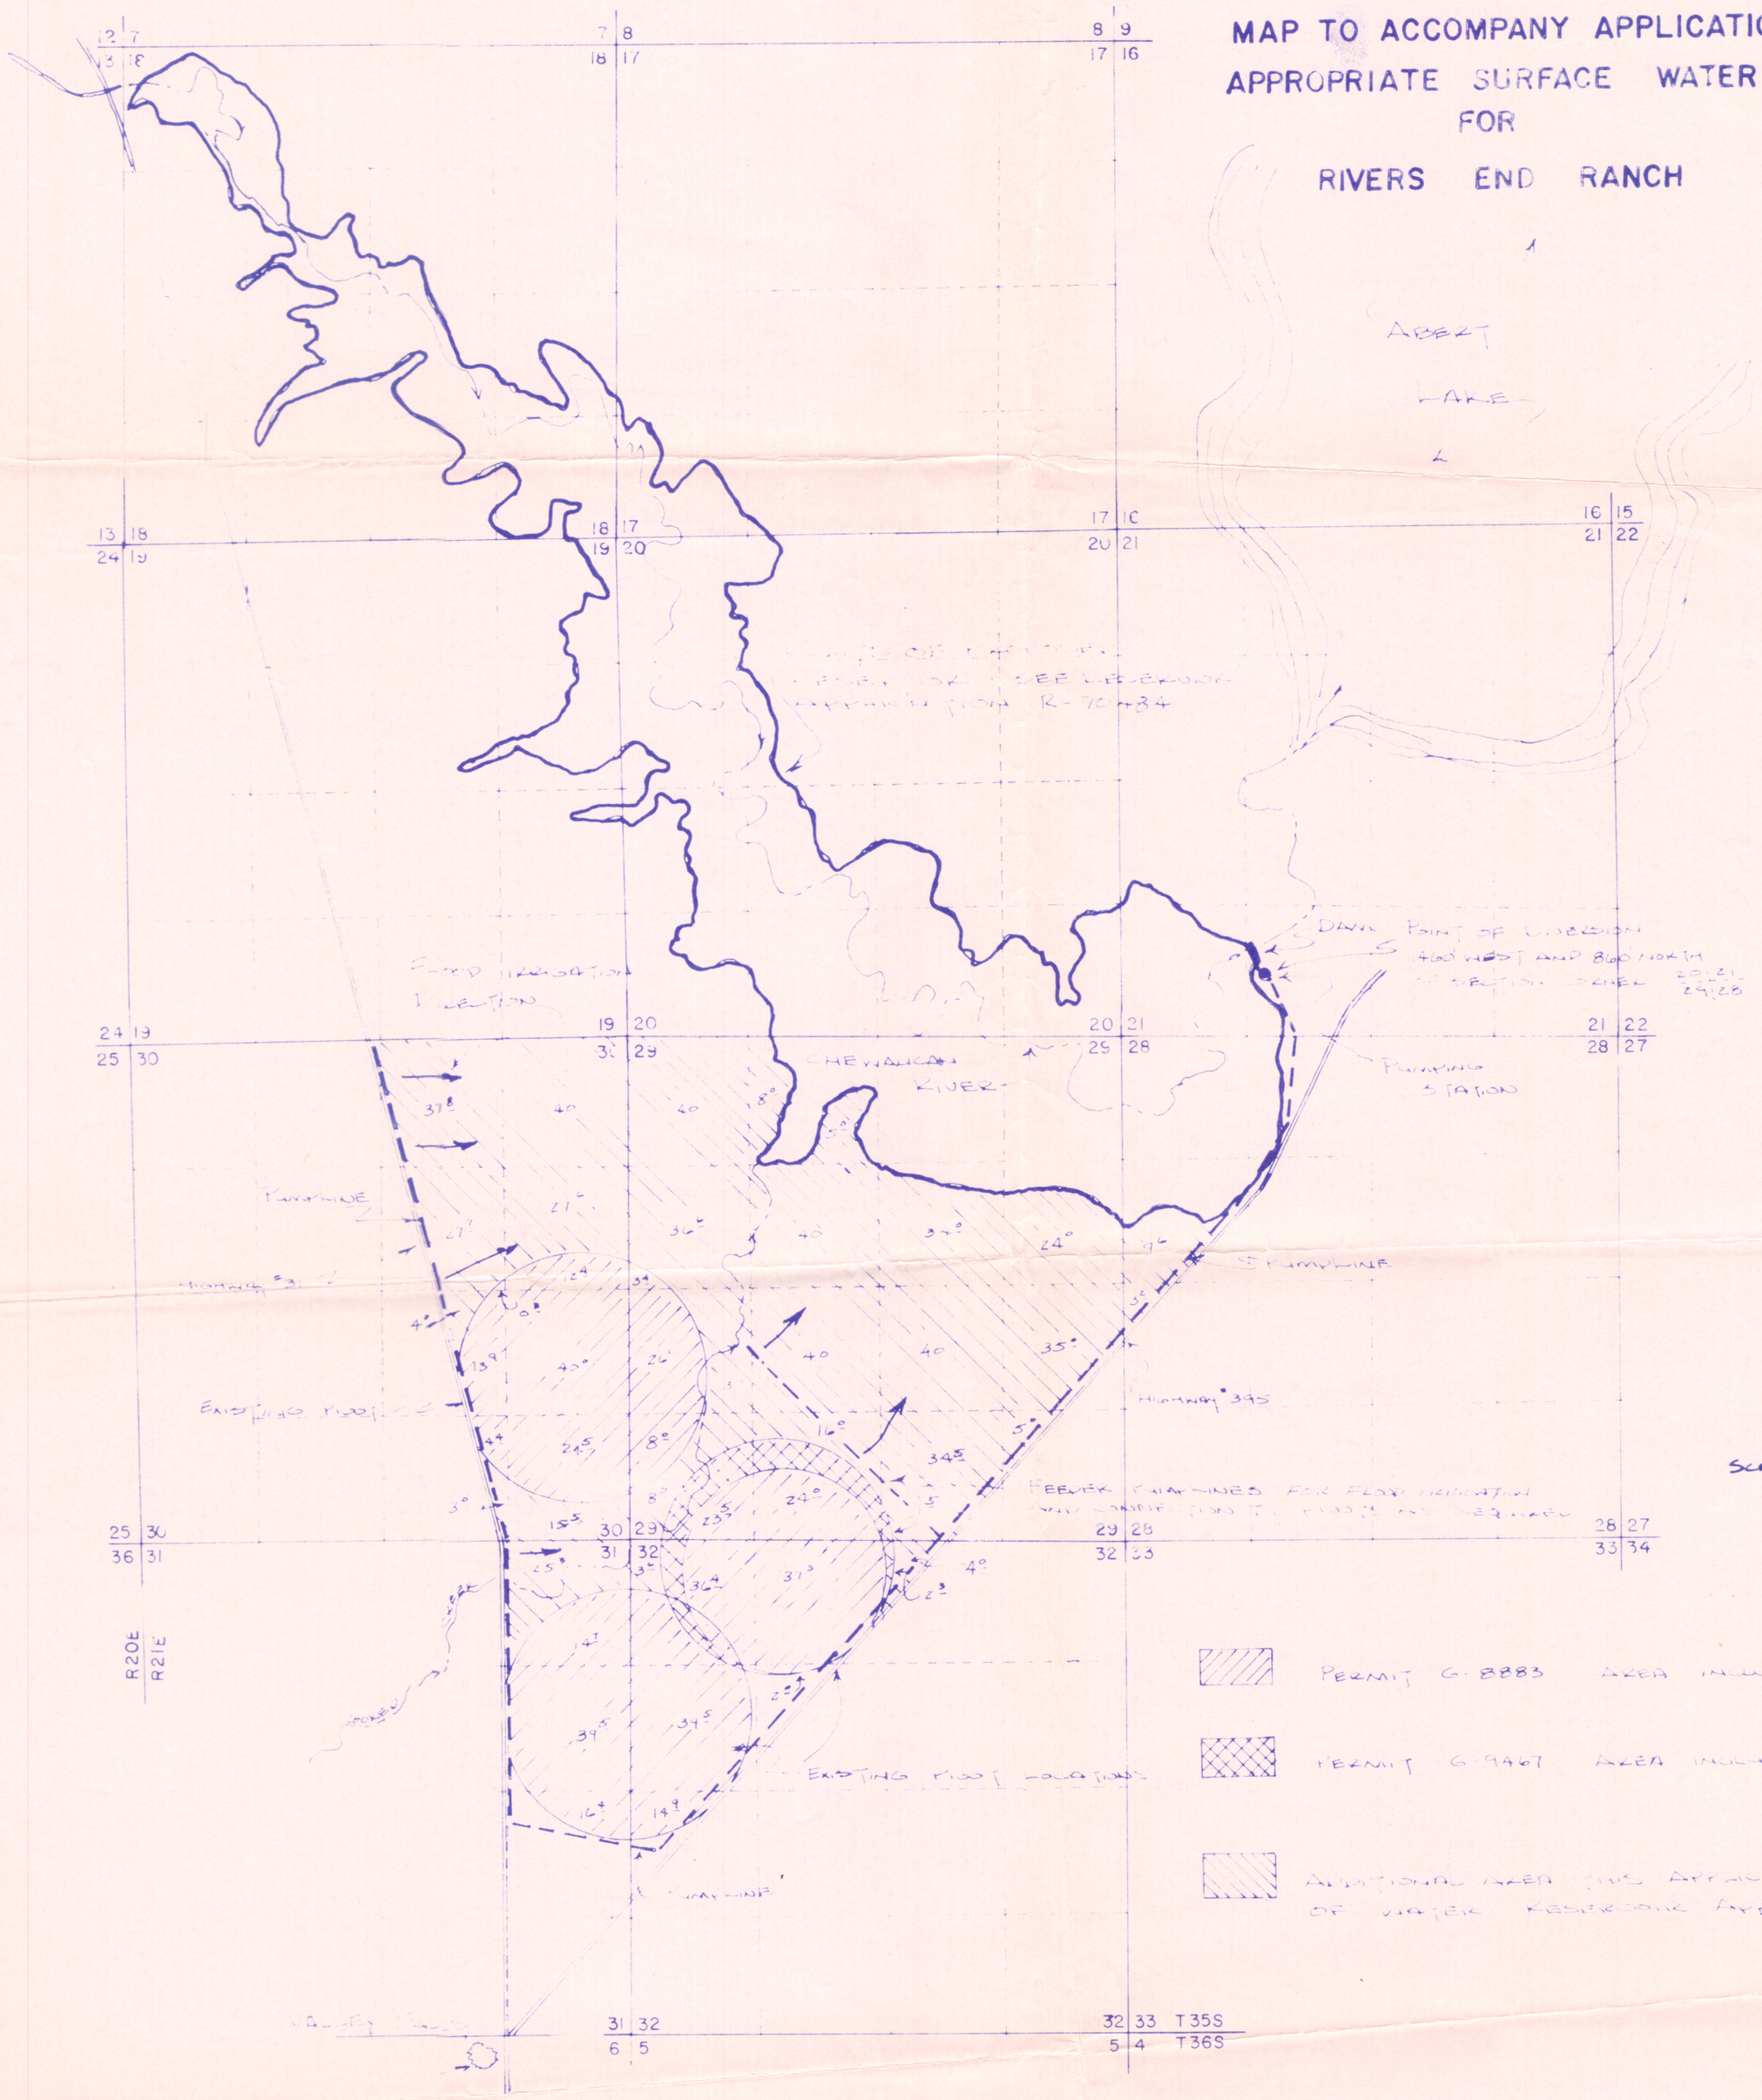


Application No. 70921 R-70484
Permit No. 51164 G-9467

APPLICANT

RIVERS END RANCH
C/O JAMES T. JENART
HC 62 P.O. BOX 1820
CHRISTMAS VALLEY, OREGON 97641

THIS MAP PREPARED FOR APPLICATION PURPOSES ONLY AND DOES NOT DEPICT OWNERSHIP OR EXACT LOCATION OF PROPOSED USES.

THE PURPOSE OF THIS AMENDMENT IS TO INCLUDE AREAS OF GROUND WATER PERMITS G-8883 AND G-9467. SURFACE WATER FROM THE PROPOSED RESERVOIR TO BE THE PRIMARY SOURCE