


ROYER ADDITION

LEBANON, OREGON

SCALE: 1 IN. = 40 FT.

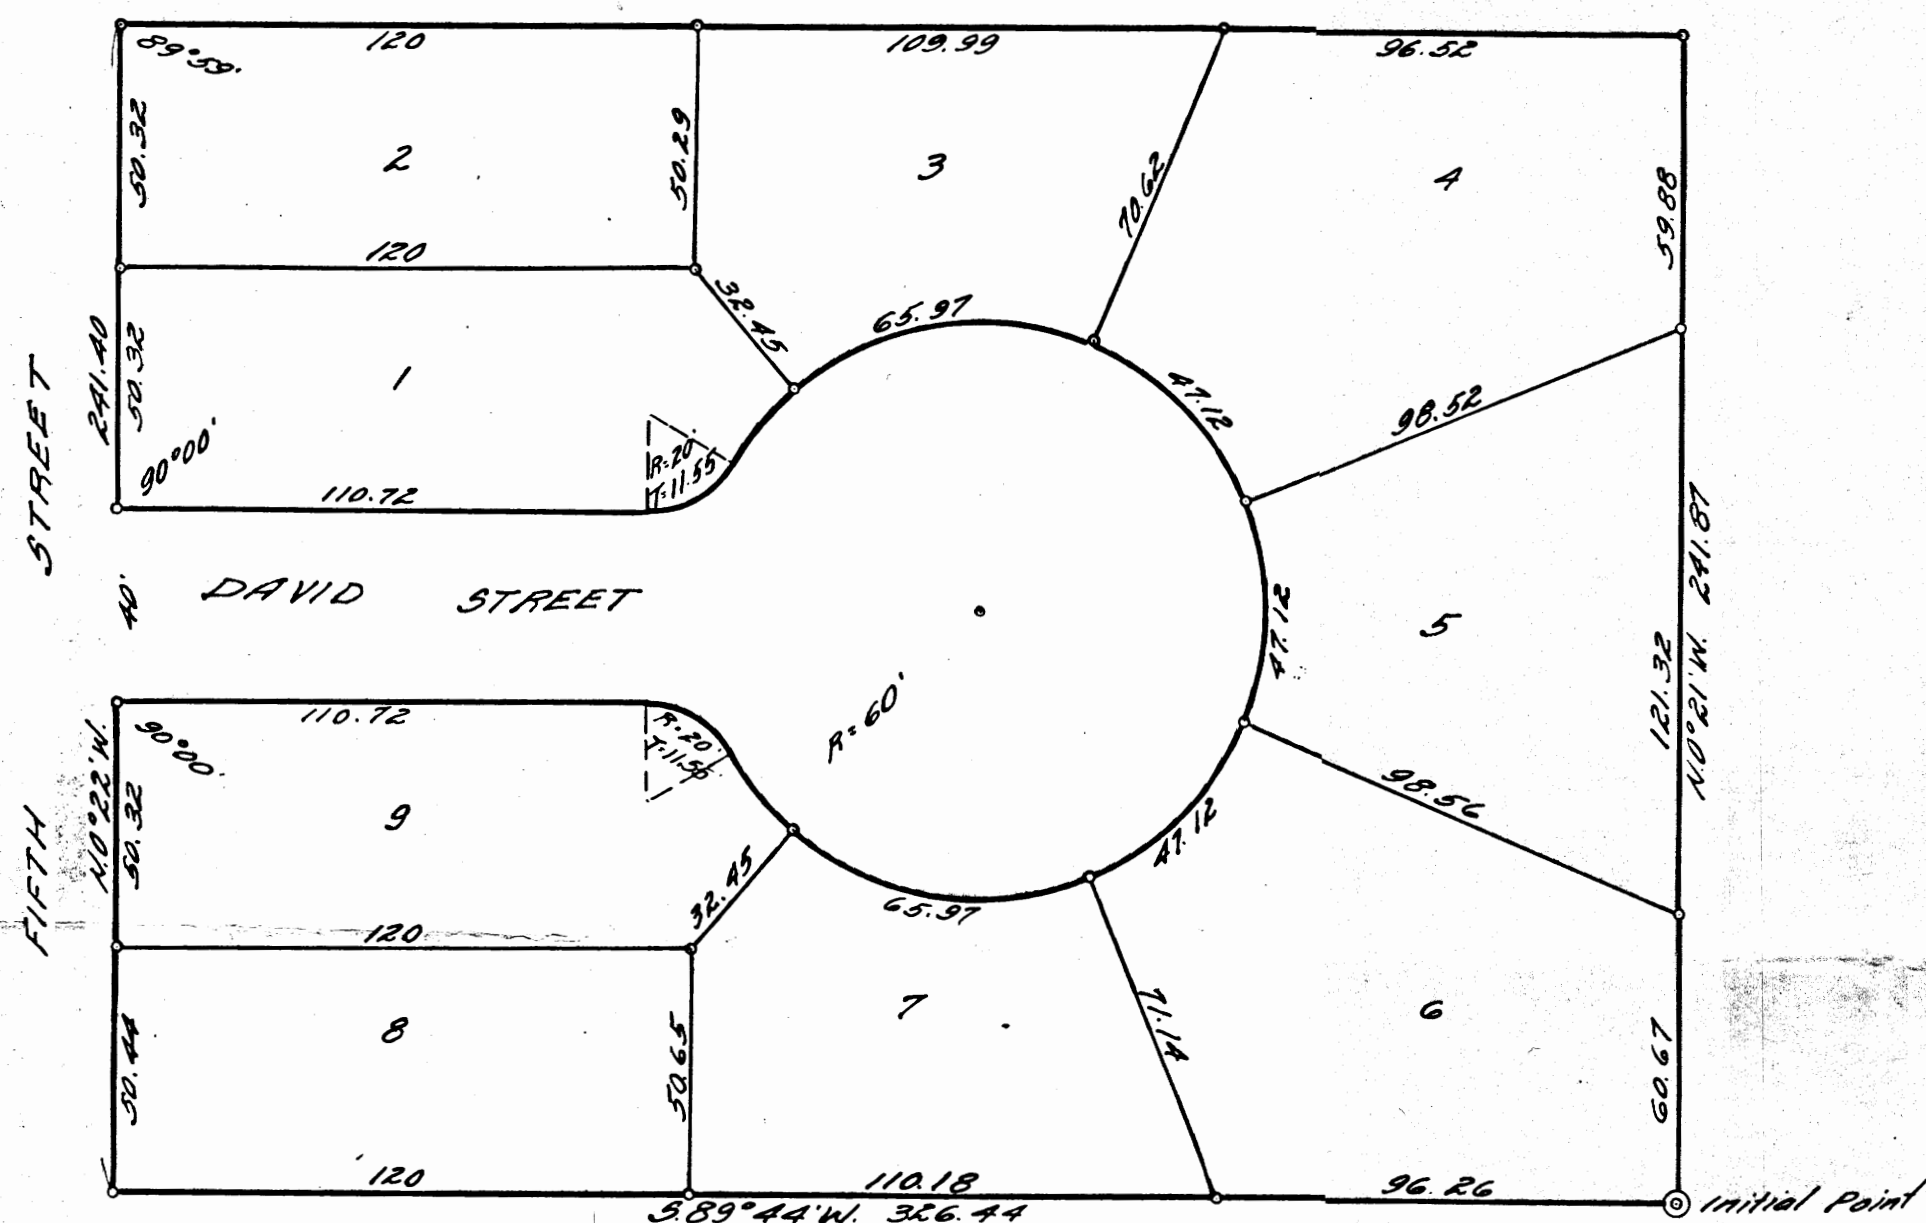

Note: Irons set at all lot corners.

DEDICATION

KNOW ALL MEN BY THESE PRESENTS:

That we, Clark W. Royer, and Elizabeth J. Royer, his wife, have this day made and do hereby make execute and declare that we have laid out ROYER ADDITION to the city of Lebanon, Linn County, Oregon, and consisting of Lots, Blocks and Streets of the size, shape and dimensions as shown on this plat and that the streets as shown are hereby conveyed, set apart and dedicated to the use of the public forever without reservation or restriction.

That all taxes and assessments against said property have been paid.
In witness whereof we have hereunto set our hands and seals this 31st day of December A.D. 1946

Clark W. Royer

Elizabeth J. Royer

STATE OF OREGON } ss
COUNTY OF LINN }

On this the day of A.D. 1946 personally came before me, a notary public for and in said County, the within named Clark W. Royer and Elizabeth J. Royer, his wife, to me known to be the identical person described in and who executed the foregoing dedication and acknowledged to me that they executed the same freely and voluntarily for the uses and purposes therein named.

Witness my hand and seal this 31st day of December A.D. 1946

Malvin Fourn

Notary Public for Oregon
My Commission Expires Jan. 7th 1950

STATE OF OREGON } ss
COUNTY OF LINN }

I, G. E. Whitcomb, being first duly sworn say that I have correctly surveyed and marked with proper monuments the lands as represented on this plat and that I have planted a monument indicating the initial point of said survey as follows: Set an iron pipe 2 inches in diameter and 36 inches long 6 inches below the surface of the ground. Said initial point being West 71.80 chains and North 40.71 chains from the Southeast corner of the Jeremiah Ralston D.C. No. 49 in T. 12 S., R. 2 W. of the Will. Mer. in Linn County, Oregon. The description of the land included in this plat is as follows: Beginning at said initial point and running thence S. 89° 44' N. parallel to the North line of West Rose Street in the city of Lebanon, 386.44 feet to a 3/4" iron pipe on the East line of Fifth Street, thence N. 6° 22' W. along said street line 241.40 feet to an iron pipe which is South 178.71 feet from the South line of Tangent Street, thence N. 89° 39' E. parallel to said street line 326.51 feet to an iron pipe on the West line of the former A. P. Morris Addition, thence S. 0° 21' E. along said line 241.87 feet to the place of beginning.

G. E. Whitcomb

Deputy County Surveyor

Subscribed and sworn to before me this 31st day of December A.D. 1946.

Malvin Fourn

Notary Public for Oregon
My Commission Expires: Jan. 7th 1950

This plat approved this 31st day of December A.D. 1946

W. C. Templeton County Assessor

Walter W. Larsen County Engineer

This plat approved by order of the Linn County Court, made and entered this 31st day of December A.D. 1946

E. G. Arnold County Judge

H. A. Pennington County Commissioner

County Commissioner

21705

I, Stella E. Hoover, hereby certify that the within was received and duly recorded by me in Linn County Records in Book of Plats Volume 8, on Page 48 on the 31st day of December A.D. 1946 at 4:25 O'clock P.M.

Stella E. Hoover

County Recorder


RECEIVED
OCT 4 1968
STATE ENGINEER
SALEM OREGON

Application No. G-4625
Permit No.

ROYER ADDITION

LEBANON, OREGON

SCALE: 1 IN. = 40 FT.

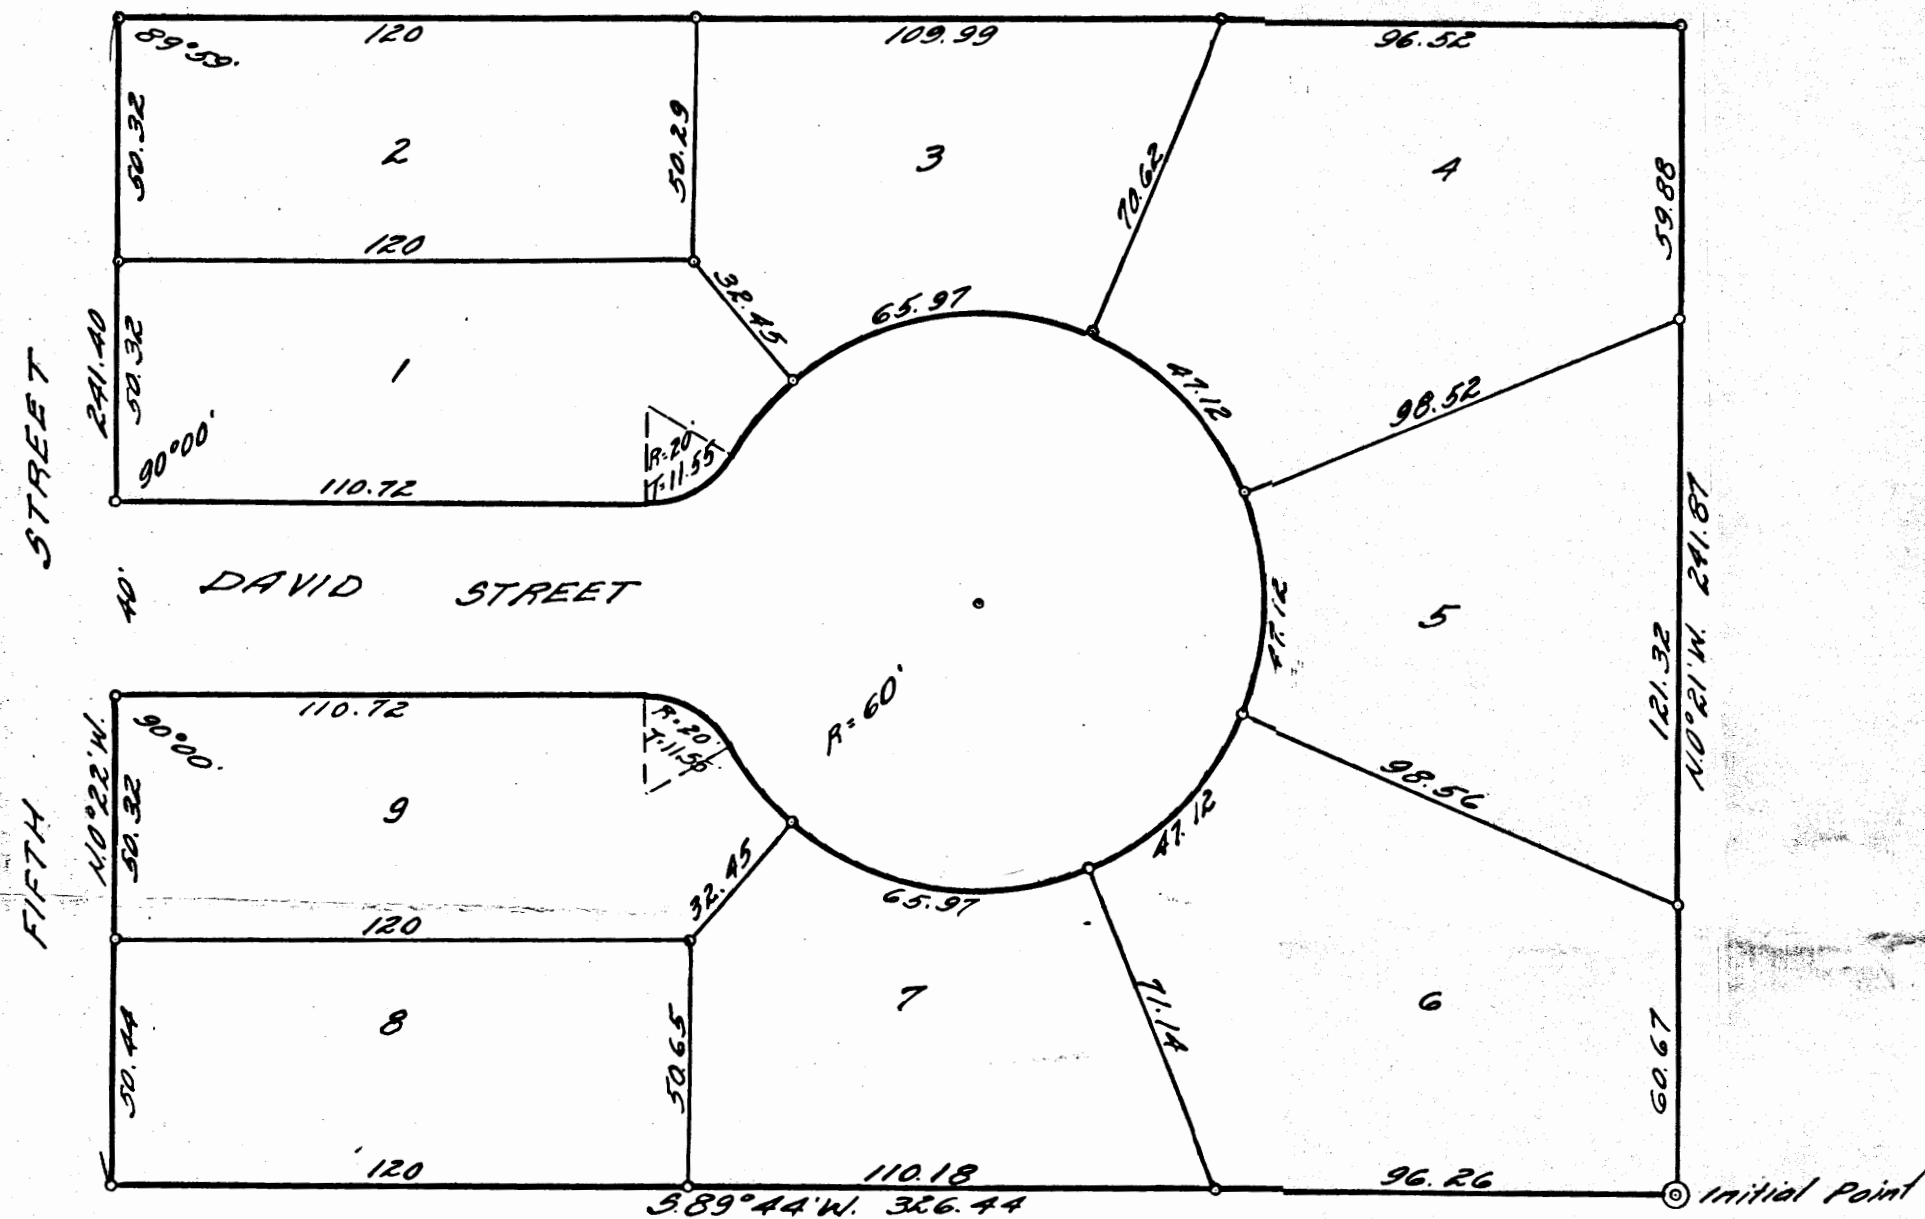

Note: Irons set at all lot corners.

DEDICATION

KNOW ALL MEN BY THESE PRESENTS:

That we, Clark W. Royer and Elizabeth J. Royer, his wife, have this day made and do hereby make, execute and declare that we have laid out ROYER ADDITION to the city of Lebanon, Linn County, Oregon, and consisting of Lots, Blocks and Streets of the size, shape and dimensions as shown on this plat and that the streets as shown are hereby conveyed, set apart and dedicated to the use of the public forever without reservation or restriction.

That all taxes and assessments against said property have been paid.
In witness whereof we have hereunto set our hands and seals this 31st day of December A.D. 1946

Clark W. Royer

Elizabeth J. Royer

STATE OF OREGON } ss
COUNTY OF LINN }

On this the day of A.D. 1946 personally came before me, a notary public for and in said County, the within named Clark W. Royer and Elizabeth J. Royer, his wife, to me known to be the identical person described in and who executed the foregoing dedication and acknowledged to me that they executed the same freely and voluntarily for the uses and purposes therein named.

Witness my hand and seal this 31st day of December A.D. 1946

Merlin Fowles

Notary Public for Oregon
My Commission Expires Jan. 7th 1950

STATE OF OREGON } ss
COUNTY OF LINN }

I, G. E. Whitcomb, being first duly sworn say that I have correctly surveyed and marked with proper monuments the lands as represented on this plat and that I have planted a monument indicating the initial point of said survey as follows: Set an iron pipe 2 inches in diameter and 36 inches long 6 inches below the surface of the ground. Said initial point being West 71.80 chains and North 40.71 chains from the Southeast corner of the Jeremiah Kalsion D.C. No. 40 in T. 12 S., R. 2 W. of the Will. Mer. in Linn County, Oregon. The description of the land included in this plat is as follows: Beginning at said initial point and running thence S. 89° 44' N. parallel to the North line of West Rose Street in the city of Lebanon, 326.44 feet to a 3/4" iron pipe on the East line of Fifth Street, thence N. 6° 22' W. along said Street line 241.40 feet to an iron pipe which is South 178.71 feet from the South line of Tangent Street, thence N. 89° 39' E. parallel to said Street line 326.51 feet to an iron pipe on the West line of the former A. F. Morris Addition, thence S. 0° 21' E. along said line 241.87 feet to the place of beginning.

G. E. Whitcomb

Deputy County Surveyor

Subscribed and sworn to before me this 31st day of December A.D. 1946.

Merlin Fowles

Notary Public for Oregon
My Commission Expires: Jan. 7th 1950

This plat approved this 31st day of December A.D. 1946

W. C. Templeton County Assessor

Walter W. Hansen County Engineer

21705

I, Stella E. Hoover, hereby certify that the within was received and duly recorded by me in Linn County Records in Book of Plats Volume 3, on Page 48 on the 31st day of December A.D. 1946 at 4:25 o'clock P.M.

Stella E. Hoover

County Recorder

This plat approved by order of the Linn County Court, made and entered this 31st day of December A.D. 1946

E. G. Arnold County Judge

H. A. Pennington County Commissioner

County Commissioner


RECEIVED
OCT 4 1968
STATE ENGINEER
SALEM OREGON

Application No. G-4625
Permit No.

ROYER ADDITION

LEBANON, OREGON

SCALE: 1 IN. = 40 FT.

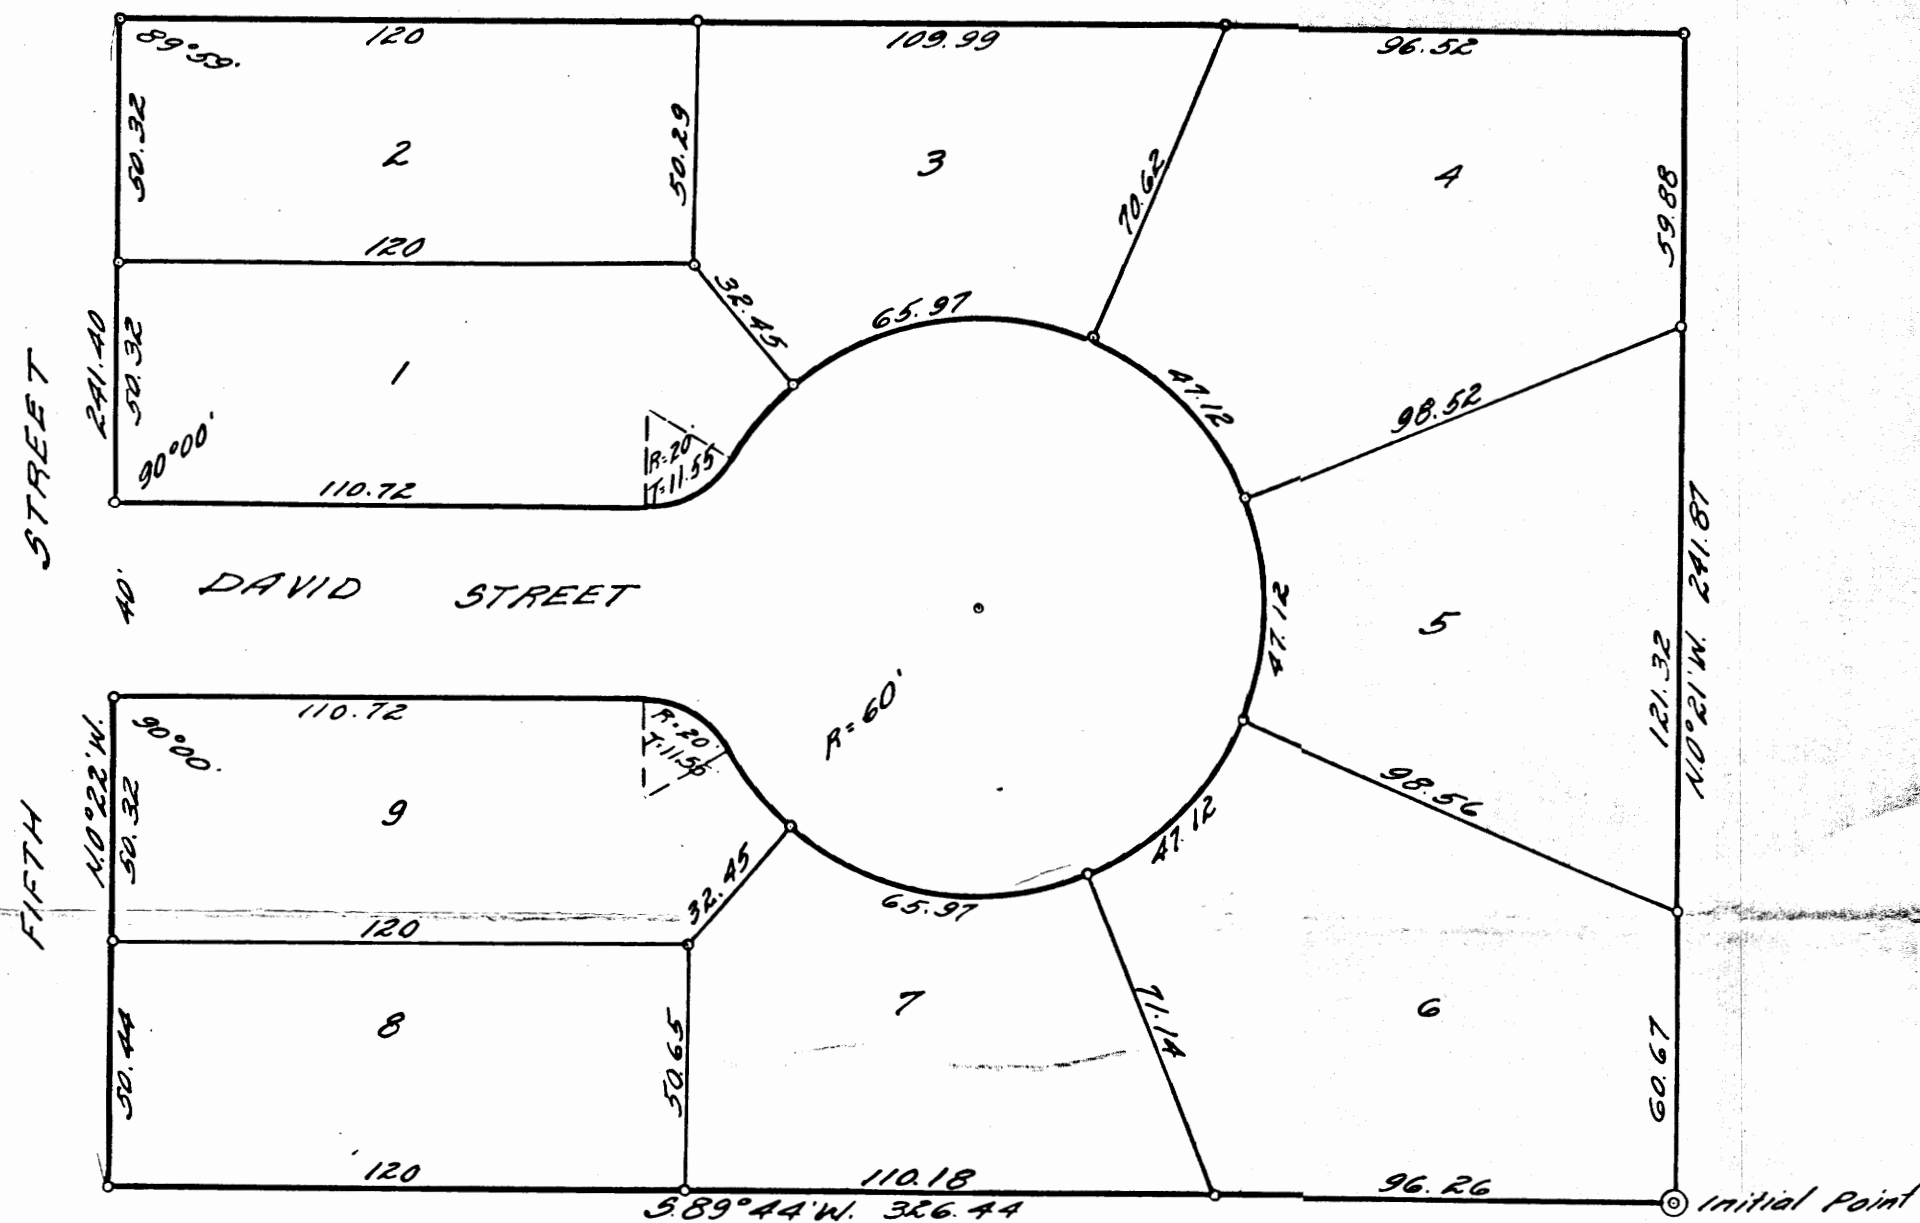

Note: Irons set at all lot corners.

DEDICATION

KNOW ALL MEN BY THESE PRESENTS:

That we, Clark W. Royer and Elizabeth U. Royer, his wife, have this day made and do hereby make execute and declare that we have laid out ROYER ADDITION to the city of Lebanon, Linn County, Oregon, and consisting of Lots, Blocks and Streets of the size, shape and dimensions as shown on this plat and that the streets as shown are hereby conveyed, set apart and dedicated to the use of the public forever without reservation or restriction.

That all taxes and assessments against said property have been paid. In witness whereof we have hereunto set our hands and seals this 31st day of December A.D. 1946

Clark W. Royer

Elizabeth J. Royer

STATE OF OREGON }
COUNTY OF LINN }

On this the 31st day of December, A.D. 1946, personally came before me, a notary public for and in said County, the within named Clark W. Royer and Elizabeth J. Royer, his wife, to me known to be the identical person described in and who executed the foregoing dedication and acknowledged to me that they executed the same freely and voluntarily for the uses and purposes therein named.

Witness my hand and seal this 31st day of December A.D. 1946

Merlin Fourn

Notary Public for Oregon
My Commission Expires Jan. 7th 1950

STATE OF OREGON }
COUNTY OF LINN }

I, G. E. Whitcomb, being first duly sworn say that I have correctly surveyed and marked with proper monuments the lands as represented on this plat and that I have planted a monument indicating the initial point of said survey as follows: Set an iron pipe 2 inches in diameter and 36 inches long 6 inches below the surface of the ground. Said initial point being West 71.80 chains and North 40.71 chains from the Southeast corner of the Jeremiah Ralston D.C. No. 49 in T. 12 S., R. 2 W. of the Will. Mer. in Linn County, Oregon. The description of the land included in this plat is as follows: Beginning at said initial point and running thence S. 89° 44' N. parallel to the North line of West Rose Street in the city of Lebanon, 386.44 feet to a 3/4" iron pipe on the East line of Fifth Street, thence N. 0° 22' W. along said Street line 241.40 feet to an iron pipe which is South 178.71 feet from the South line of Tanager Street, thence N. 89° 39' E. parallel to last said Street line 326.51 feet to an iron pipe on the West line of the former A. P. Morris Addition, thence S. 0° 21' E. along said line 241.87 feet to the place of beginning.

G. E. Whitcomb

Deputy County Surveyor

Subscribed and sworn to before me this 31st day of December A.D. 1946.

Merlin Fourn

Notary Public for Oregon
My Commission Expires: Jan. 7th 1950

This plat approved this 31st day of December A.D. 1946

W. C. Templeton County Assessor

Walter W. Larsen County Engineer

This plat approved by order of the Linn County Court, made and entered this 31st day of December A.D. 1946

E. G. Arnold County Judge

H. A. Pennington County Commissioner

County Commissioner

21705

I, Stella E. Hoover, hereby certify that the within was received and duly recorded by me in Linn County Records in Book of Plats Volume 8, on Page 48, on the 31st day of December A.D. 1946 at 4:25 o'clock P.M.


Stella E. Hoover

County Recorder

RECEIVED
OCT 4 1968
STATE ENGINEER
SALEM OREGON

Application No. G-4625
Permit No.

TOWNSHIP 12 SOUTH, RANGE 2 WEST. W.M.

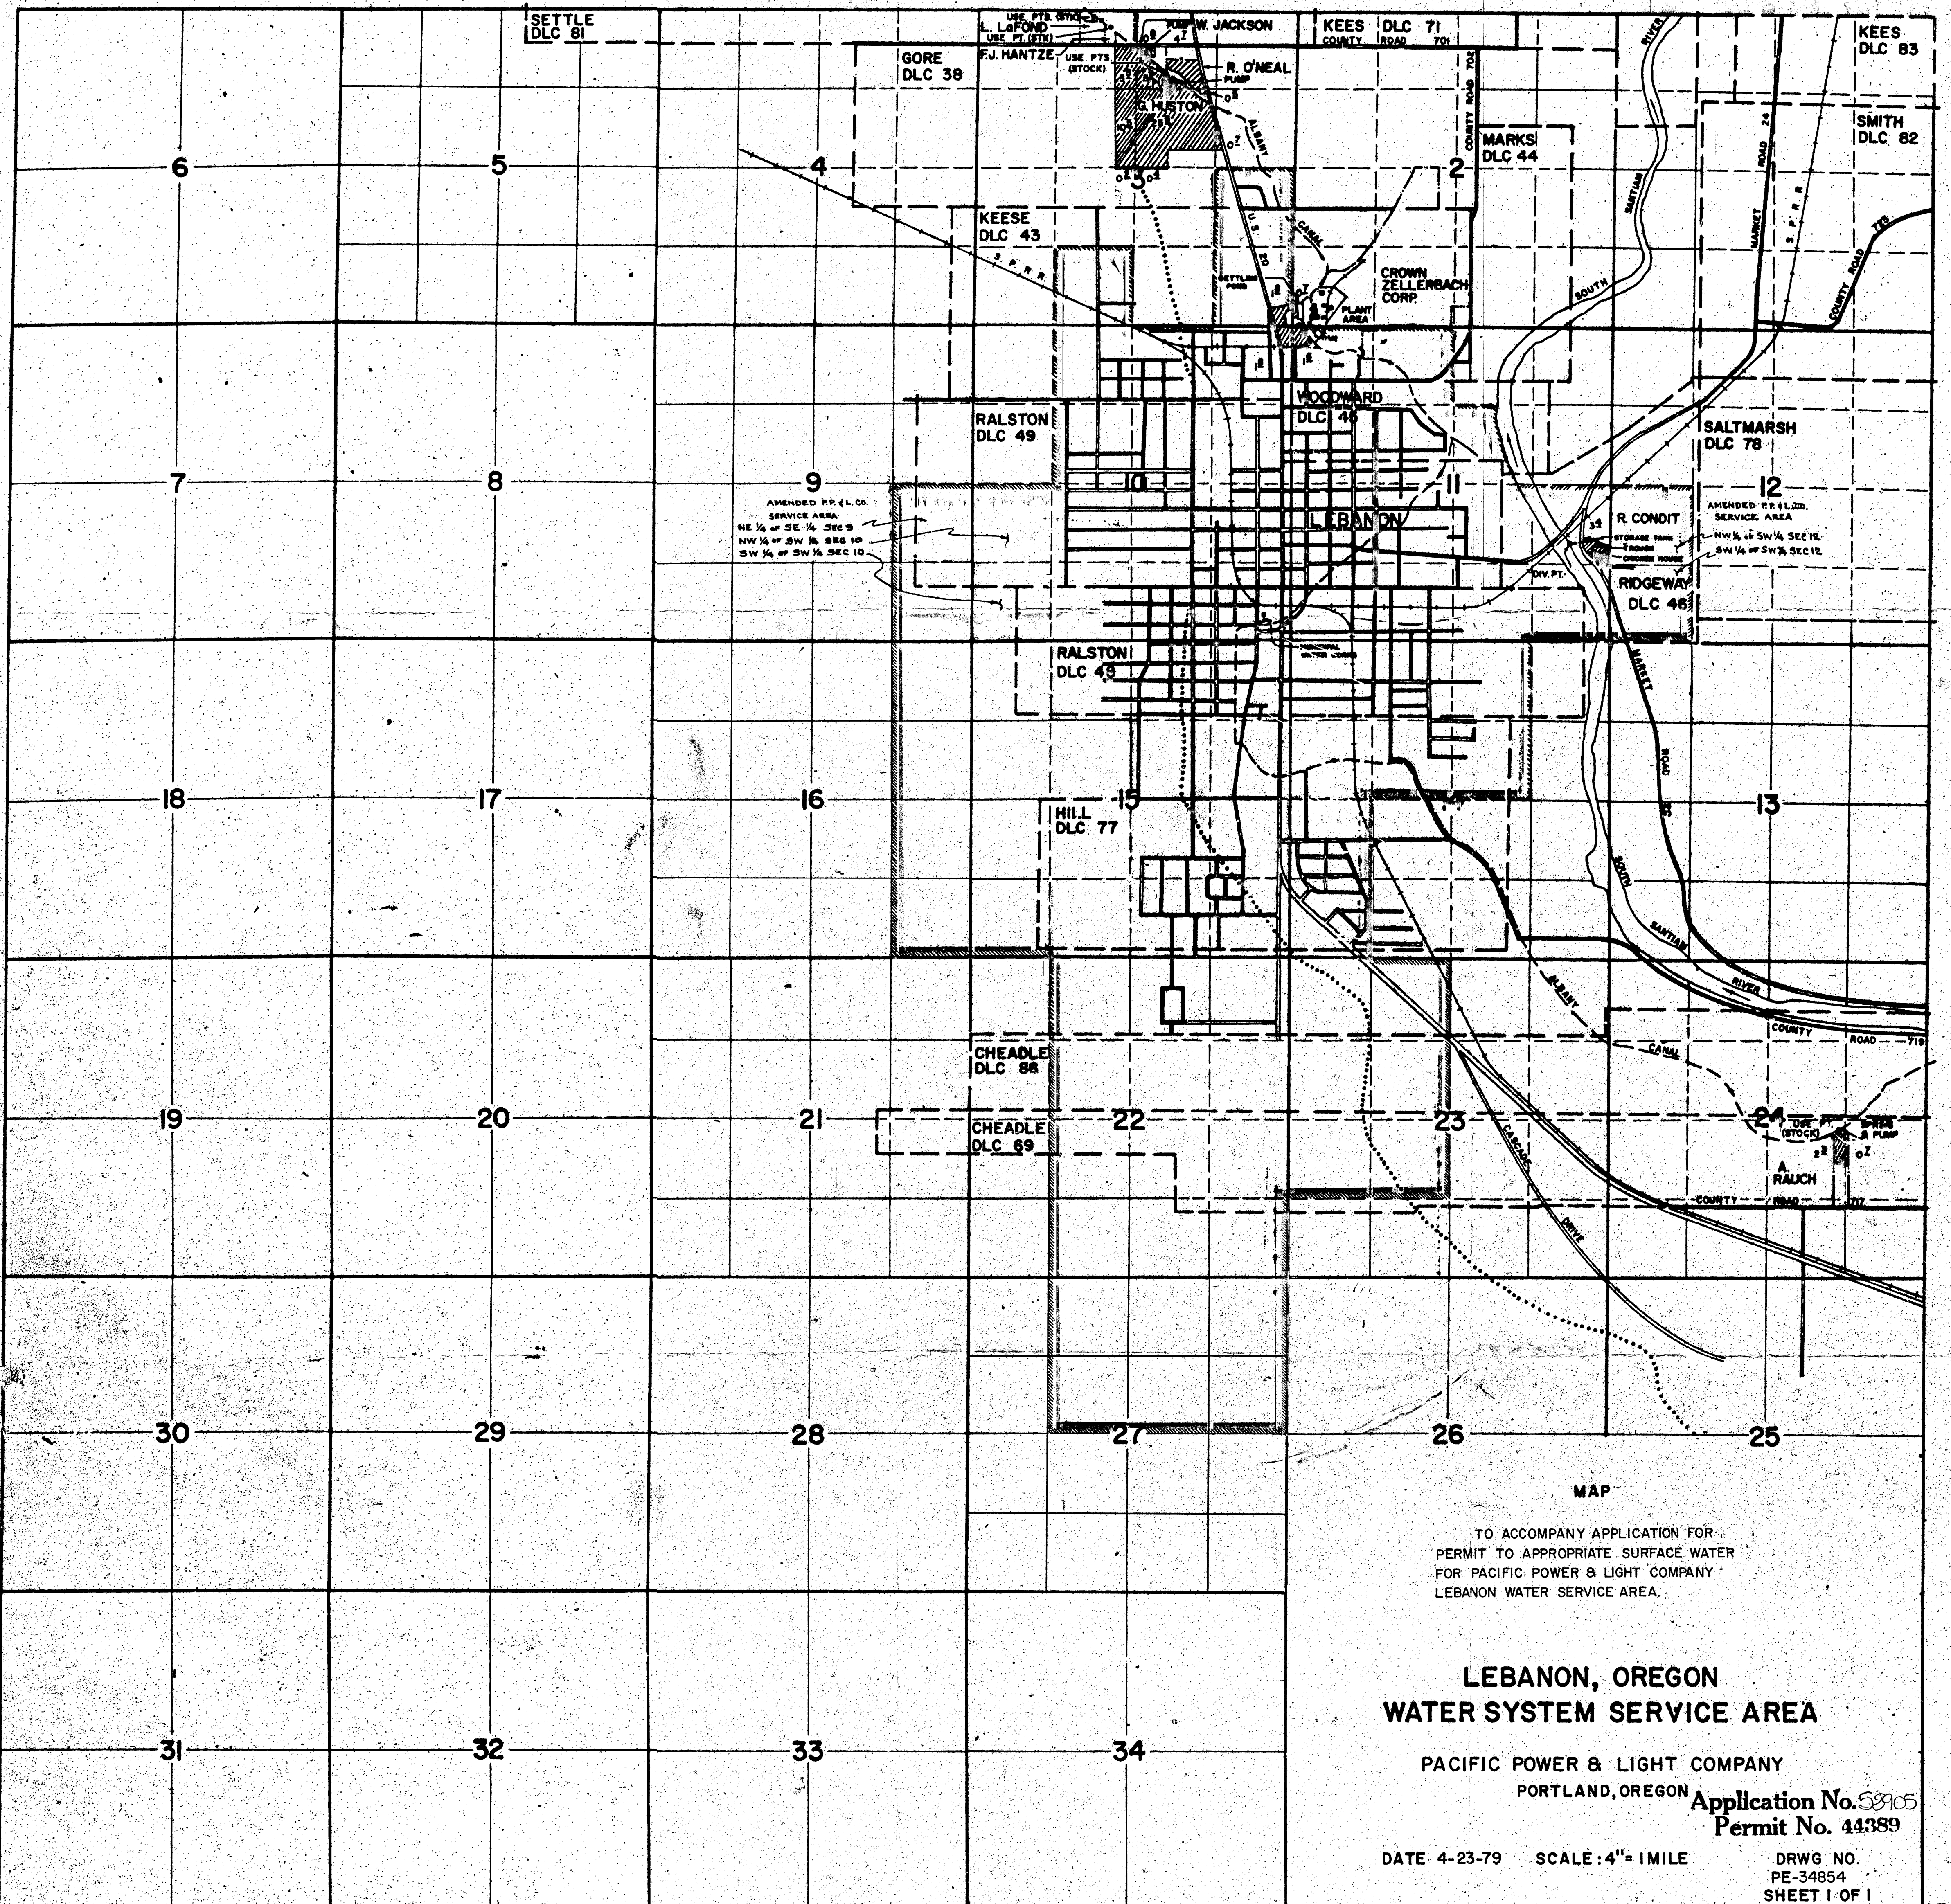

MAP

TO ACCOMPANY APPLICATION FOR
PERMIT TO APPROPRIATE SURFACE WATER
FOR PACIFIC POWER & LIGHT COMPANY
LEBANON WATER SERVICE AREA.

**LEBANON, OREGON
WATER SYSTEM SERVICE AREA**

PACIFIC POWER & LIGHT COMPANY
PORTLAND, OREGON

N Application No. 58905
Permit No. 44389

DATE 4-23-79 SCALE: 4" = 1 MILE

DRWG NO.
PE-34854
SHEET 1 OF 1

RECEIVED

JUL 12 1979

WATER RESOURCES DEPT
SALEM, OREGON