


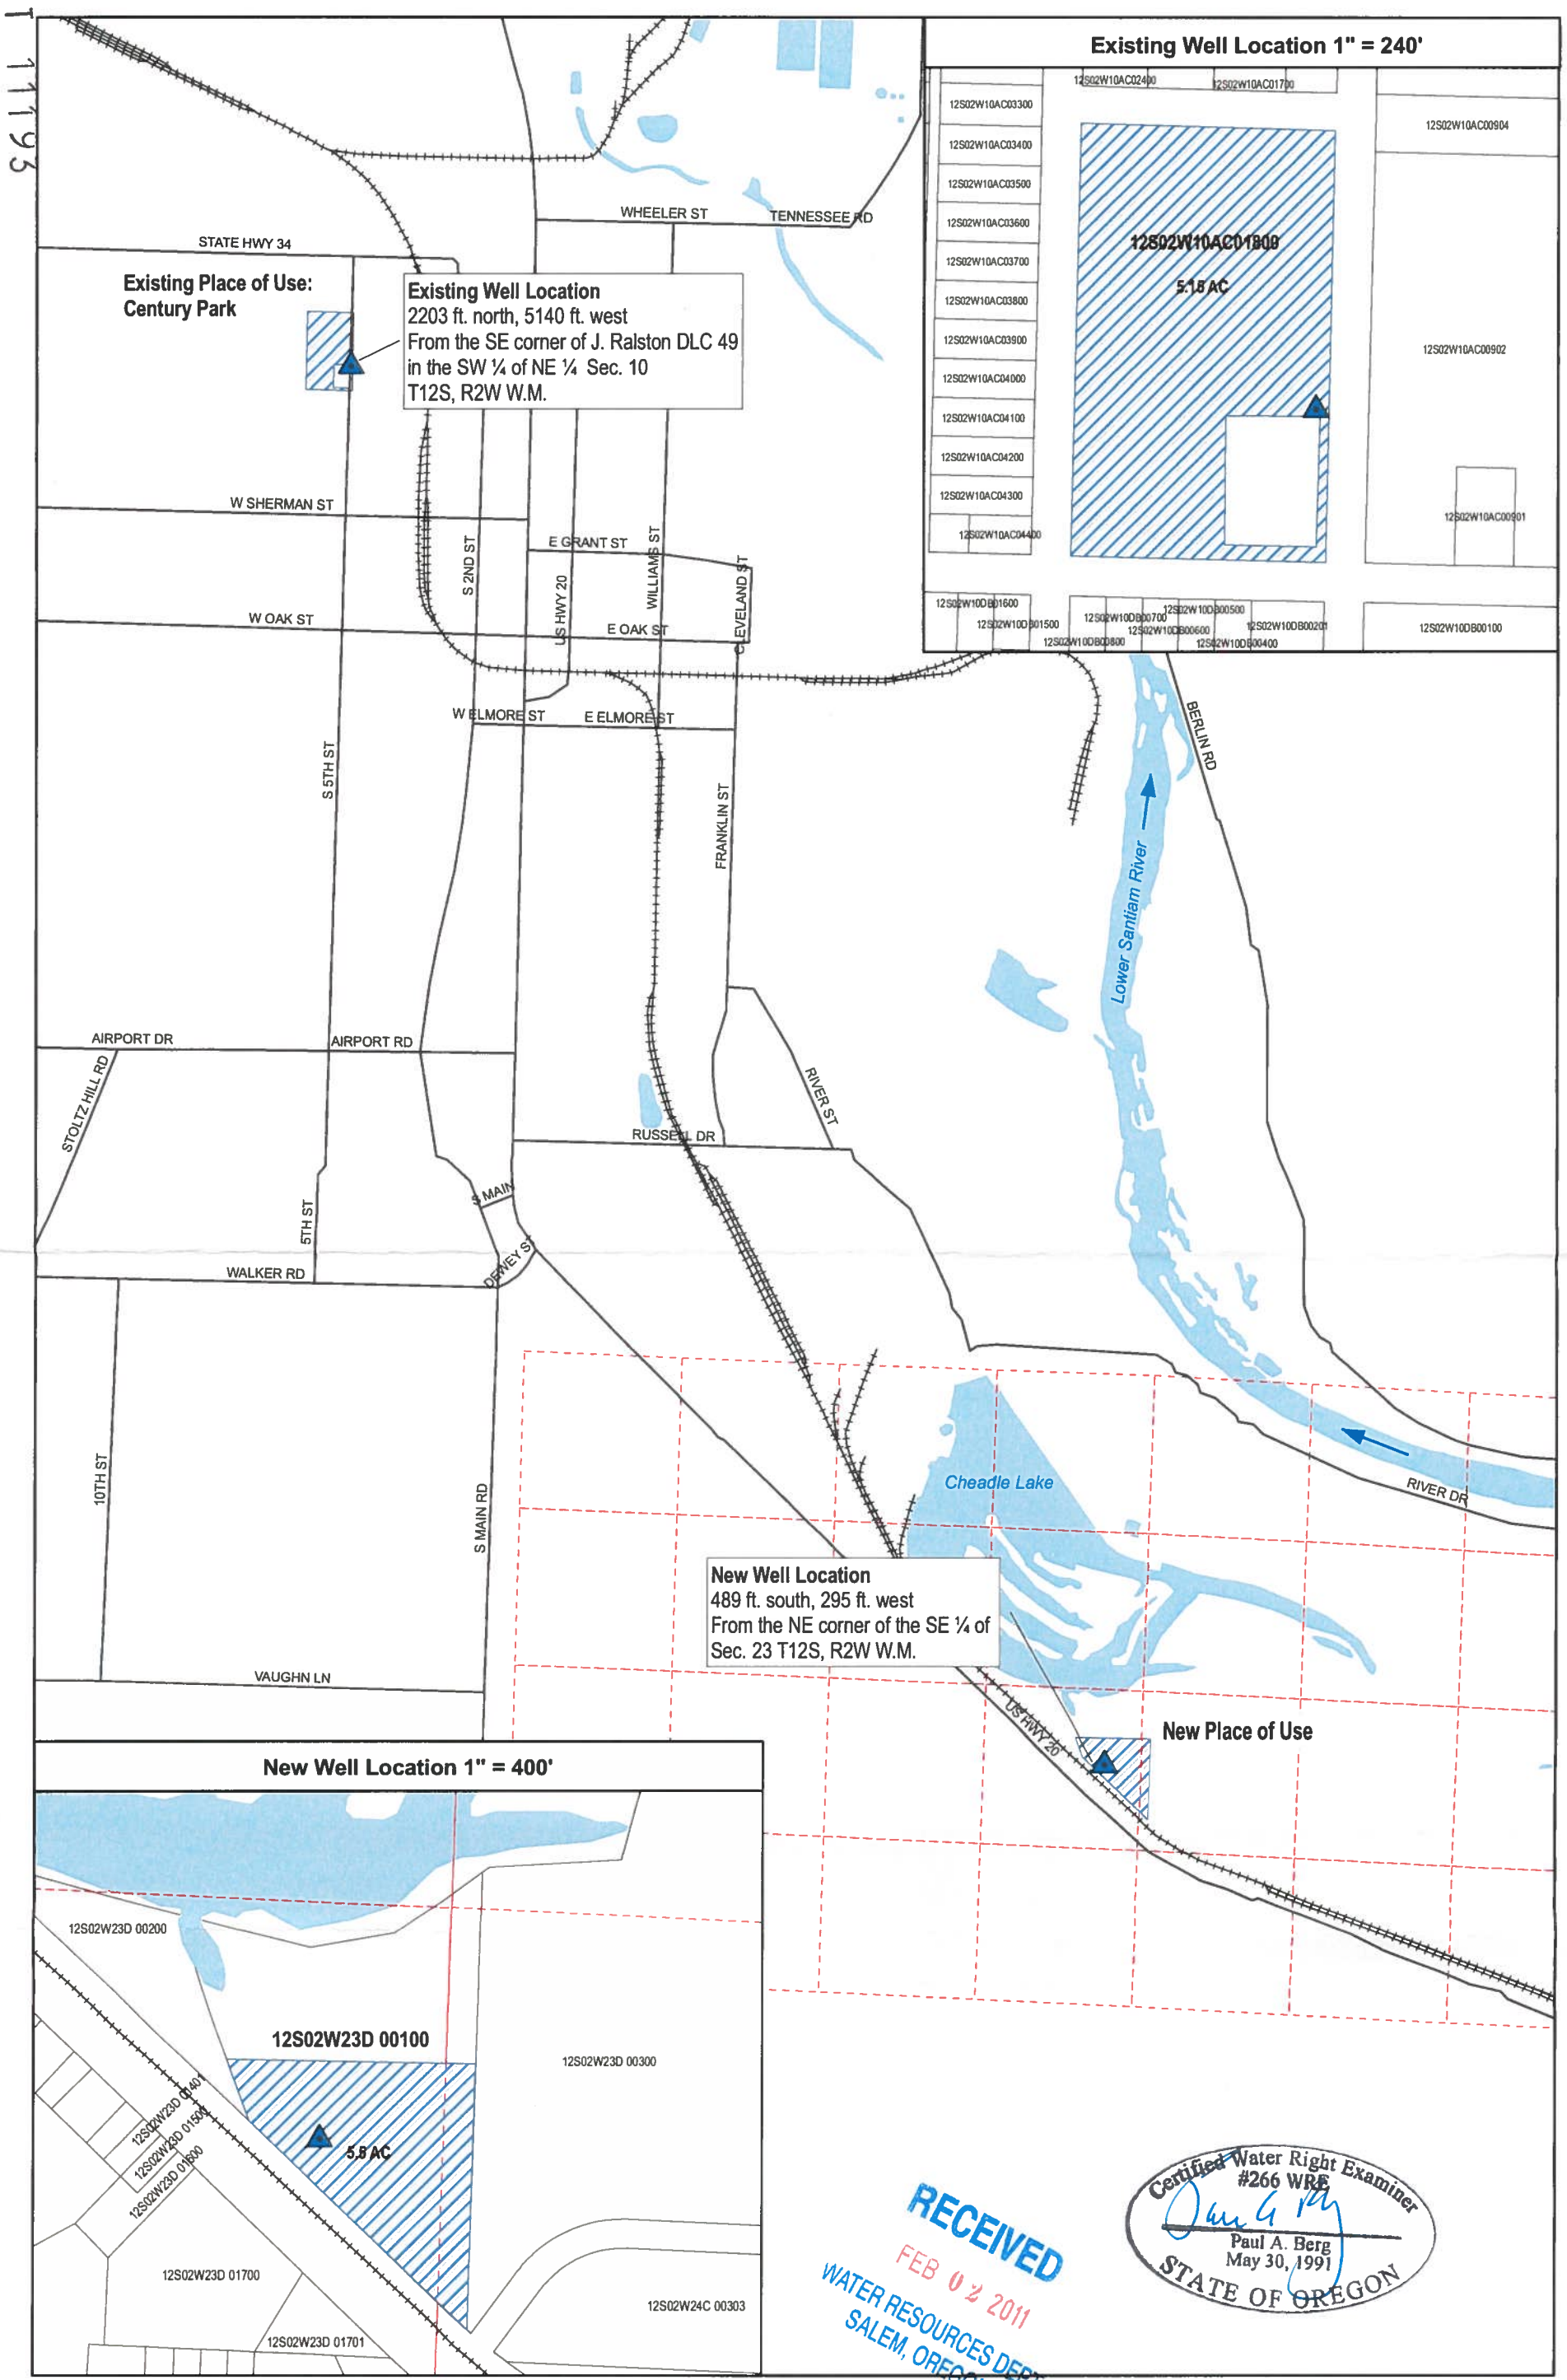

Well Location

Railroad

Quarter-quarter Section

Section

Place of Use

06001,2002,400


Feet

1 inch = 1,331 feet

Water Rights Transfer Application

City of Lebanon

T12S R2W W.M.

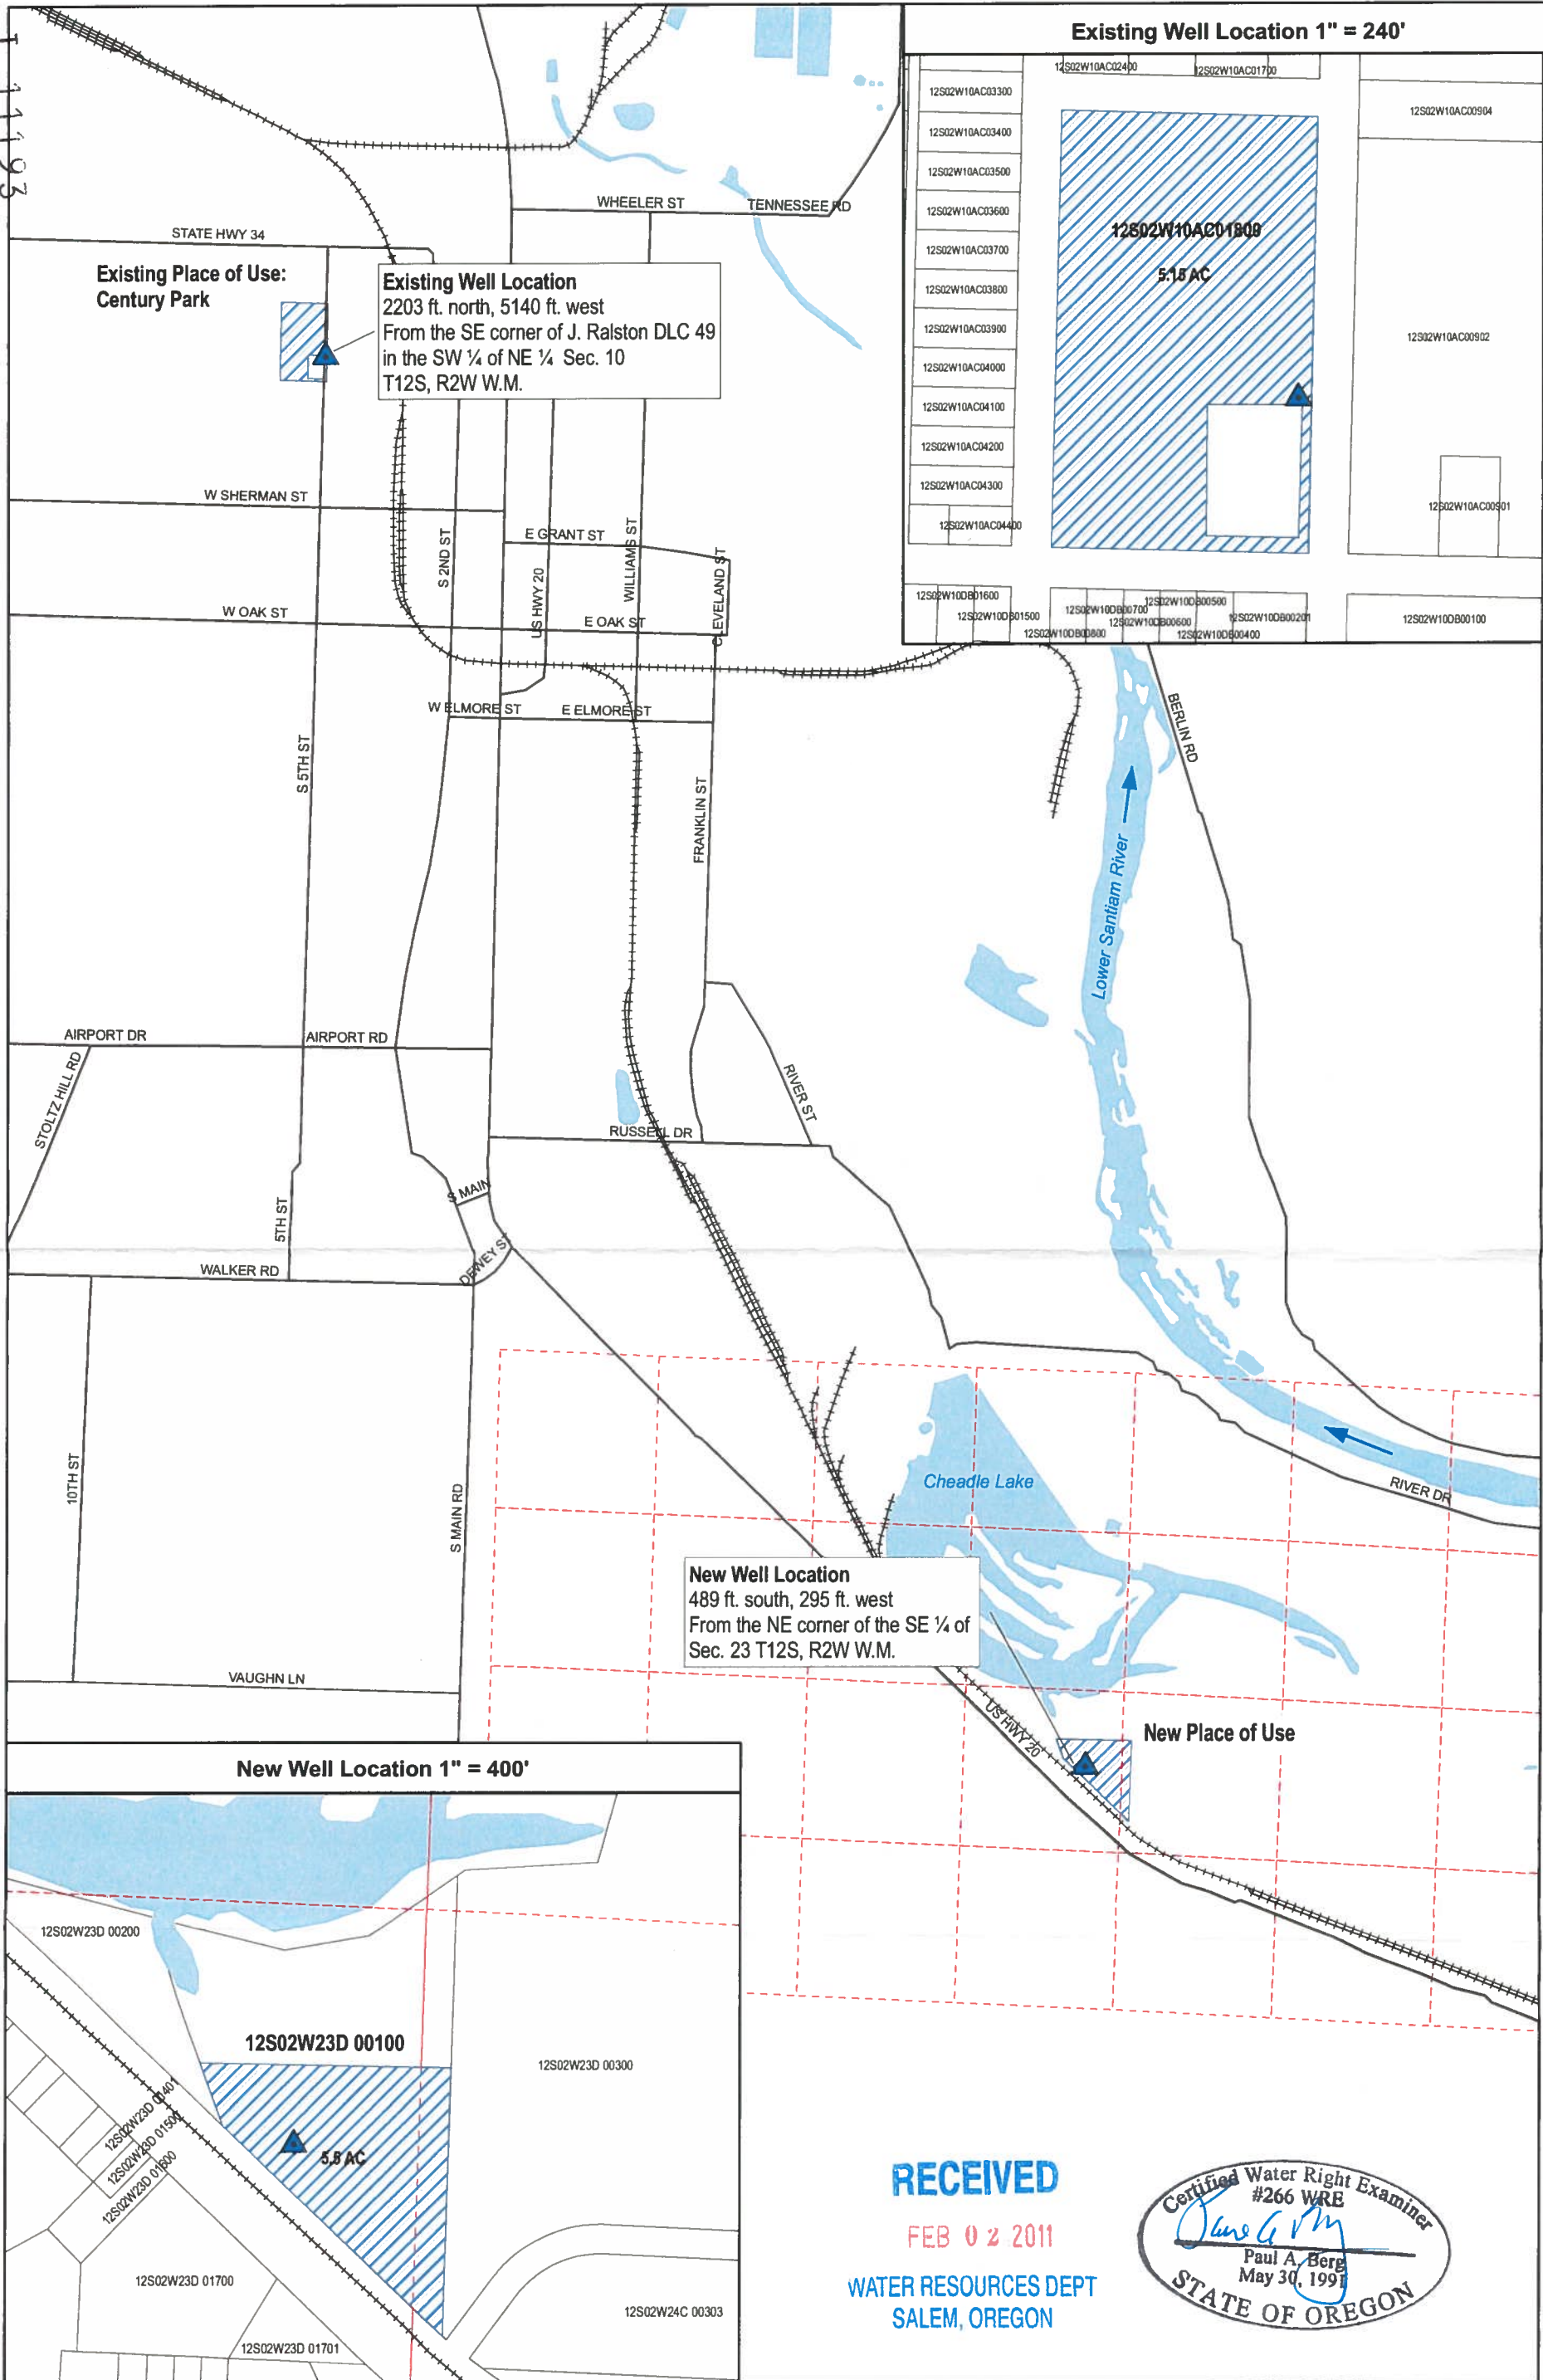


▲ Well Location Public Land Survey System
++++ Railroad □ Section
--- Quarter-quarter Section ▨ Place of Use

0 600 1,200 2,400 Feet
1 inch = 1,331 feet

Water Rights Transfer Application
City of Lebanon
T12S R2W W.M.

T 11193

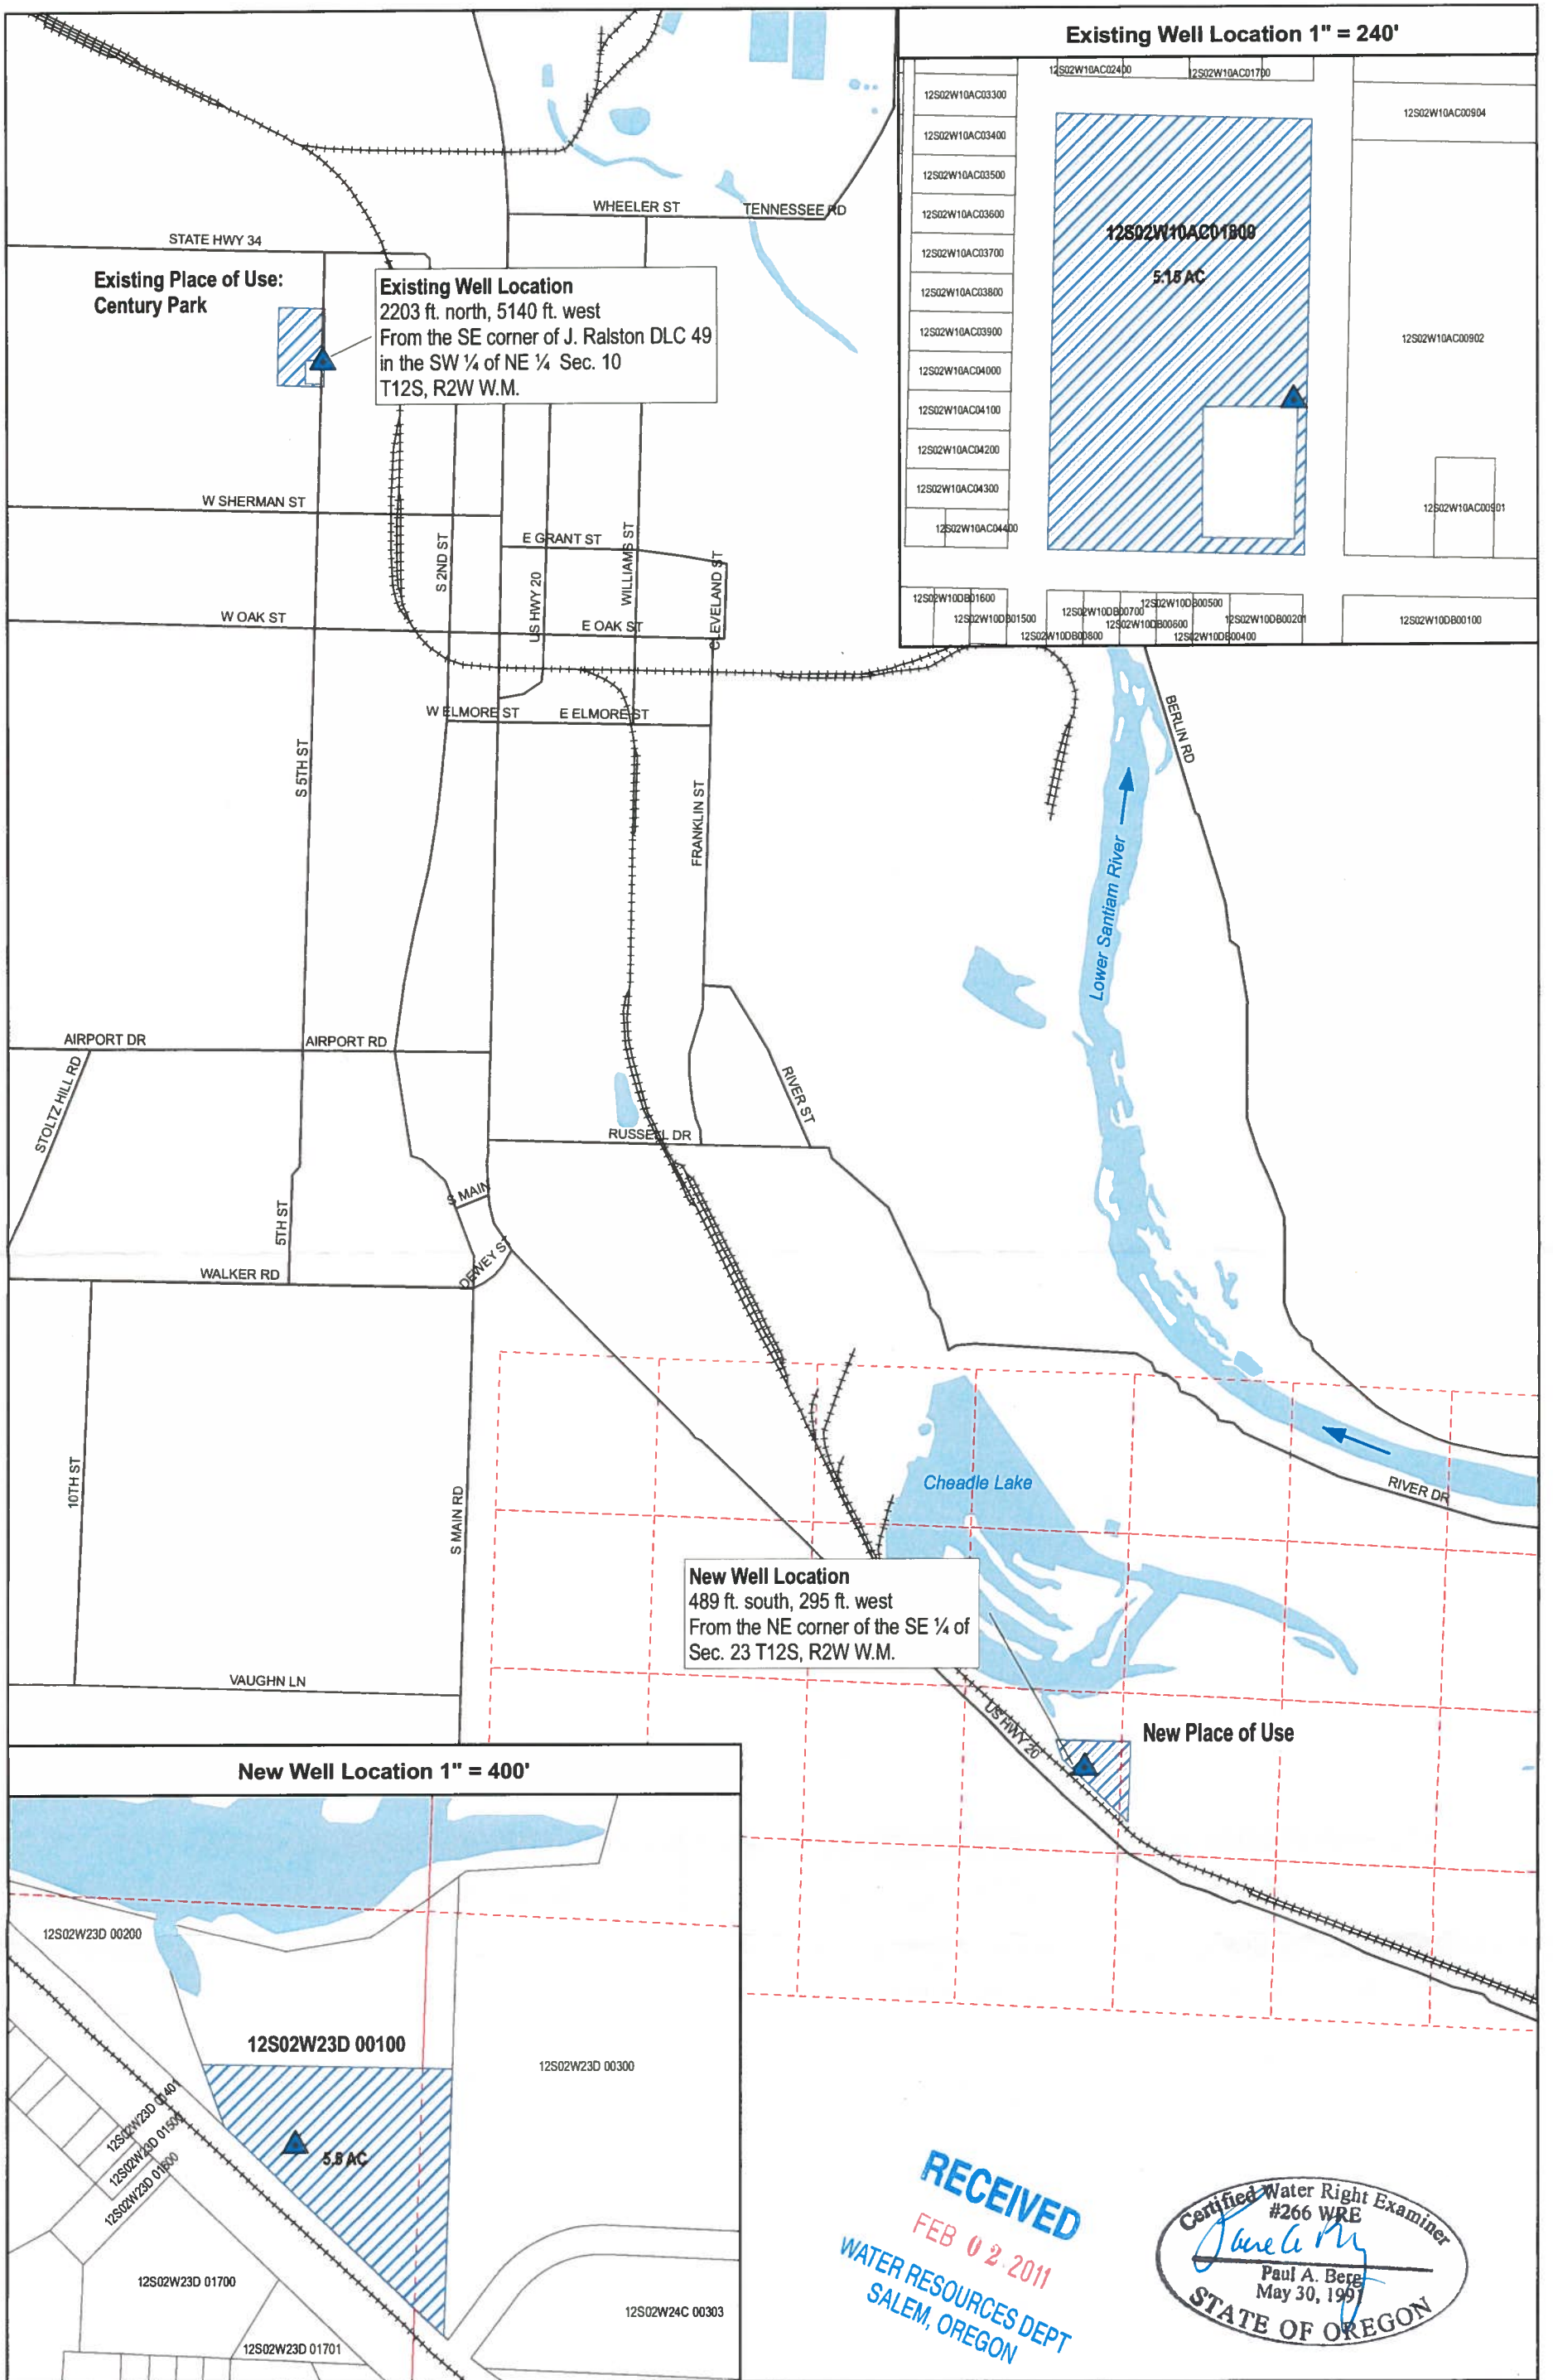


RECEIVED
FEB 02 2011
WATER RESOURCES DEPT
SALEM, OREGON

Certified Water Right Examiner
#266 WRE
Paul A. Berg
Paul A. Berg
May 30, 1997
STATE OF OREGON

Water Rights Transfer Application
City of Lebanon
T12S R2W W.M.

11193

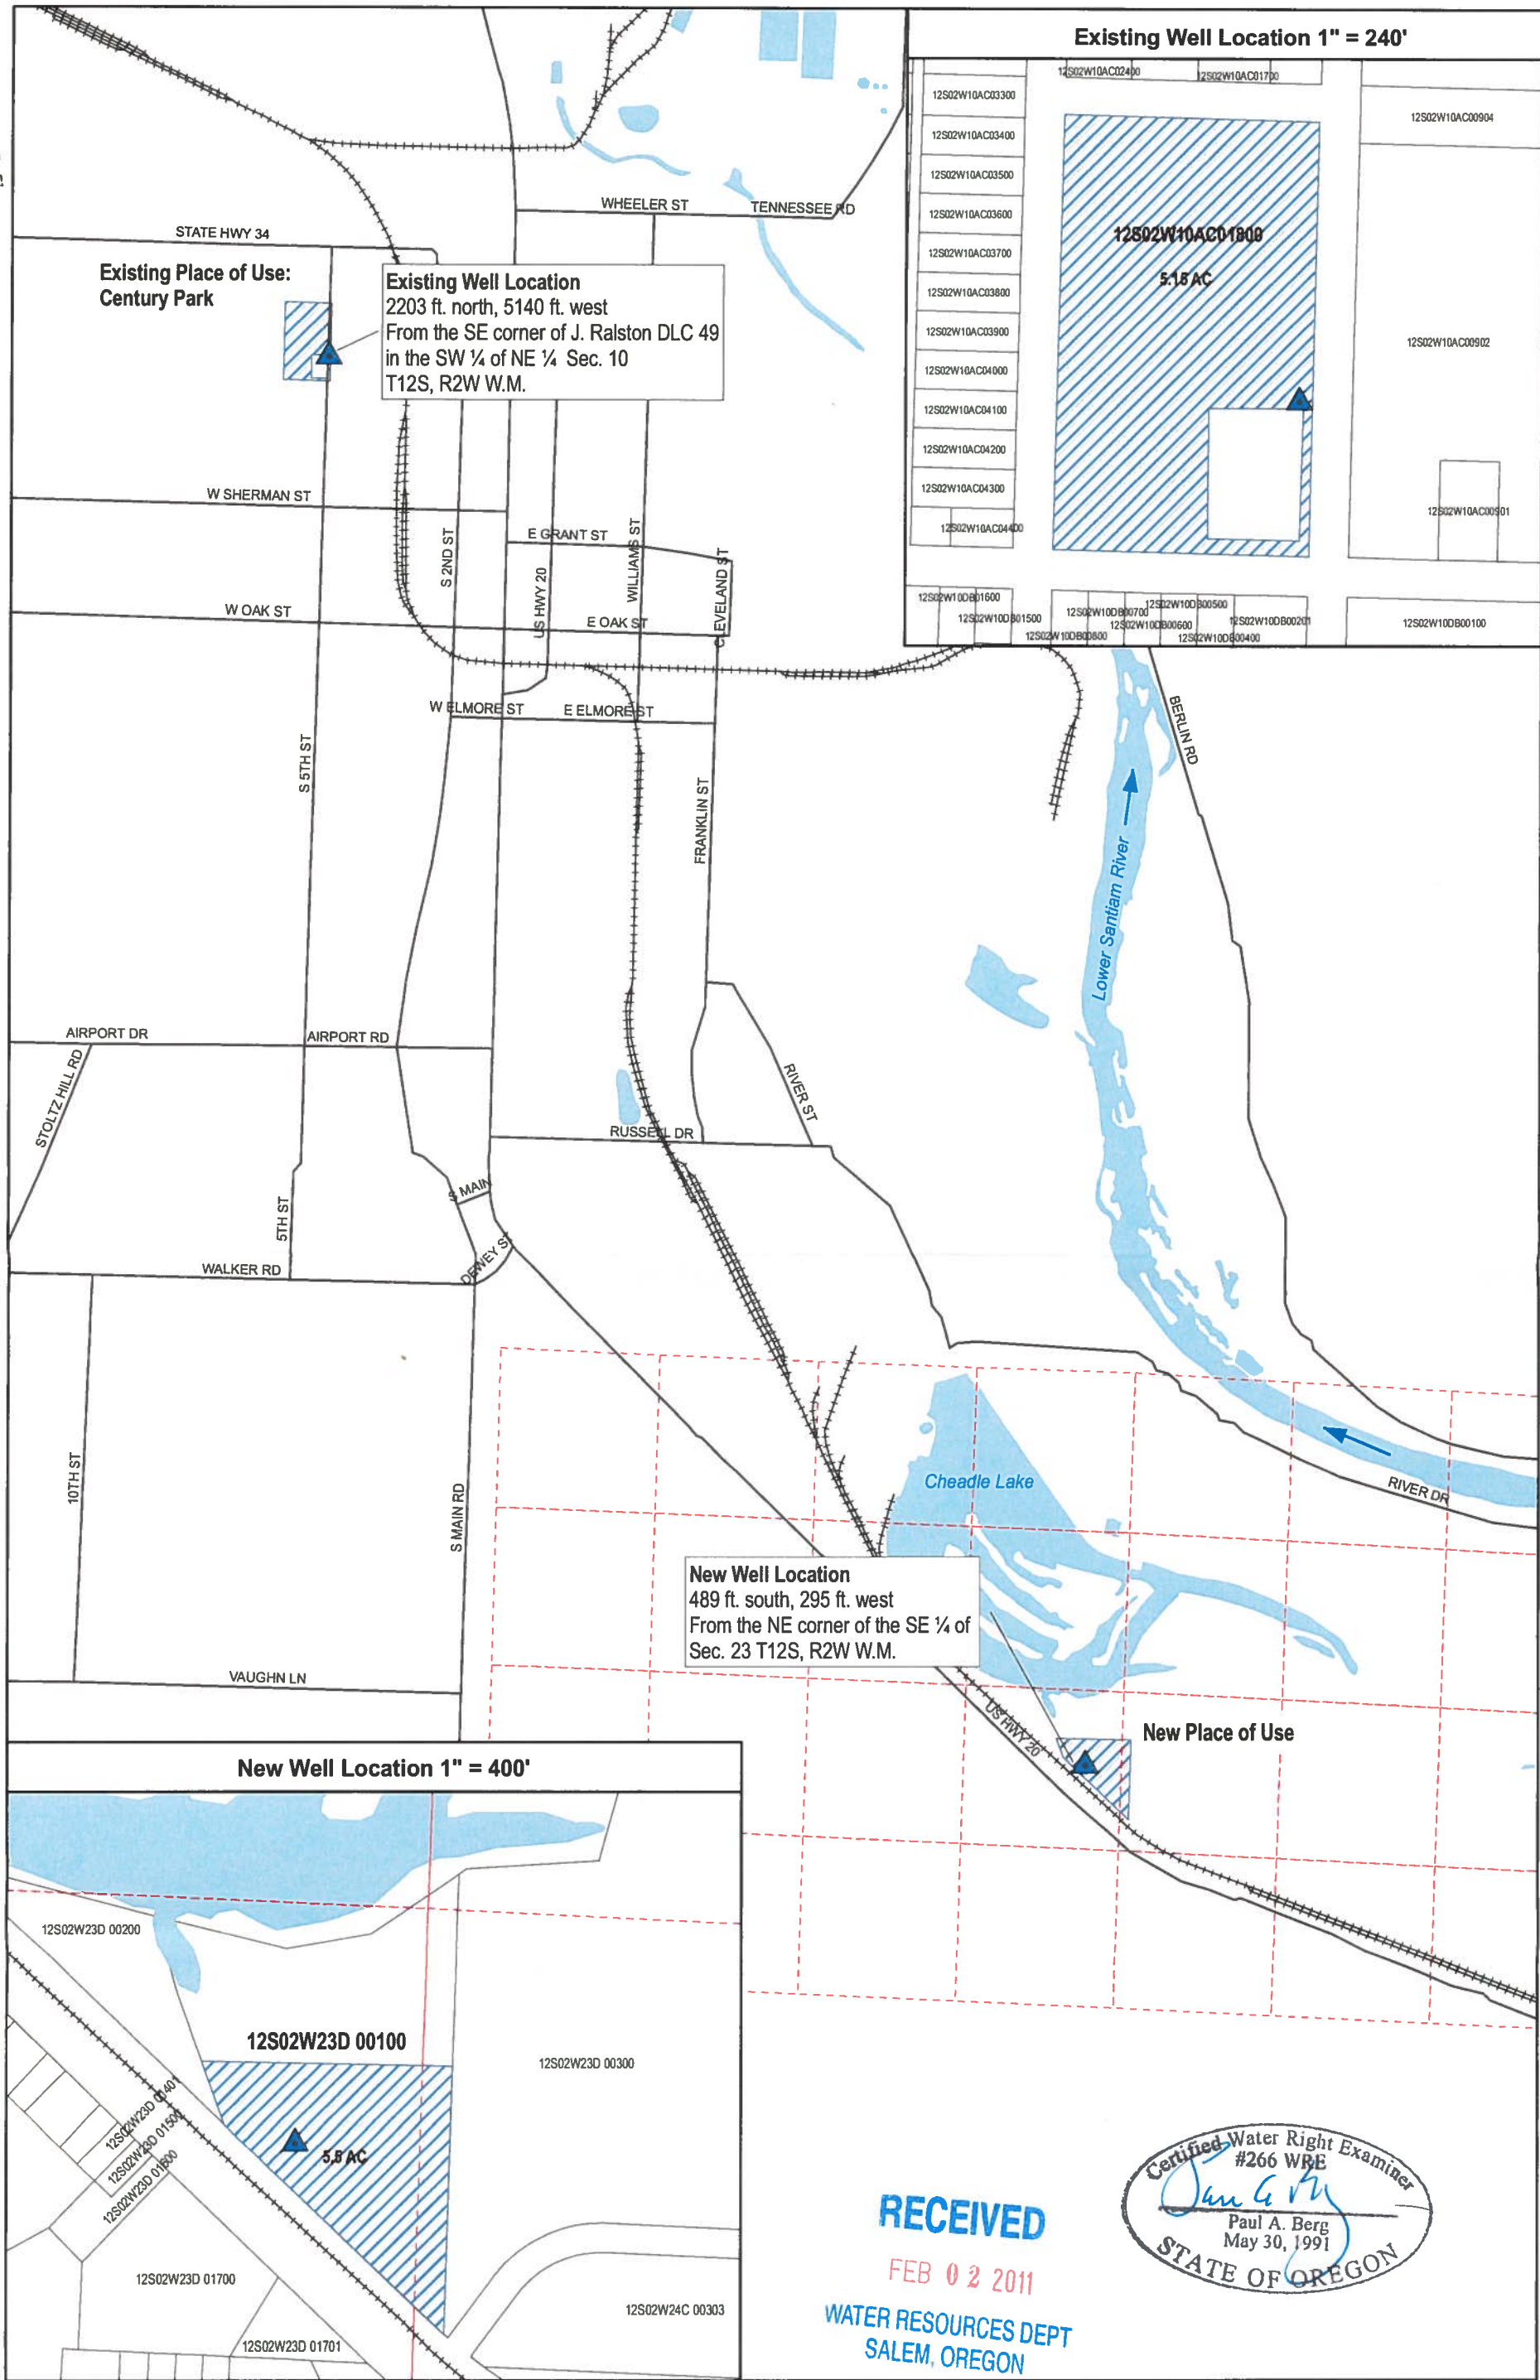

▲ Well Location

++++ Railroad

--- Quarter-quarter Section

Public Land Survey System

Section

Place of Use

0 600 1,200 2,400 Feet

1 inch = 1,331 feet

Water Rights Transfer Application
City of Lebanon
T12S R2W W.M.

RECEIVED
FEB 02 2011
WATER RESOURCES DEPT
SALEM, OREGON

Certified Water Right Examiner
#266 WRE
Paul A. Berg
May 30, 1991
STATE OF OREGON

