



APPLICATION TO ADD POINTS OF
APPROPRIATION AND PLACE OF USE
FOR BO THORENFELDT

TAX LOT 100
IN SECTION 2, TOWNSHIP 24 SOUTH, RANGE 32-1/2 EAST, W.M.
HARNEY COUNTY, OREGON

RECEIVED

JUL 28 2015

OWRD

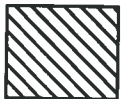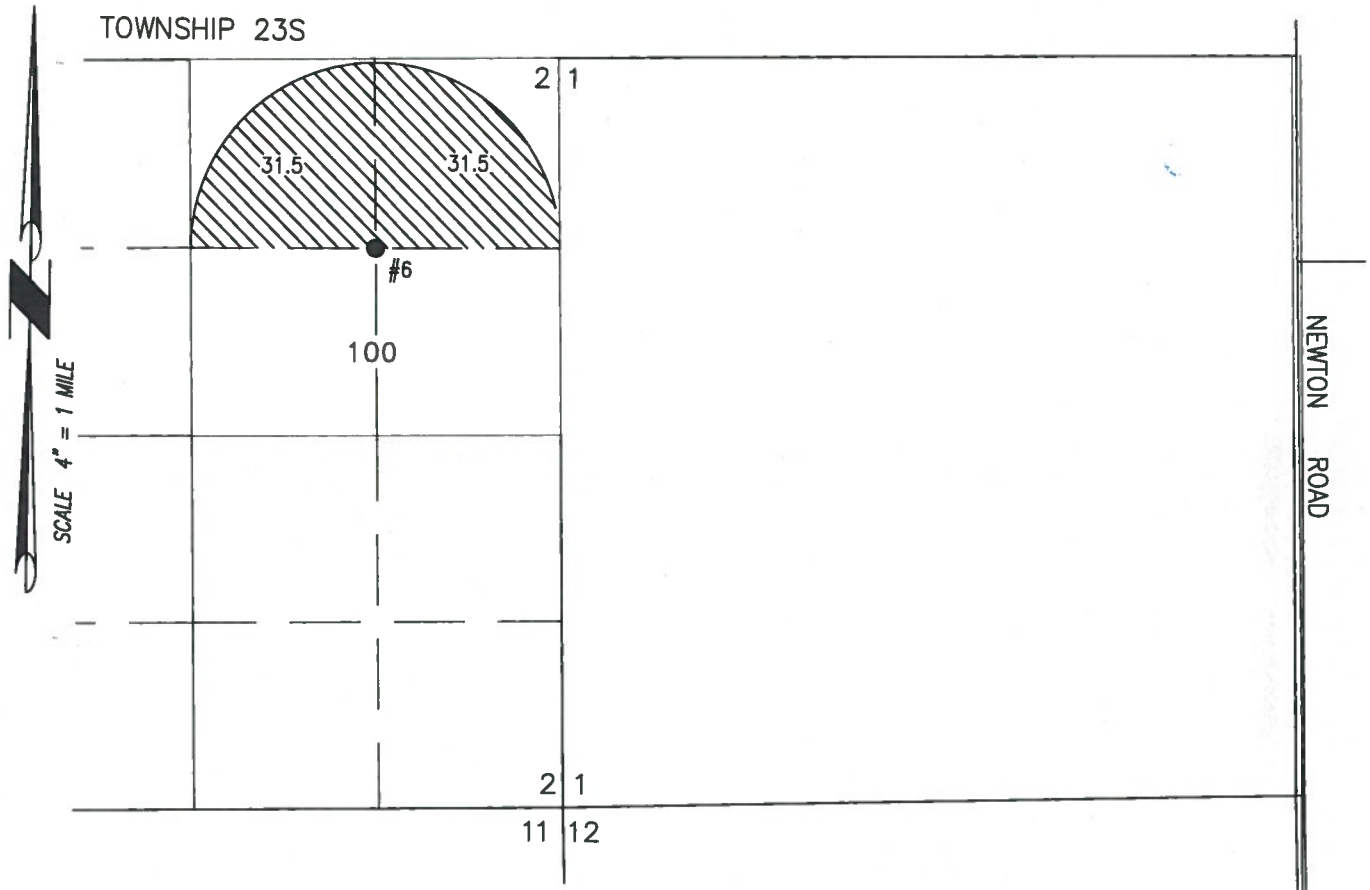

63.0 ACRES IRRIGATION FROM
WELL 6, AS SHOWN

- WELL #6 PROPOSED IN THE NE 1/4 OF THE NE 1/4
SECTION 2 & 1320' SOUTH & 1320' WEST FROM THE NE
CORNER SECTION 2.

THIS MAP IS FOR THE PURPOSE OF LOCATING A WATER
RIGHT ONLY AND HAS NO INTENT TO PROVIDE LEGAL
DIMENSIONS OR THE LOCATION OF PROPERTY LINES.

PROJECT No. 15-083

PREPARED AT THE REQUEST OF:

BO THORENFELDT
888 HILLSBOROUGH BLVD
HILLSBOROUGH, CA 94010

ALL POINTS ENGINEERING
& SURVEYING, INC.



P.O. BOX 767
TERREBONNE, OREGON 97760
(541) 548-5833 PH
Scott@APEandS.com
www.APEandS.com


APPLICATION TO ADD POINTS OF
APPROPRIATION AND PLACE OF USE
FOR BO THORENFELDT

RECEIVED

JUL 28 2015

OWRD

TAX LOT 3900
IN SECTIONS 17, 19, & 20, TOWNSHIP 23 SOUTH, RANGE 33 EAST, W.M.
HARNEY COUNTY, OREGON

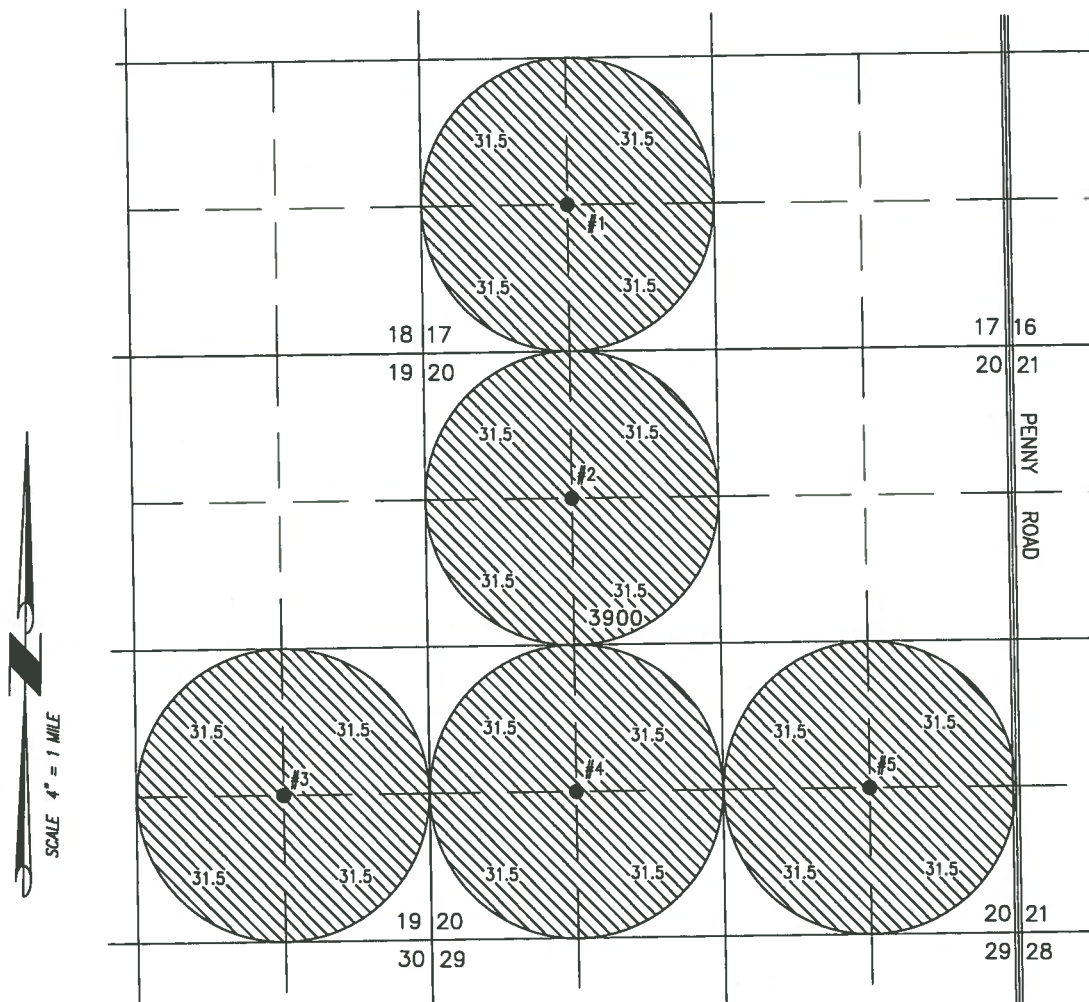

● WELL #1 PROPOSED IN THE SE 1/4 OF THE SW 1/4
SECTION 17 & 1320' NORTH & 1320' EAST FROM THE SW
CORNER SECTION 17.

● WELL #2 PROPOSED IN THE NE 1/4 OF THE NW 1/4
SECTION 20 & 1320' SOUTH & 1320' EAST FROM THE NW
CORNER SECTION 20.



630.0.0 ACRES IRRIGATION FROM
WELLS 1-5, AS SHOWN

● WELL #3 PROPOSED IN THE NE 1/4 OF THE SE 1/4
SECTION 19 & 1320' NORTH & 1320' WEST FROM THE SE
CORNER SECTION 19.

● WELL #4 PROPOSED IN THE NE 1/4 OF THE SW 1/4
SECTION 20 & 1320' NORTH & 1320' EAST FROM THE SW
CORNER SECTION 20.

● WELL #5 PROPOSED IN THE NE 1/4 OF THE SE 1/4
SECTION 20 & 1320' NORTH & 1320' WEST FROM THE SE
CORNER SECTION 20.

THIS MAP IS FOR THE PURPOSE OF LOCATING A WATER
RIGHT ONLY AND HAS NO INTENT TO PROVIDE LEGAL
DIMENSIONS OR THE LOCATION OF PROPERTY LINES.

PROJECT No. 15-083

PREPARED AT THE REQUEST OF:
BO THORENFELDT
888 HILLSBOROUGH BLVD
HILLSBOROUGH, CA 94010

ALL POINTS ENGINEERING
& SURVEYING, INC.



P.O. BOX 767
TERREBONNE, OREGON 97760
(541) 548-5833 PH
Scott@APEandS.com
www.APEandS.com