


1"=200 FEET

NOTE:
THE POINT OF DIVERSION IS AN INLAKE 3/4 HP PUMP
LOCATED 147 FEET SOUTH AND 1016 FEET WEST FROM
THE NORTH 1/4 CORNER OF SECTION 21, TOWNSHIP
23 SOUTH, RANGE 12 WEST.

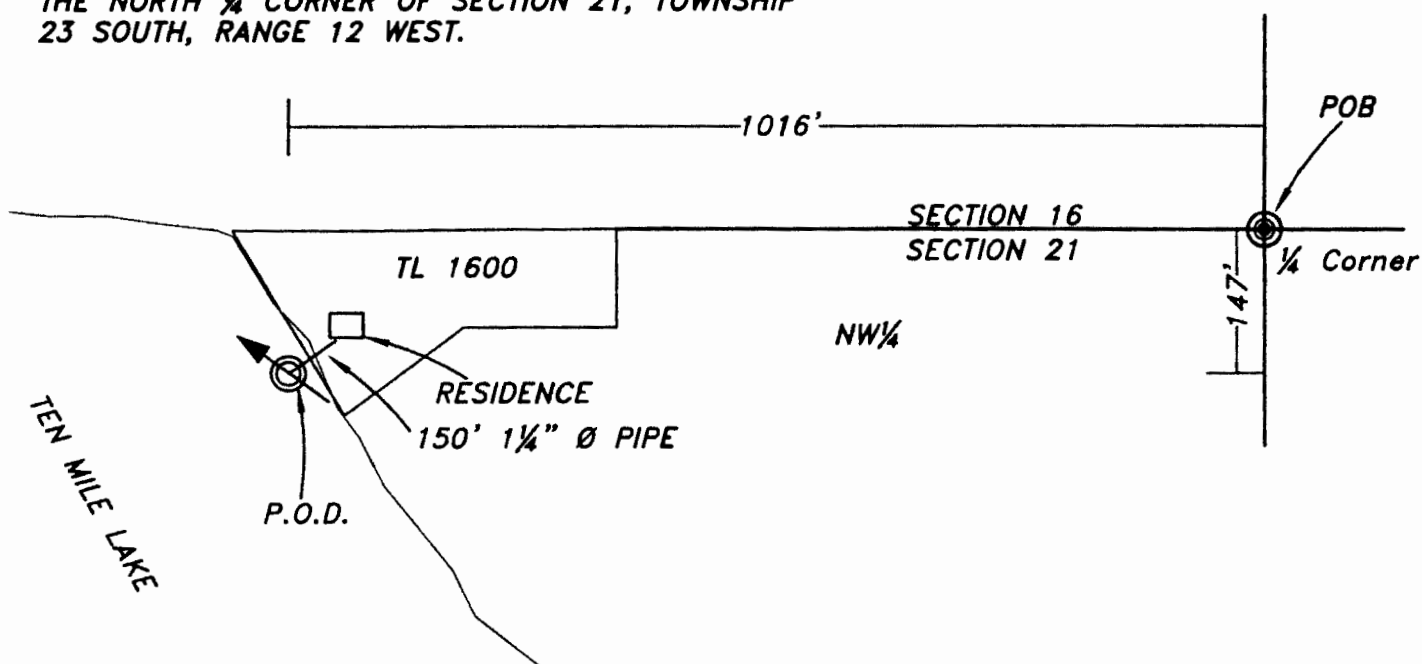

LEGEND

POB
(POINT OF BEGINNING)

POD
(POINT OF DIVERSION)

**RESIDENCE
(NOT TO SCALE)**



RECEIVED BY OWRD

MAY 08 2014

SALEM, OR

EXAMINERS DISCLAIMER STATEMENT

EXAMINER'S DISCLAIMER STATEMENT
The preparation of this map was for the purpose of identifying the location of the Water Right only and has no intent to provide dimensions or location of property ownership lines.

5-87979

**Stuntzner Engineering
& Forestry, L.L.C.**

**ENGINEERING • LAND SURVEYING • FORESTRY
PLANNING • WATER RIGHTS**

706 South 4th St.
Post Office Box 118
Coos Bay, Oregon 97420

Phone: (541) 267-2672
Fax: (541) 267-0500

SECTION 21 T23S R12W W.M. COOS COUNTY


1" = 400'

23S 12W 21
& INDEX

CANCELLED NO.

601A1
800
1500A1
906
1901
2102

THIS MAP WAS PREPARED FOR
ASSESSMENT PURPOSE ONLY

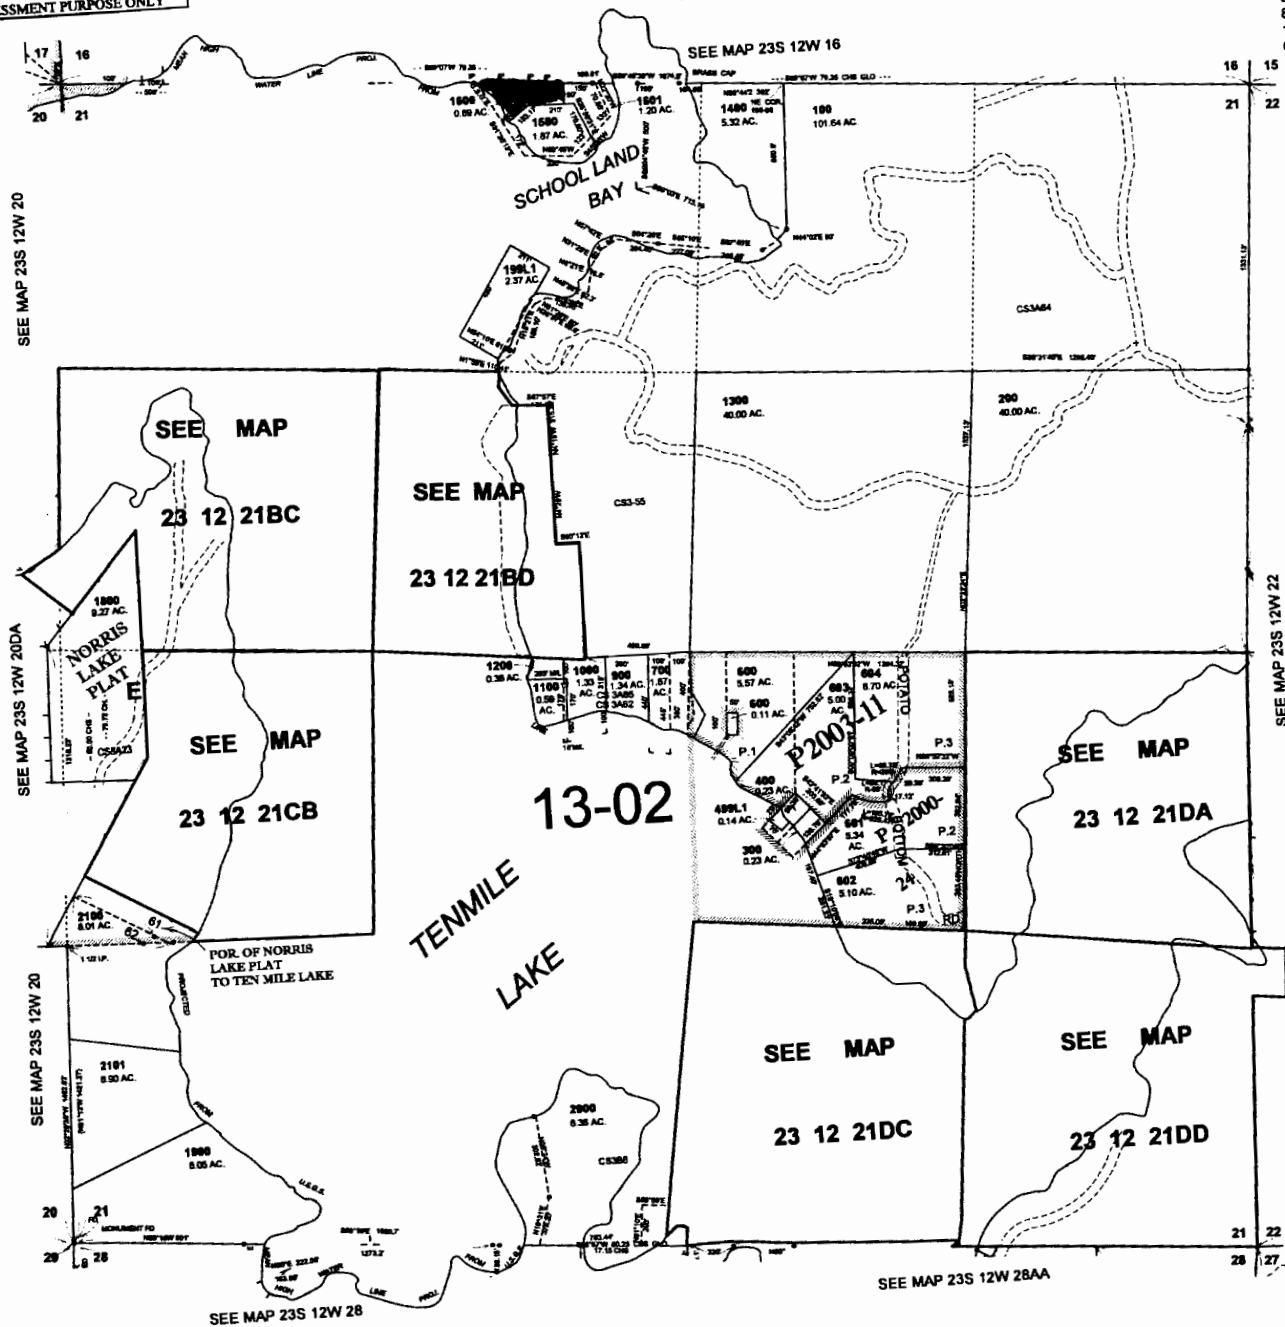

RECEIVED BY OWRD

MAY 08 2014

SALEM, OR

S-8777


06-30-2008
23S 12W 21
& INDEX

**WATER RIGHTS APPLICATION MAP
LOCATED IN THE NW¼ OF SECTION 21,
TOWNSHIP 23 SOUTH, RANGE 12 WEST, W.M.
TAX LOT 1600
COOS COUNTY, OREGON**

1"=200 FEET

PREPARED FOR: ALAN & JAN RUTHERFORD
PREPARED BY: DENNIS GOUDE
DATE PREPARED: AUGUST 26, 2009

NOTE:
THE POINT OF DIVERSION IS AN INLAKE 3/4 HP PUMP
LOCATED 147 FEET SOUTH AND 1016 FEET WEST FROM
THE NORTH ¼ CORNER OF SECTION 21, TOWNSHIP
23 SOUTH, RANGE 12 WEST.

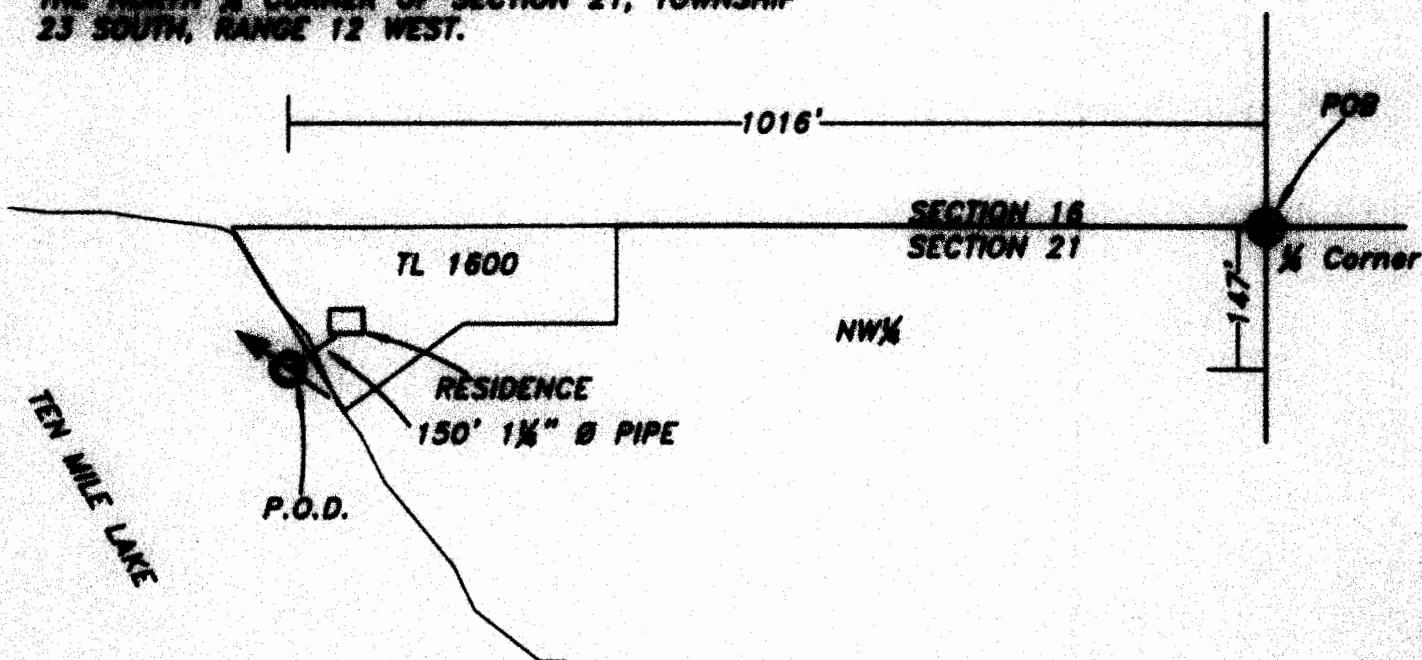

LEGEND

P.O.B.
(POINT OF BEGINNING)

P.O.D.
(POINT OF DIVERSION)

RESIDENCE
(NOT TO SCALE)



RECEIVED BY OWRD

MAY 08 2014

SALEM, OR

EXAMINER'S DISCLAIMER STATEMENT

The preparation of this map was for the purpose of
identifying the location of the Water Right only and
has no intent to provide dimensions or location of
property ownership lines.

