


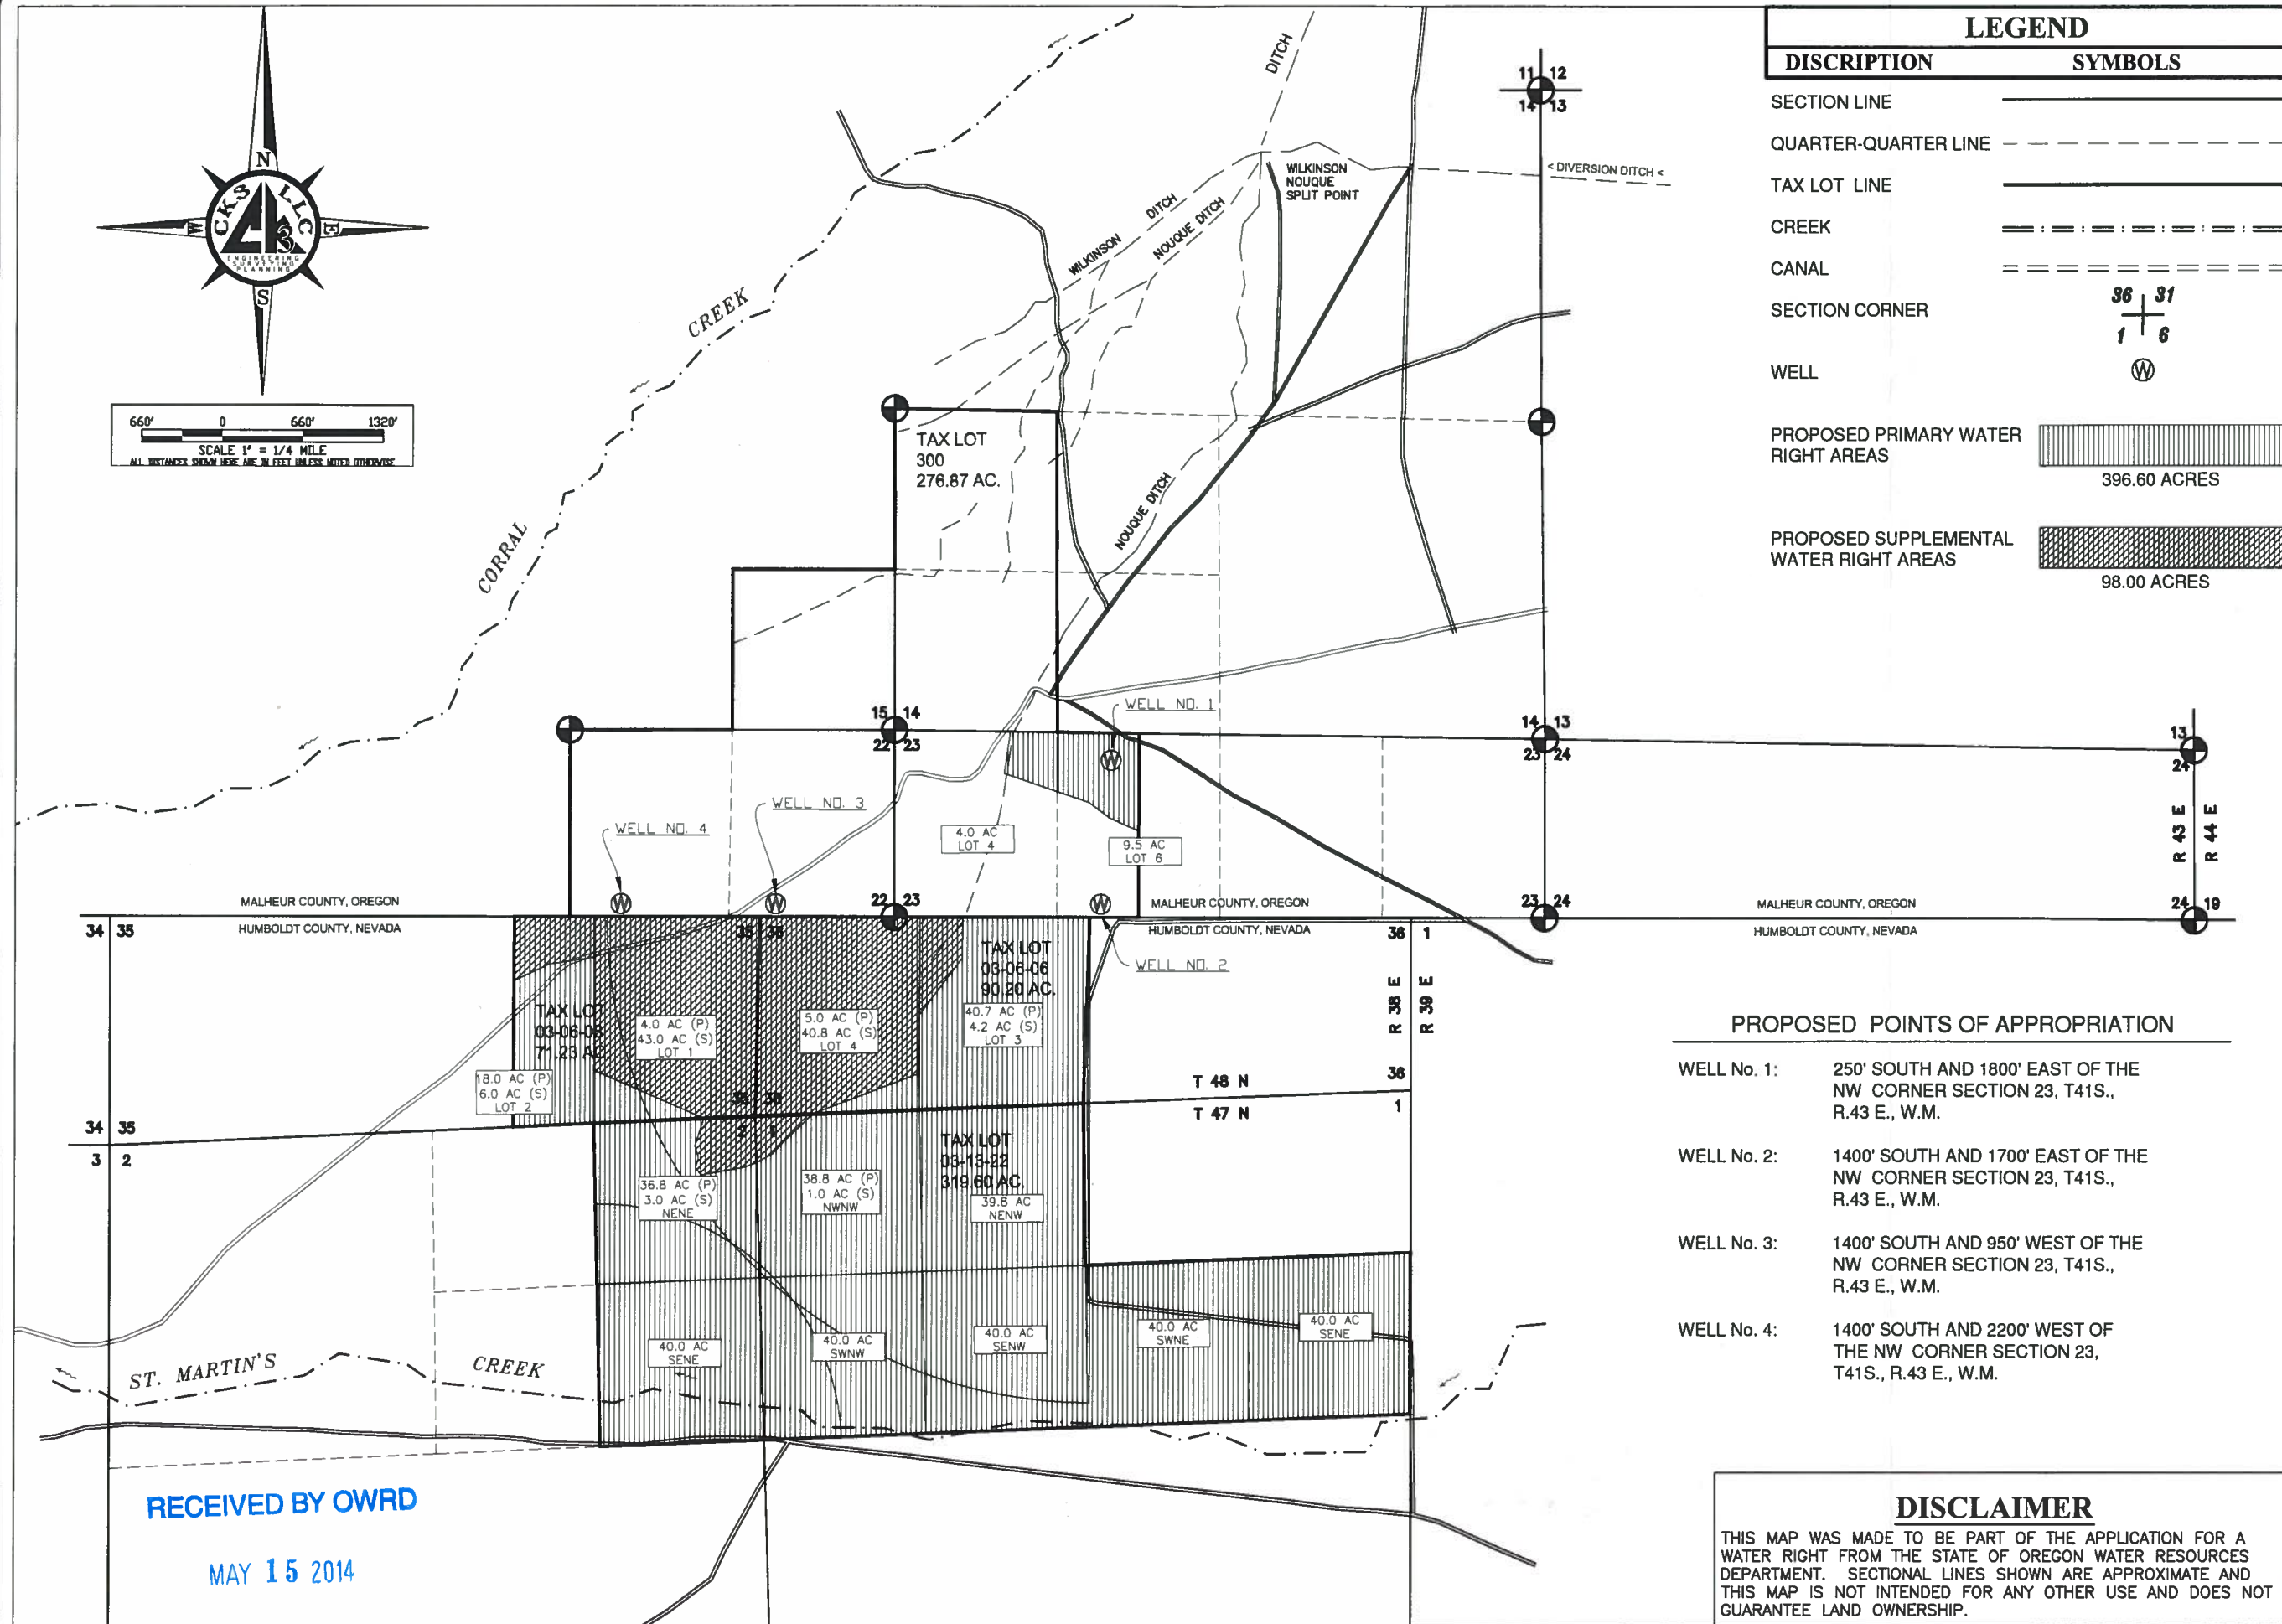

660' 0 660' 1320'
SCALE 1" = 1/4 MILE
ALL DISTANCES SHOWN HERE ARE IN FEET UNLESS NOTED OTHERWISE



LEGEND	
DISCRIPTION	SYMBOLS
SECTION LINE	— — — — —
QUARTER-QUARTER LINE	- - - - -
TAX LOT LINE	— — — — —
CREEK	— : : : : —
CANAL	— — — — —
SECTION CORNER	36 31 1 6
WELL	W
PROPOSED PRIMARY WATER RIGHT AREAS	396.60 ACRES
PROPOSED SUPPLEMENTAL WATER RIGHT AREAS	98.00 ACRES

PROPOSED POINTS OF APPROPRIATION	
WELL No. 1:	250' SOUTH AND 1800' EAST OF THE NW CORNER SECTION 23, T41S., R.43 E., W.M.
WELL No. 2:	1400' SOUTH AND 1700' EAST OF THE NW CORNER SECTION 23, T41S., R.43 E., W.M.
WELL No. 3:	1400' SOUTH AND 950' WEST OF THE NW CORNER SECTION 23, T41S., R.43 E., W.M.
WELL No. 4:	1400' SOUTH AND 2200' WEST OF THE NW CORNER SECTION 23, T41S., R.43 E., W.M.

DISCLAIMER

THIS MAP WAS MADE TO BE PART OF THE APPLICATION FOR A WATER RIGHT FROM THE STATE OF OREGON WATER RESOURCES DEPARTMENT. SECTIONAL LINES SHOWN ARE APPROXIMATE AND THIS MAP IS NOT INTENDED FOR ANY OTHER USE AND DOES NOT GUARANTEE LAND OWNERSHIP.

ENG. BY:	NA
APR. BY:	SRE
DWG. BY:	PJW
DATE:	04/23/2014

#	REVISION	DATE
01		
02		
03		
04		

Ground Water Application Map
T.41S, R.43E, Sec. 14, 15, 22 & 23 W.M.
T.48N, R.38E, Sec. 35 & 36 M.D.B & M
Malheur County, Oregon
GENE E. & ANGELA A. WATSON TRUST
2095 Palmer Drive
Lake Havasu City, Arizona 86406

CK3, LLC
CIVIL-STRUCTURAL-ELECTRICAL ENGINEERING,
SURVEYING & PLANNING
HERMISTON, OREGON
368 SW 5TH AVE.
HERMISTON, OR 97838
PHONE (541) 889-5411
FAX (541) 889-2074
WEB: CK3LLC.NET

WRI
SHEET: 1 OF 1
JOB: CO-14004

RECEIVED BY OWRD

MAY 15 2014

SALEM, OR