



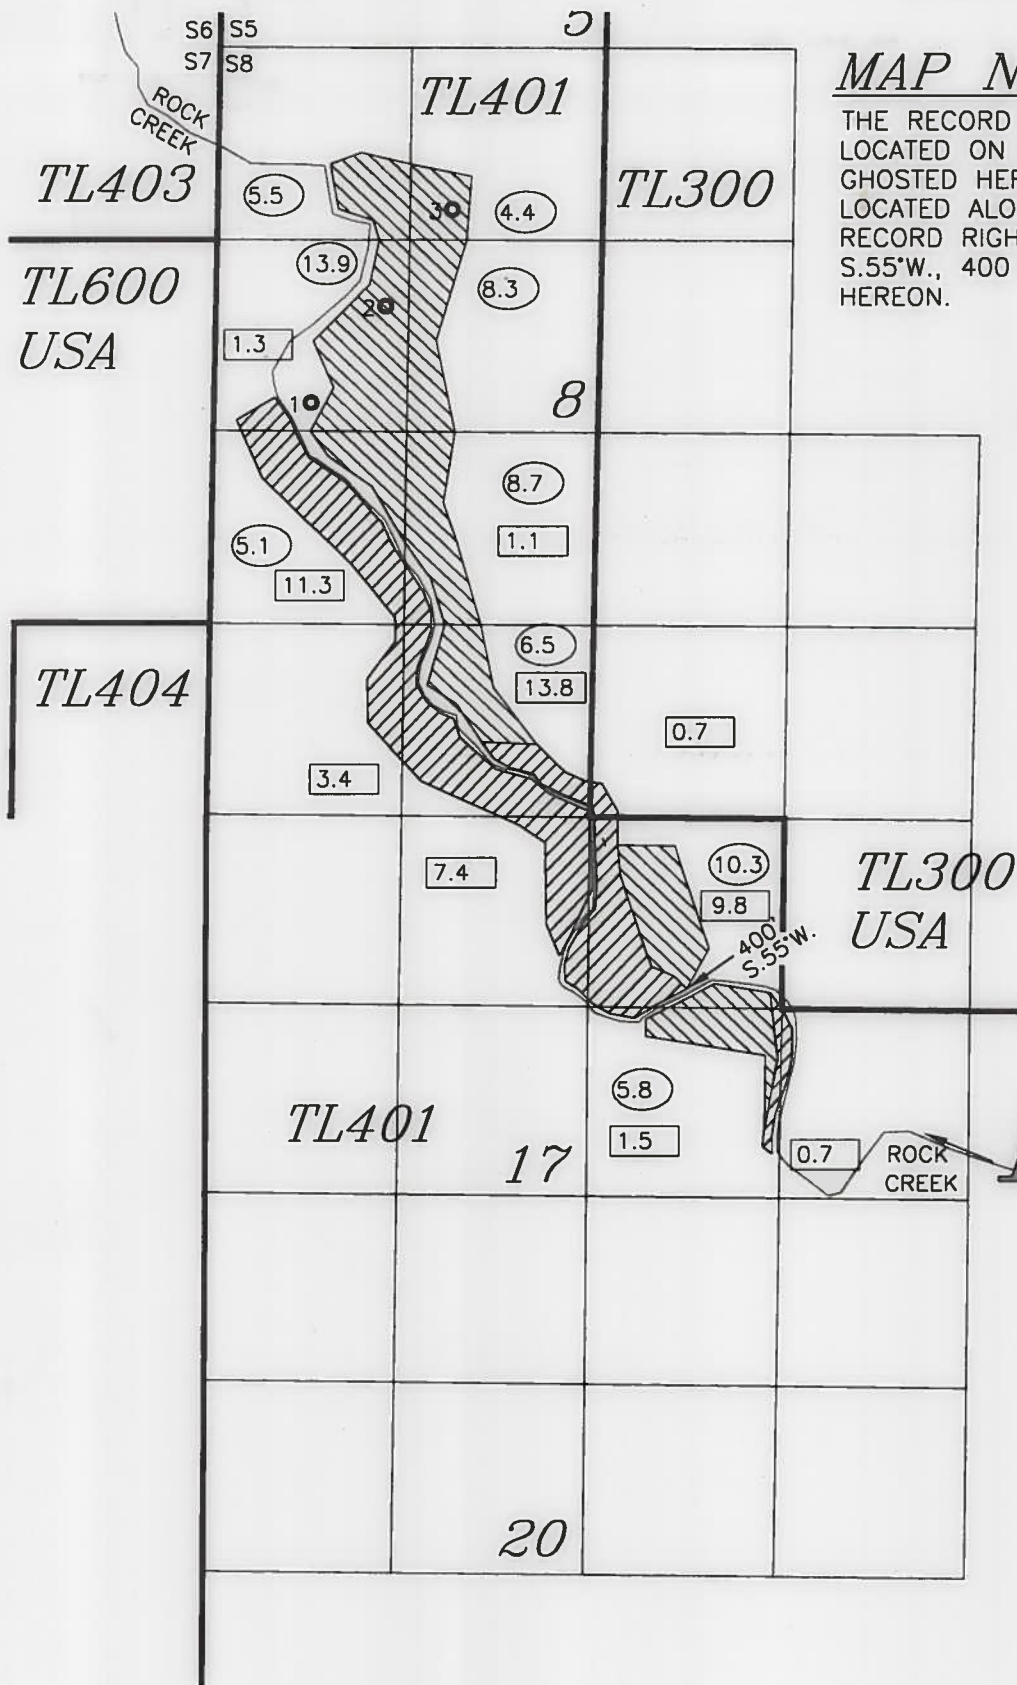

MAP NOTE C. 25616

THE RECORD MAP FOR THIS SURFACE RIGHT WAS LOCATED ON THE OWRD INTERACTIVE MAP SHOWN GHOSTED HEREON. THAT LOCATION IS NOT LOCATED ALONG ROCK CREEK AS IT EXISTS. THE RECORD RIGHT MATCHES THE LAND IF SHIFTED S.55°W., 400 FT. AS REMAPPED AND SHOWN HEREON.

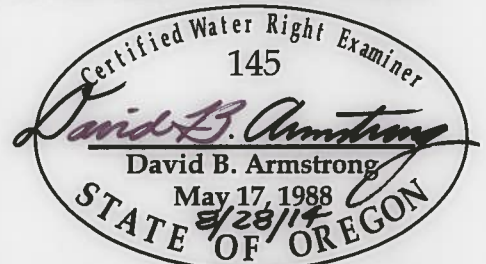

Renews December 31, 2015




SALEM, OR

OCT 07 2014

RECEIVED BY OWRD

SCALE

1" = 1320'

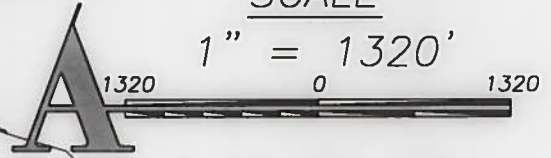

AUGUST 27, 2014

SURVEY FOR

BRUCE HOLLOW LLC
ATTN: PAT CAMPBELL
3781 SE HENRY ST.
PORTLAND, OR 97202
(503) 784-0964

SURVEY BY

ARMSTRONG SURVEYING
& ENGINEERING, INC
267 NE SECOND ST. STE 100
PRINEVILLE, OR 97754
(541) 447-7791

GROUNDWATER APPLICATION MAP FOR BRUCE HOLLOW LLC LOCATED IN SECTIONS 8 & 17, T.04S., R.23E., W.M., GILLIAM COUNTY, OREGON

LEGEND

-  (5.5) PRIMARY GROUNDWATER RIGHT (ACRES)
-  (5.5) SUPPLEMENTAL GROUNDWATER RIGHT PRIMARY SURFACE RIGHT C. 25616 (ACRES)

10 POD WELL NUMBER (PROPOSED)

PROPOSED WELL LOCATIONS MEASURED FROM THE NW CORNER OF SECTION 8, T.04S., R.23E., W.M., GILLIAM COUNTY, OREGON:

- 10 NO. 1-EAST 640 FT. & SOUTH 2440 FT.;
- 20 NO. 2-EAST 1140 FT. & SOUTH 1760 FT.;
- 30 NO. 3-EAST 1600 FT. & SOUTH 1100 FT..

NOTE

G-17938

THE PREPARATION OF THIS MAP IS FOR THE PURPOSE OF IDENTIFYING THE LOCATION OF THE WATER RIGHT ONLY AND HAS NO INTENT TO PROVIDE DIMENSIONS OR LOCATIONS OF PROPERTY OWNERSHIP LINES.




SHEET 1 OF 1
DRG. NO. 14-4534.DWG

W.O. 14-4534



MAP NOTE C. 25616

THE RECORD MAP FOR THIS SURFACE RIGHT WAS LOCATED ON THE OWRD INTERACTIVE MAP SHOWN GHOSTED HEREON. THAT LOCATION IS NOT LOCATED ALONG ROCK CREEK AS IT EXISTS. THE RECORD RIGHT MATCHES THE LAND IF SHIFTED S.55°W., 400 FT. AS REMAPPED AND SHOWN HEREON.

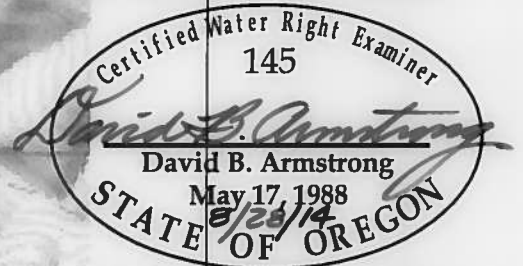

Renews December 31, 2015



SCALE

1" = 1320'

AUGUST 27, 2014
SURVEY FOR

BRUCE HOLLOW LLC
ATTN: PAT CAMPBELL
3781 SE HENRY ST.
PORTLAND, OR 97202
(503) 784-0964

SURVEY BY

ARMSTRONG SURVEYING
& ENGINEERING, INC
267 NE SECOND ST. STE 100
PRINEVILLE, OR 97754
(541) 447-7791

GROUNDWATER APPLICATION MAP FOR
BRUCE HOLLOW LLC LOCATED IN
SECTIONS 8 & 17, T.04S., R.23E., W.M.,
GILLIAM COUNTY, OREGON

LEGEND

-  (5.5) PRIMARY GROUNDWATER RIGHT (ACRES)
-  (5.5) SUPPLEMENTAL GROUNDWATER RIGHT
PRIMARY SURFACE RIGHT C. 25616 (ACRES)

10 POD WELL NUMBER (PROPOSED)

PROPOSED WELL LOCATIONS MEASURED FROM
THE NW CORNER OF SECTION 8, T.04S., R.23E.,
W.M., GILLIAM COUNTY, OREGON:

- 10 NO. 1-EAST 640 FT. & SOUTH 2440 FT.;
20 NO. 2-EAST 1140 FT. & SOUTH 1700 FT.;
30 NO. 3-EAST 1600 FT. & SOUTH 1100 FT..

NOTE

THE PREPARATION OF THIS MAP IS FOR THE
PURPOSE OF IDENTIFYING THE LOCATION OF THE
WATER RIGHT ONLY AND HAS NO INTENT TO
PROVIDE DIMENSIC 3 OR LOCATIONS OF
PROPERTY OWNERSHIP LINES.



SHEET 1 OF
DRG. NO. 14-4534.DWG

W.O. 14-4534