


**T13S, R14E
SECTIONS 10, 11, 14, 15, WM**

JEFFERSON COUNTY, OREGON

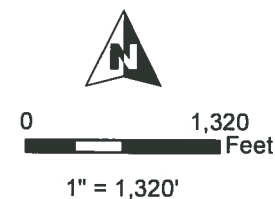


- Section
- Quarter Quarter Section
- Taxlot
- Well

RECEIVED

SEP 29 2015

**WATER RESOURCES DEPT
SALEM, OREGON**

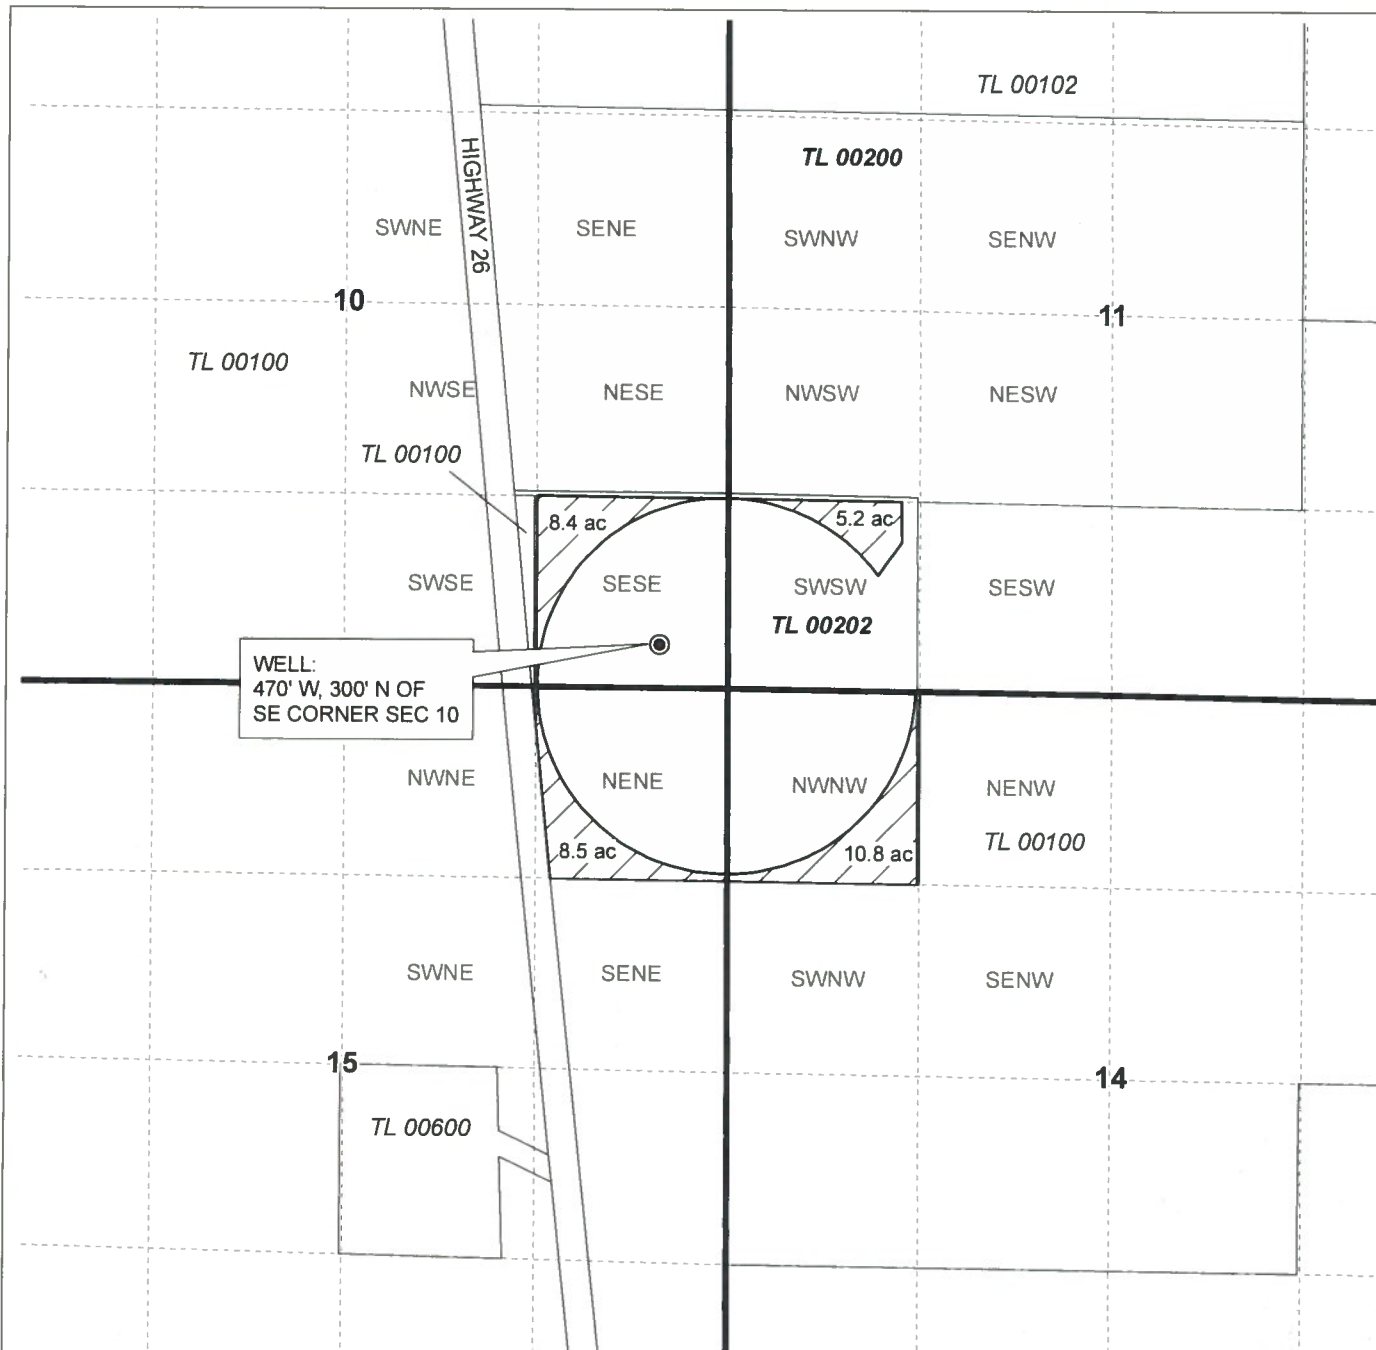

**APPLICATION MAP
John & Debbie Volle**

NOTE: THIS MAP IS NOT INTENDED TO
PROVIDE LEGAL DIMENSIONS OR LOCATIONS
OF PROPERTY OWNERSHIP LINES.


SEPTEMBER 29, 2015

WATER RIGHT SERVICES, LLC
PO BOX 1830, BEND, OR 97709
CCB# 197121 www.oregonwater.us
541-389-2837 JOHNSHORT@USA.COM

SUPERCEDED 11/29/2015

**T13S, R14E
SECTIONS 10, 11, 14, 15, WM**

JEFFERSON COUNTY, OREGON

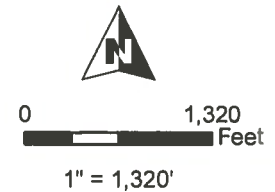

-  Section
-  Quarter Quarter Section
-  Taxlot
-  POU Irrigation (160 total acres)
-  Well

RECEIVED BY OWRD

NOV 05 2014

SALEM, OR



RENEWAL DATE 12/31/2015

**APPLICATION MAP
John & Debbie Volle**

NOTE: THIS MAP IS NOT INTENDED TO
PROVIDE LEGAL DIMENSIONS OR LOCATIONS
OF PROPERTY OWNERSHIP LINES.

WATER RIGHT SERVICES, LLC

PO BOX 1830, BEND, OR 97709

CCB# 197121 www.oregonwater.us

541-389-2837 JOHNSHORT@USA.COM

AP xx-xx-xx

SEPTEMBER 26, 2014

G-17989