


SECTION 35, TWP.3 N. RANGE 17 E. W.M. SHERMAN COUNTY, OREGON

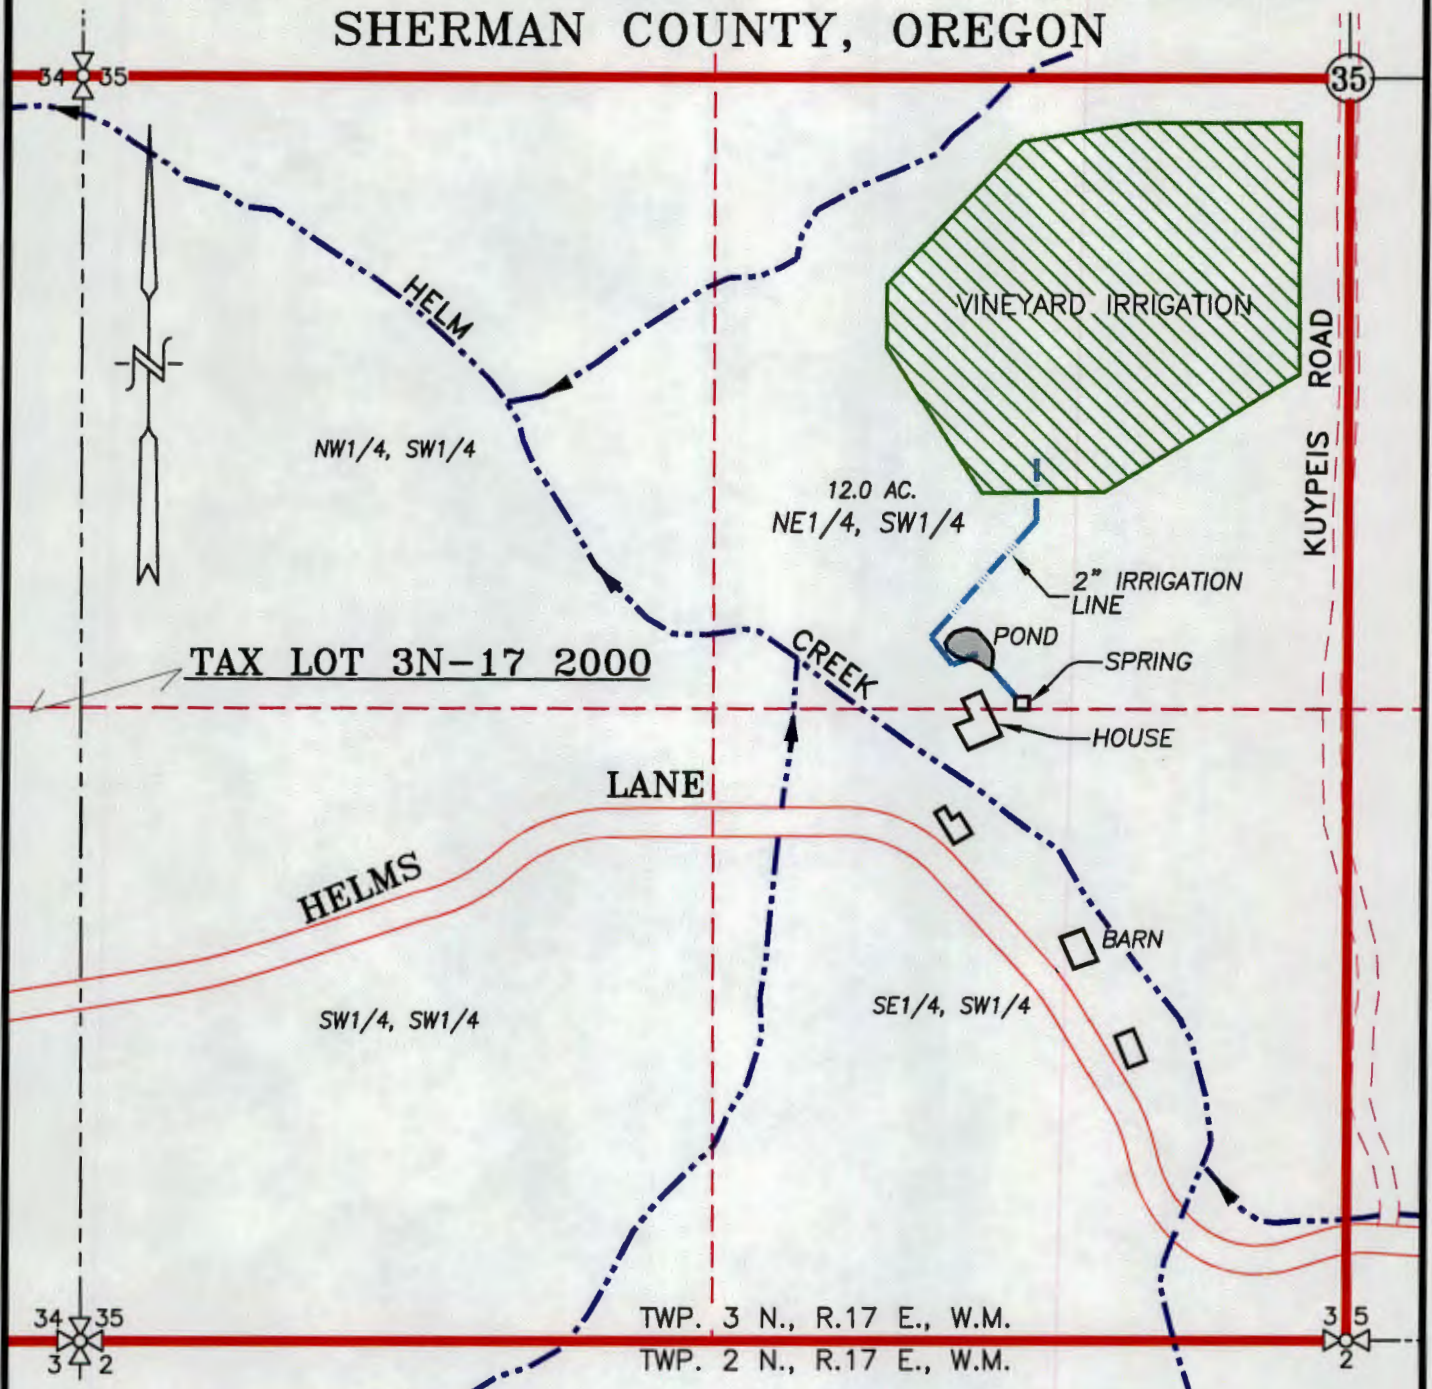

LEGEND:

-  SPRING: 1332' N. & 1960' E. OF SW CORNER SECTION 35
-  PRIMARY APPLICATION AREA = 12.0 ACRES
-  IRRIGATION MAIN
-  STREAM WITH DIRECTIONAL FLOW


RECEIVED BY OWRD

JAN 08 2015

SALEM, OR

WATER RIGHT APPLICATION MAP

SCALE: 1" = 400'

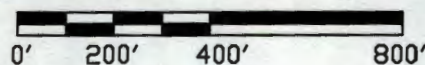

APPLICATION No. _____


PERMIT No. _____

IN THE NAME OF:

REID RANCH, LLC AND SETLZER/JOHNSON TRUST

DATE: OCTOBER 6, 2014

BY: **TENNESON ENGINEERING CORP.**
3775 CRATES WAY
THE DALLES, OREGON. 97058
PH. 541-296-9177
FAX 541-296-6657

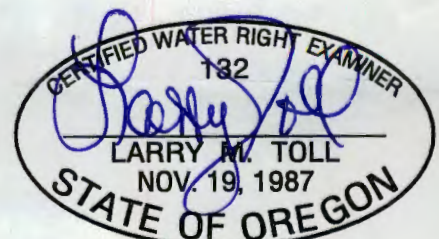

EXPIRES: 06/30/2016

NOTE:

"THIS MAP IS NOT INTENDED TO PROVIDE DIMENSIONS OR LOCATIONS OF PROPERTY OWNERSHIP LINES."

W.O. #14412wr

5-88043

