




E 1/2 OF SEC. 33 & W 1/2 OF SEC. 34, T.39 S., R.7 W., W.M.

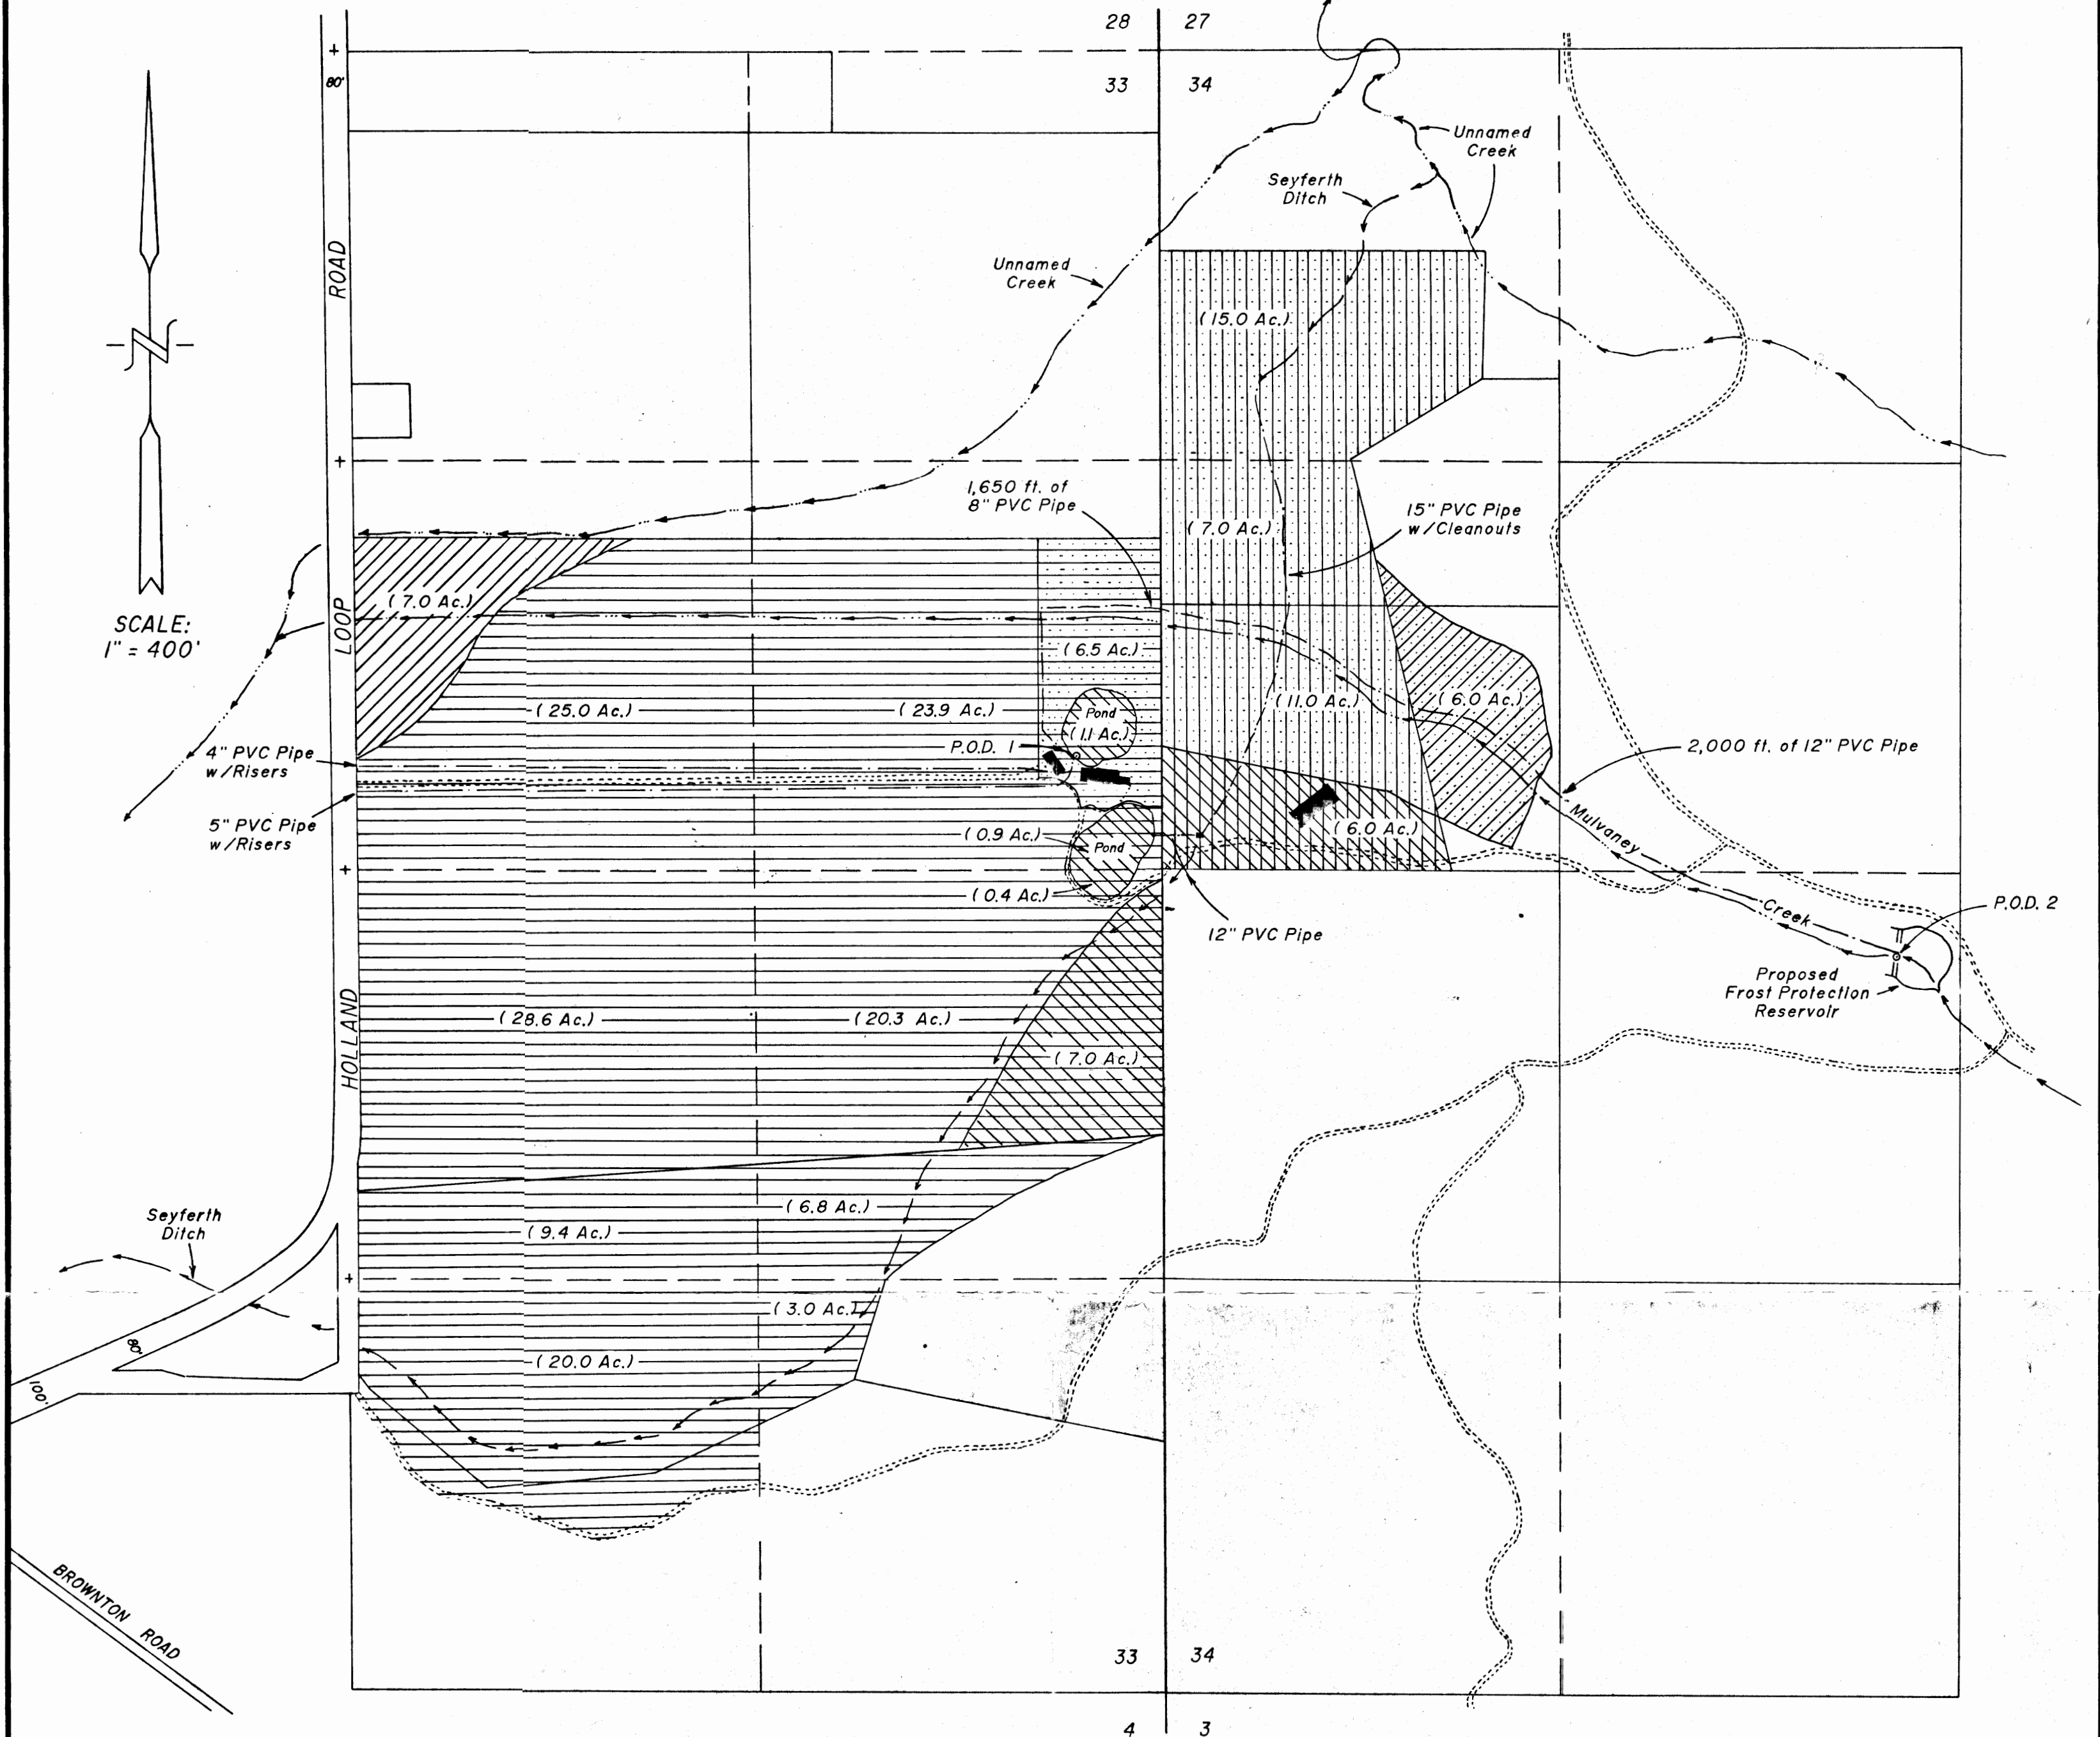

LEGEND:

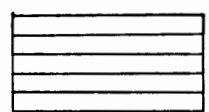


Authorized place of use
per Certificate No. 36146
(Priority date = 1868)

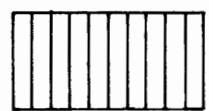


Authorized place of use
per Certificate No. 36149
(Priority date = 1897)



Authorized place of use
Transfer from (15.4 Acres)

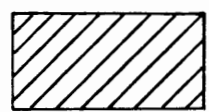

Proposed place of use
Transfer to (13.0 Acres)

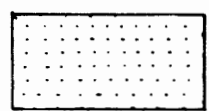

Proposed place of use
for Frost Protection
(45.5 Acres)



Existing Building

P.O.D.

Point of Diversion

The Point of Diversion for Seyferth Ditch is located as follows: Suckan Cr
NW 1/4 SE 1/4 Section 22, T.39 S., R.7 W., W.M.;
1820' N. and 1330' W. from SE Corner, Section

Point of Diversion No. 1 is located as follows:
SE 1/4 NE 1/4 Section 33, T.39 S., R.7 W., W.M.
370' N. and 280' W. from E 1/4 Corner, Section 33

Point of Diversion No. 2 is located as follows:
NE 1/4 SW 1/4 Section 34, T.39 S., R.7 W., W.M.;
270' S. and 2,380' E. from W 1/4 Corner, Section 34

The purposes of this application are:

1. To transfer 15.4 acres of water rights
authorized per Certificate No. 36146 & 36149
2. To transfer 2.4 acres of water rights
in the ponds to reservoir maintenance
at 0.05 cfs for the Mulvaney Creek Reservoir
3. Apply for a new surface water permit
for 45.5 acres for frost protection
4. Reservoir permit for the storage of
winter surplus water for the two ponds
and reservoir shown

This plat was prepared for the purpose of
identifying the location of the water right only.
There is no intent to provide dimension or
locations of property ownership lines.

Application No. R-73607

Permit No. R11896

Note: ORIGINAL - DO NOT SEND OUT

RECEIVED

AUG 30 1993

WATER RESOURCES DEPT.
SALEM, OREGON

RECEIVED

AUG - 9 1993

WATER RESOURCES DEPT.
SALEM, OREGON

REVISED: MARCH 19, 1993

PROJECT NO.
276-93-203

DRAWING NO.
133-18.24

DATE
JAN. 22, 1993

SCALE
1" = 400'



PREPARED FOR: MR. RUSSELL BERARD
THREE CREEK RANCH
5871 HOLLAND LOOP ROAD
CAVE JUNCTION, OREGON 97523
TEL. 592-3750

PLAT OF WATER RIGHT TRANSFER & APPLICATION

LOCATED IN
E 1/2 OF SEC. 33 AND W 1/2 OF SEC. 34
T.39 S., R.7 W., W.M.
JOSEPHINE COUNTY, OREGON

PREPARED BY: GARY D. WICKS, P.E., P.L.S.
CIVIL ENGINEER & LAND SURVEYOR
962 S.E. "N" STREET
GRANTS PASS, OREGON 97526-3250
TEL. 479-3436