


SECTION 7 T5S R4W W1M

YAMHILL County
1" = 400'

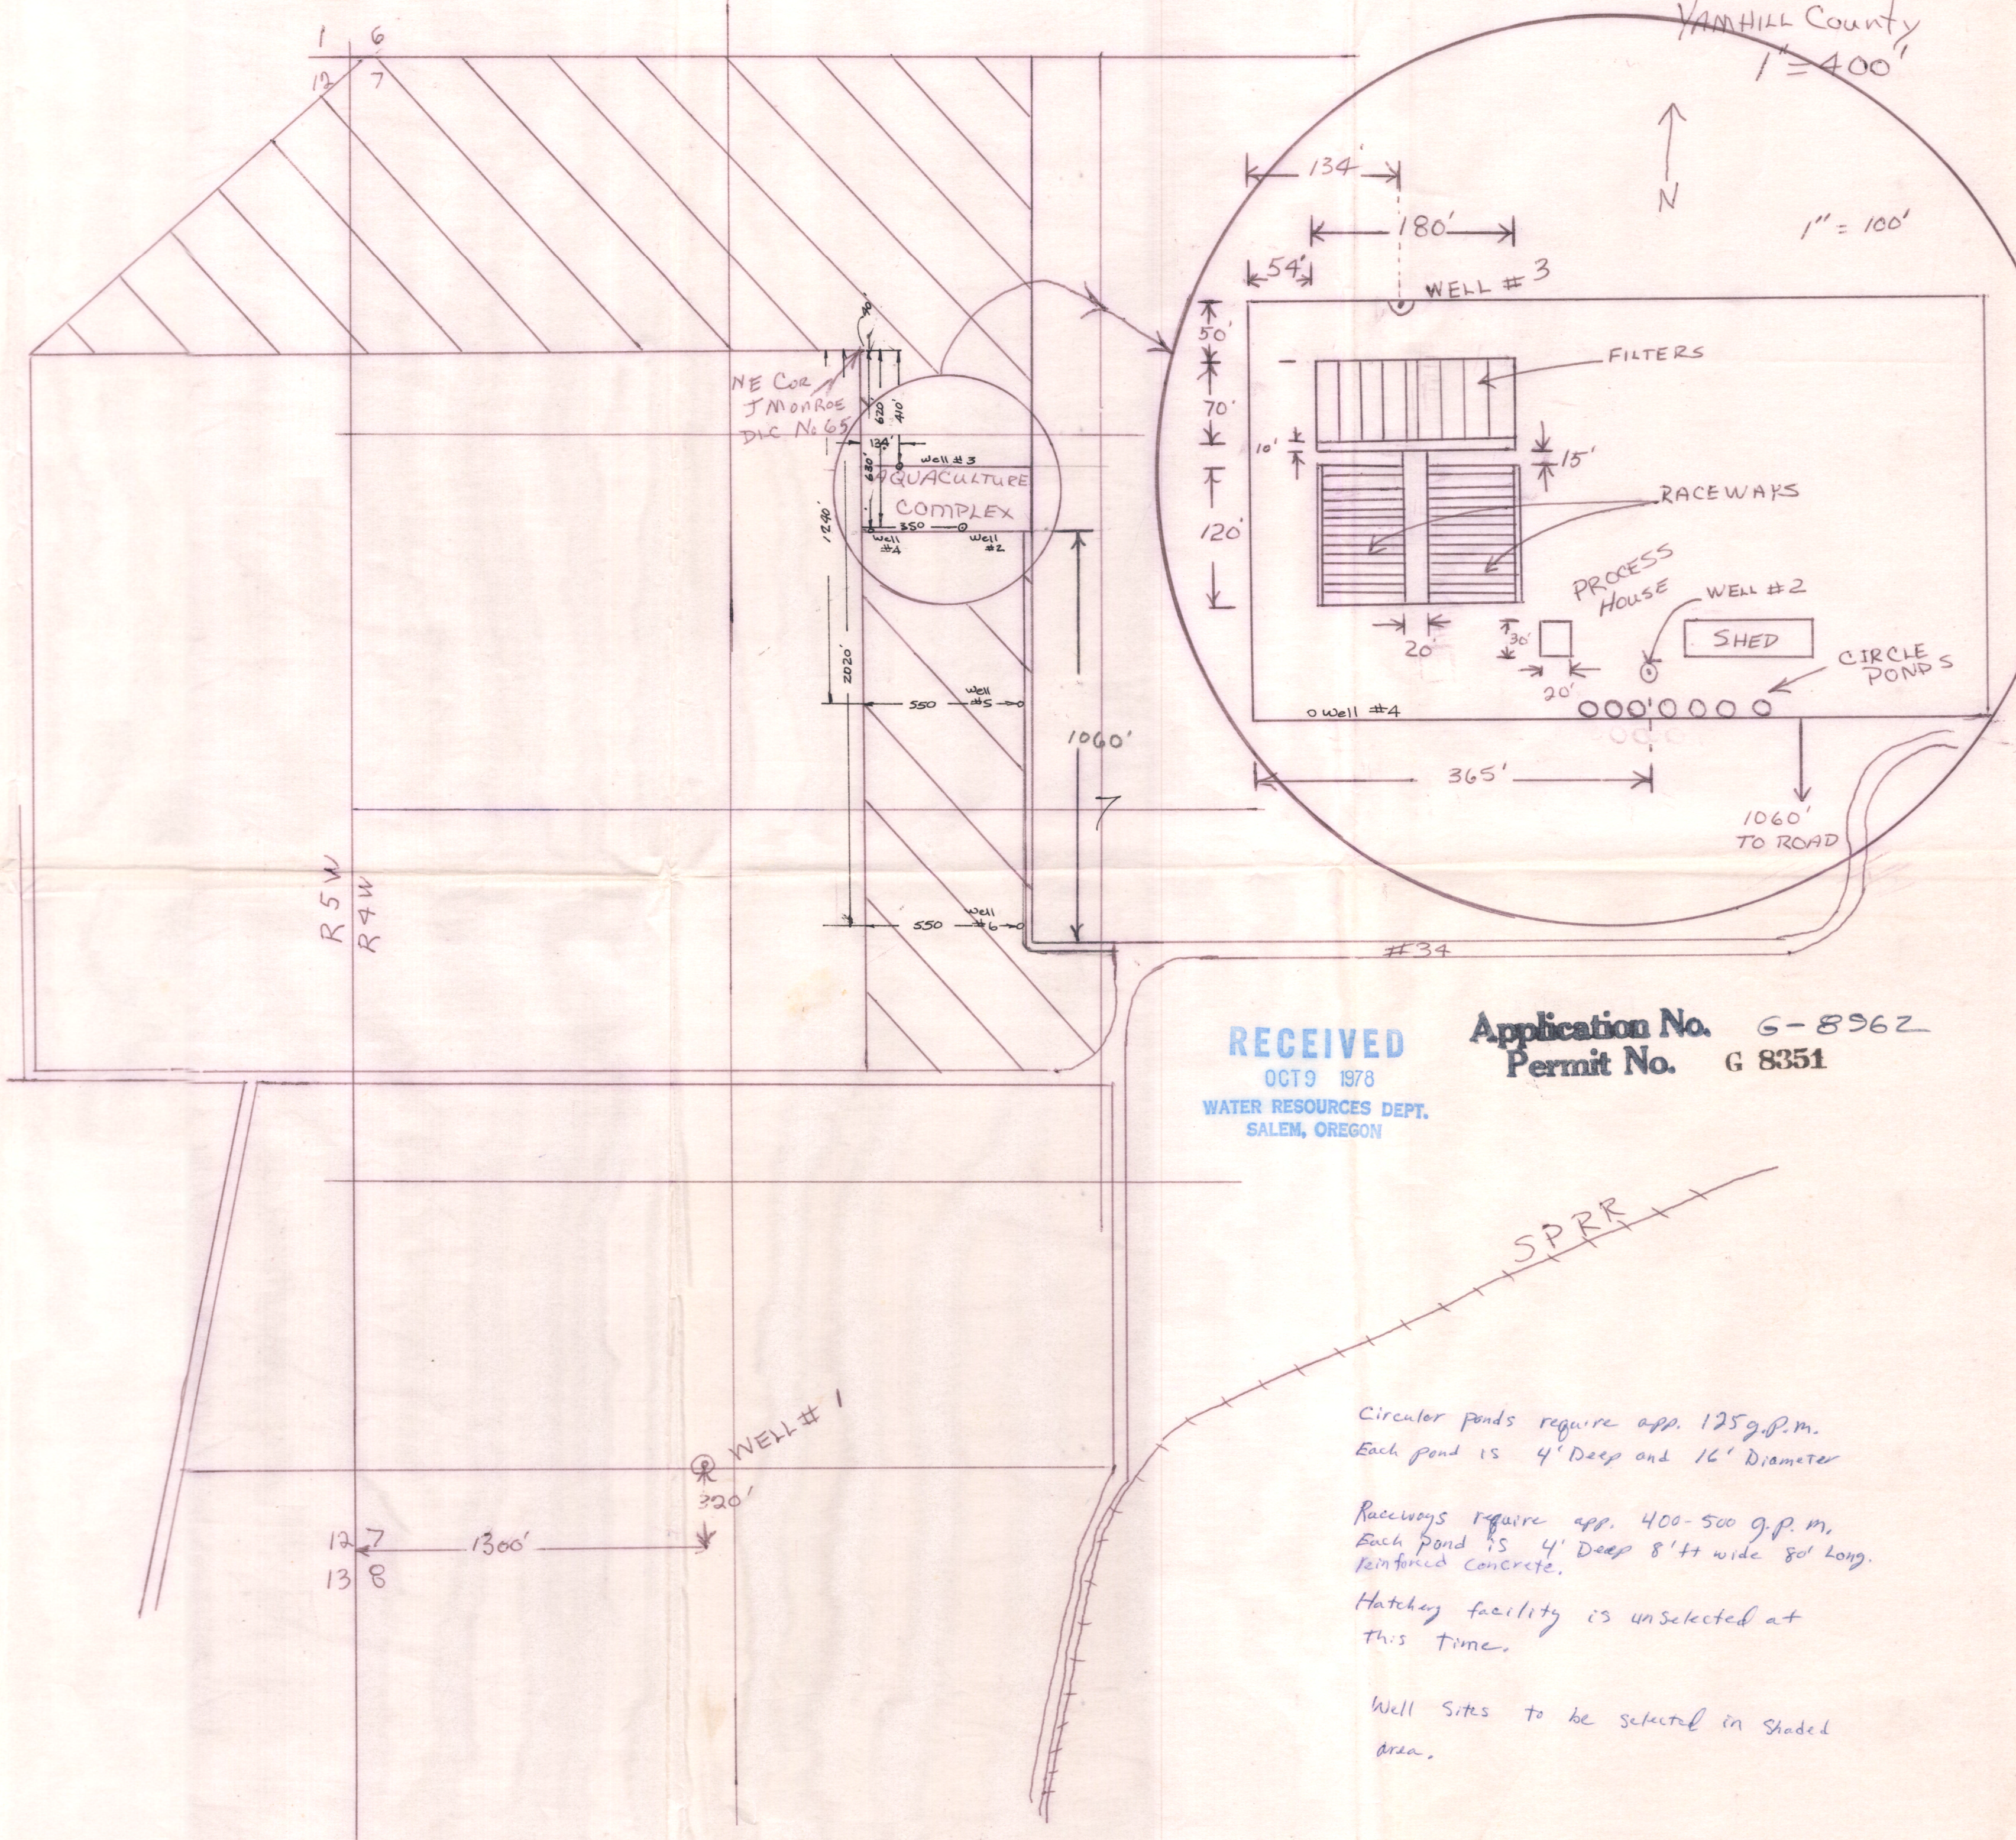

RECEIVED
OCT 9 1978
WATER RESOURCES DEPT.
SALEM, OREGON

Application No. G-8962
Permit No. G 8351

Circular ponds require app. 125 g.p.m.
Each pond is 4' Deep and 16' Diameter

Raceways require app. 400-500 g.p.m.
Each pond is 4' Deep 8' ft wide 80' Long.
Reinforced concrete.

Hatchery facility is unselected at
this time.

Well Sites to be selected in shaded
area.