


Tim Hudson Pond Application Map 1S 10E Sec 4, Tax Lot 100

MAY 18 2015

R-888886

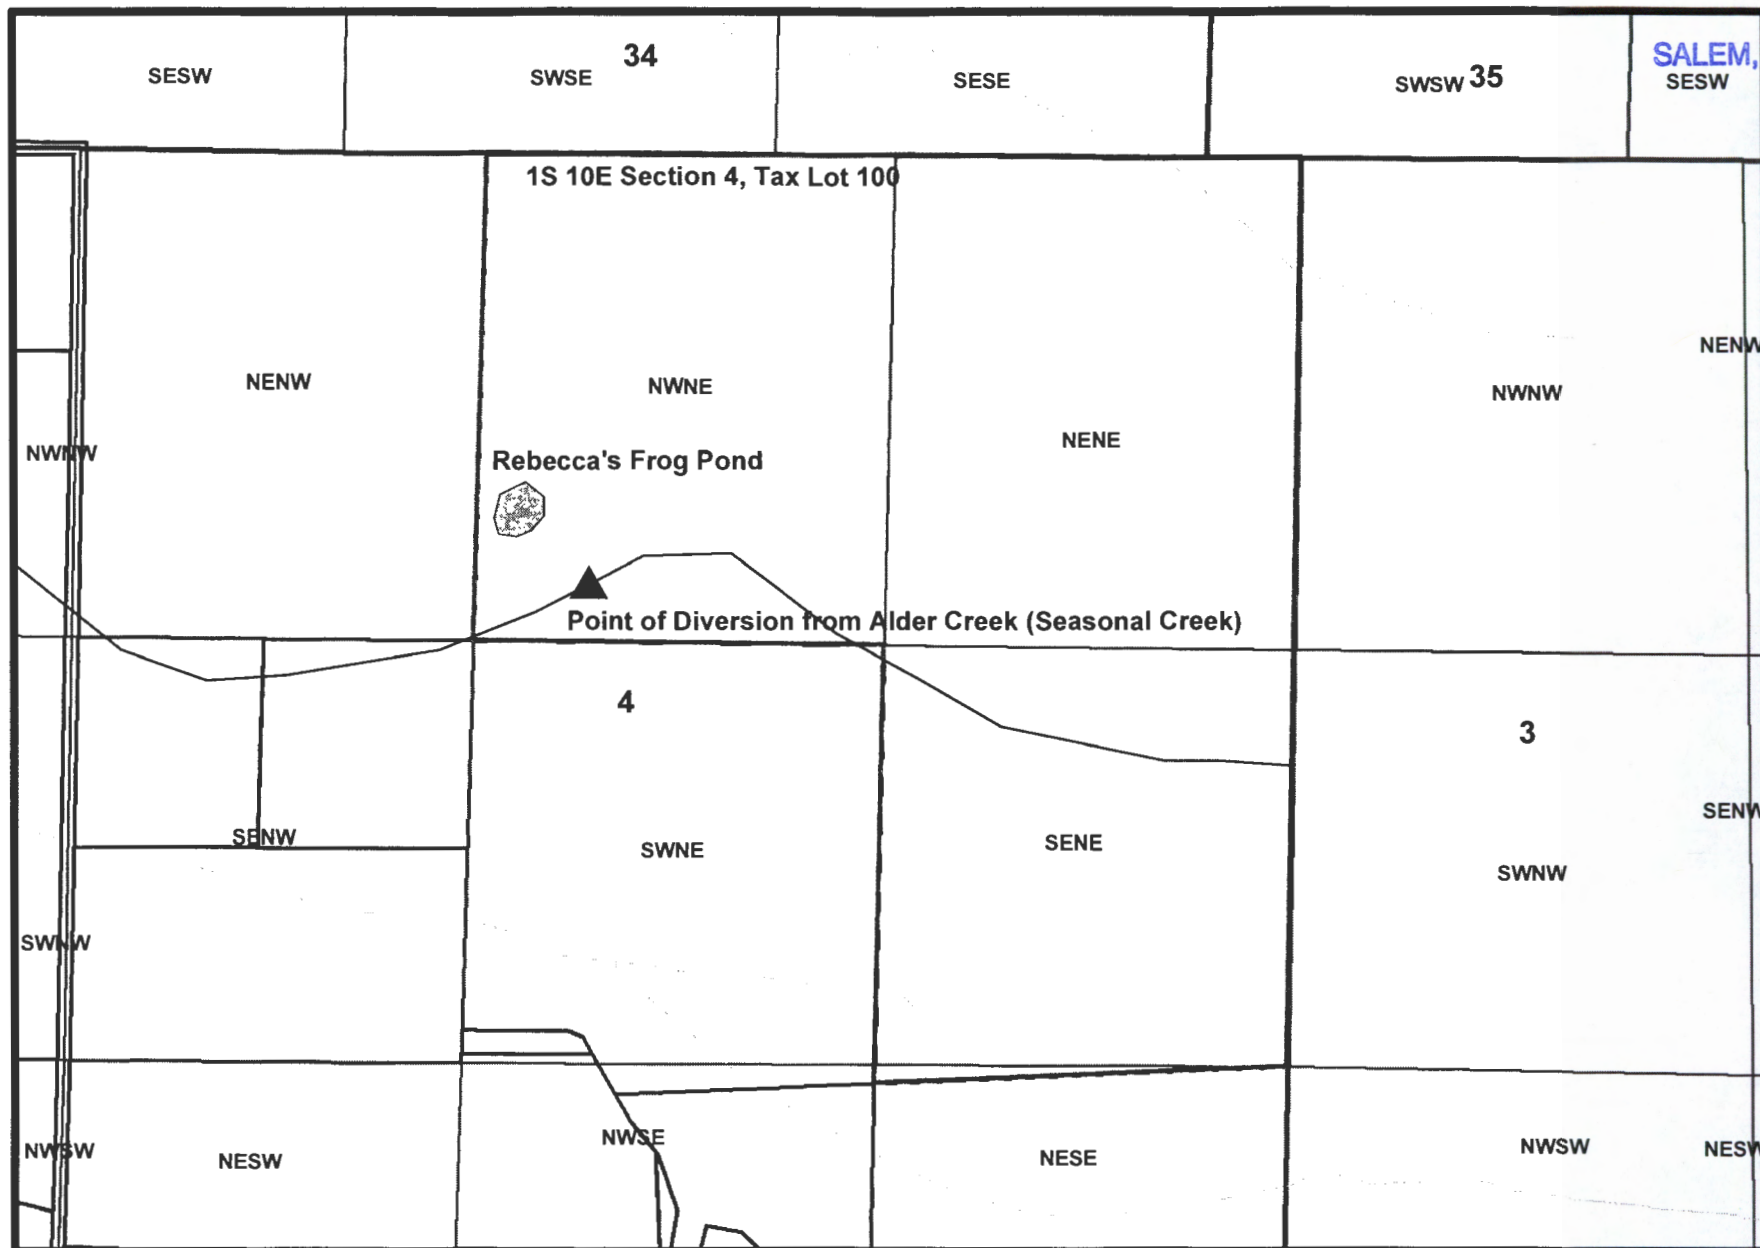


Point of Diversion is 1,330' South and 2,210' West from the North East Corner of Section 4, 1S 10E.



0 600 1,200 Feet
1" = 600'

Tim Hudson Pond Application Map 1S 10E Sec 4, Tax Lot 100

P-880006

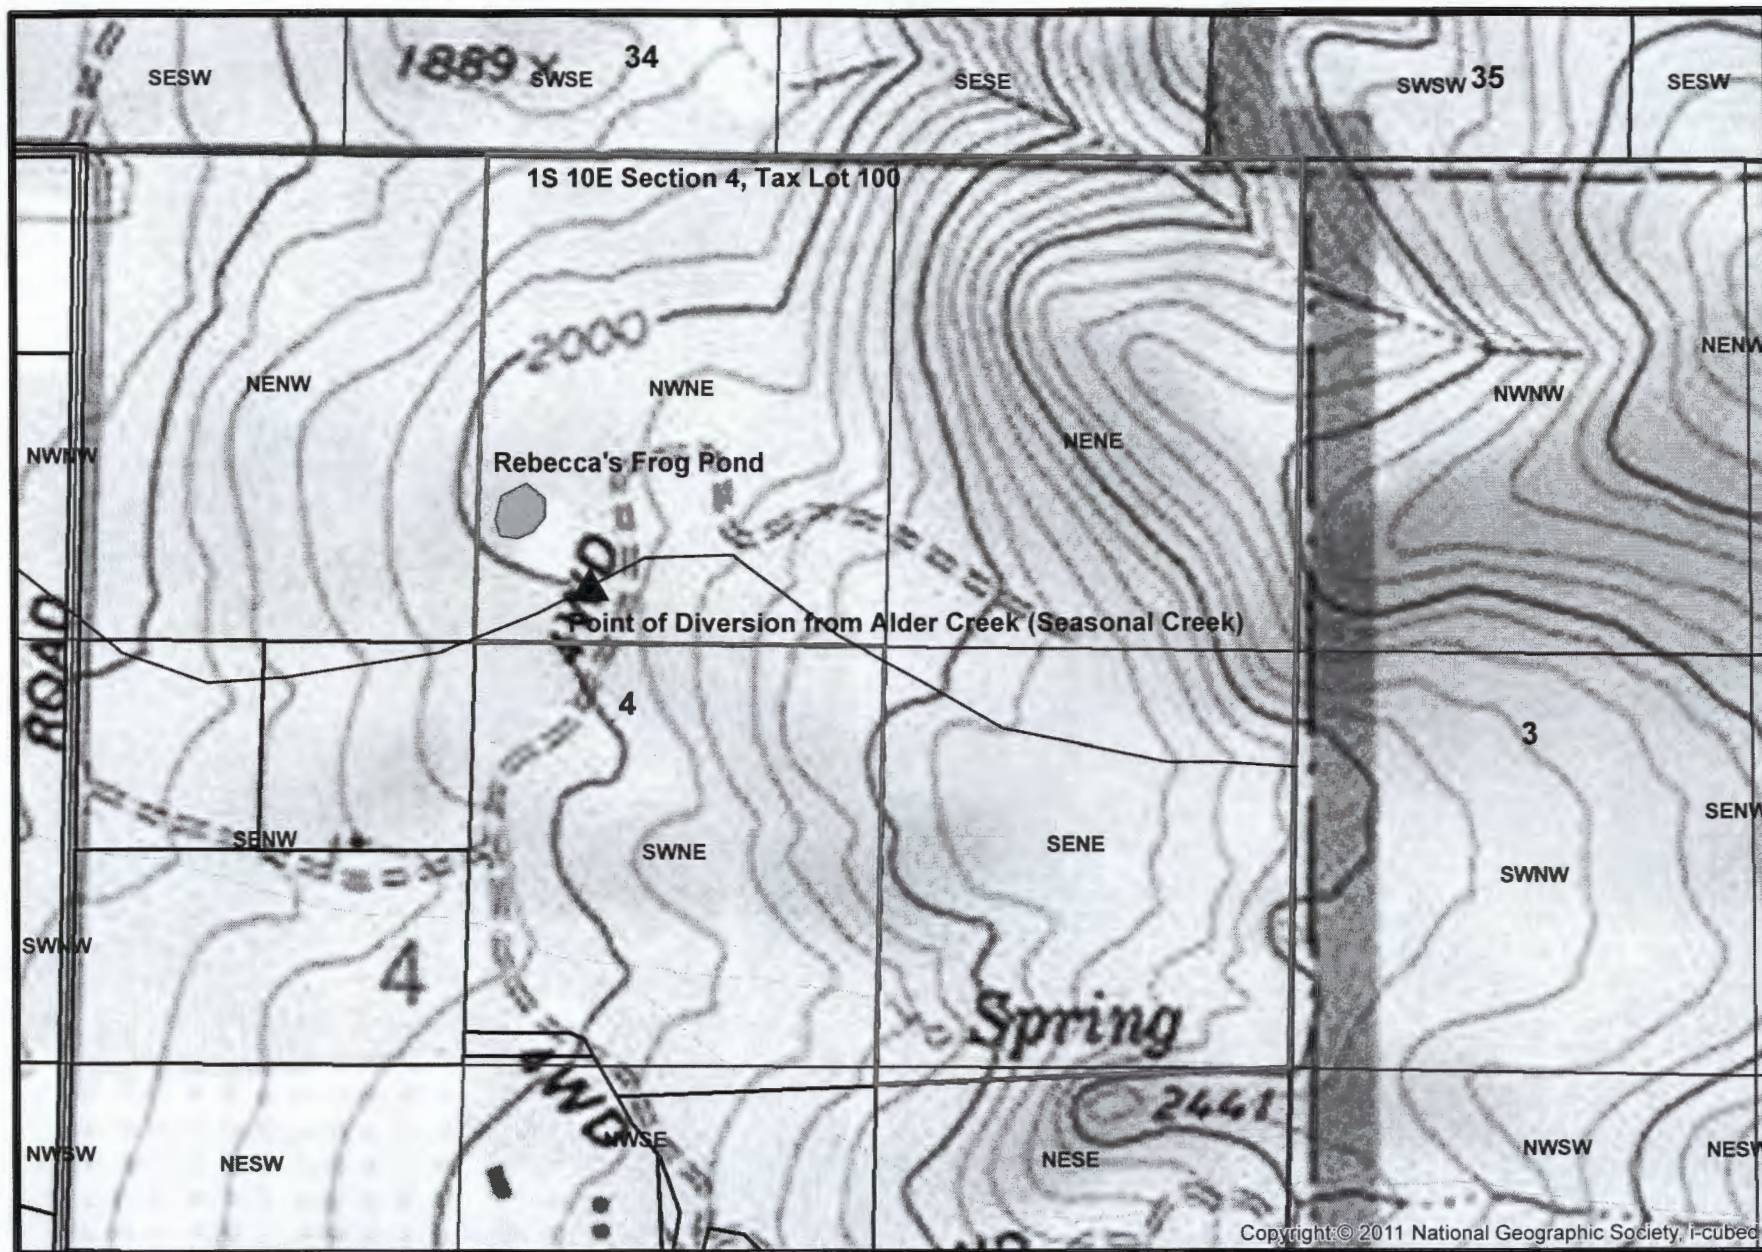

Point of Diversion is 1,330' South and 2,210' West from the North East Corner of Section 4, 1S 10E.



RECEIVED BY OWRD

MAY 18 2015

SALEM, OR

