


MAR 02 2016

WATER RESOURCES DEPT
SALEM, OREGON

TAX LOT 600, MAP 12S-02W-08
SEC. 8, T. 12 S., R. 2 W., W.M.
DAVID LAMBERT D.L.C. No 52
LINN COUNTY, OREGON

~~JUNE 4, 2015~~
REVISED MARCH 2, 2016

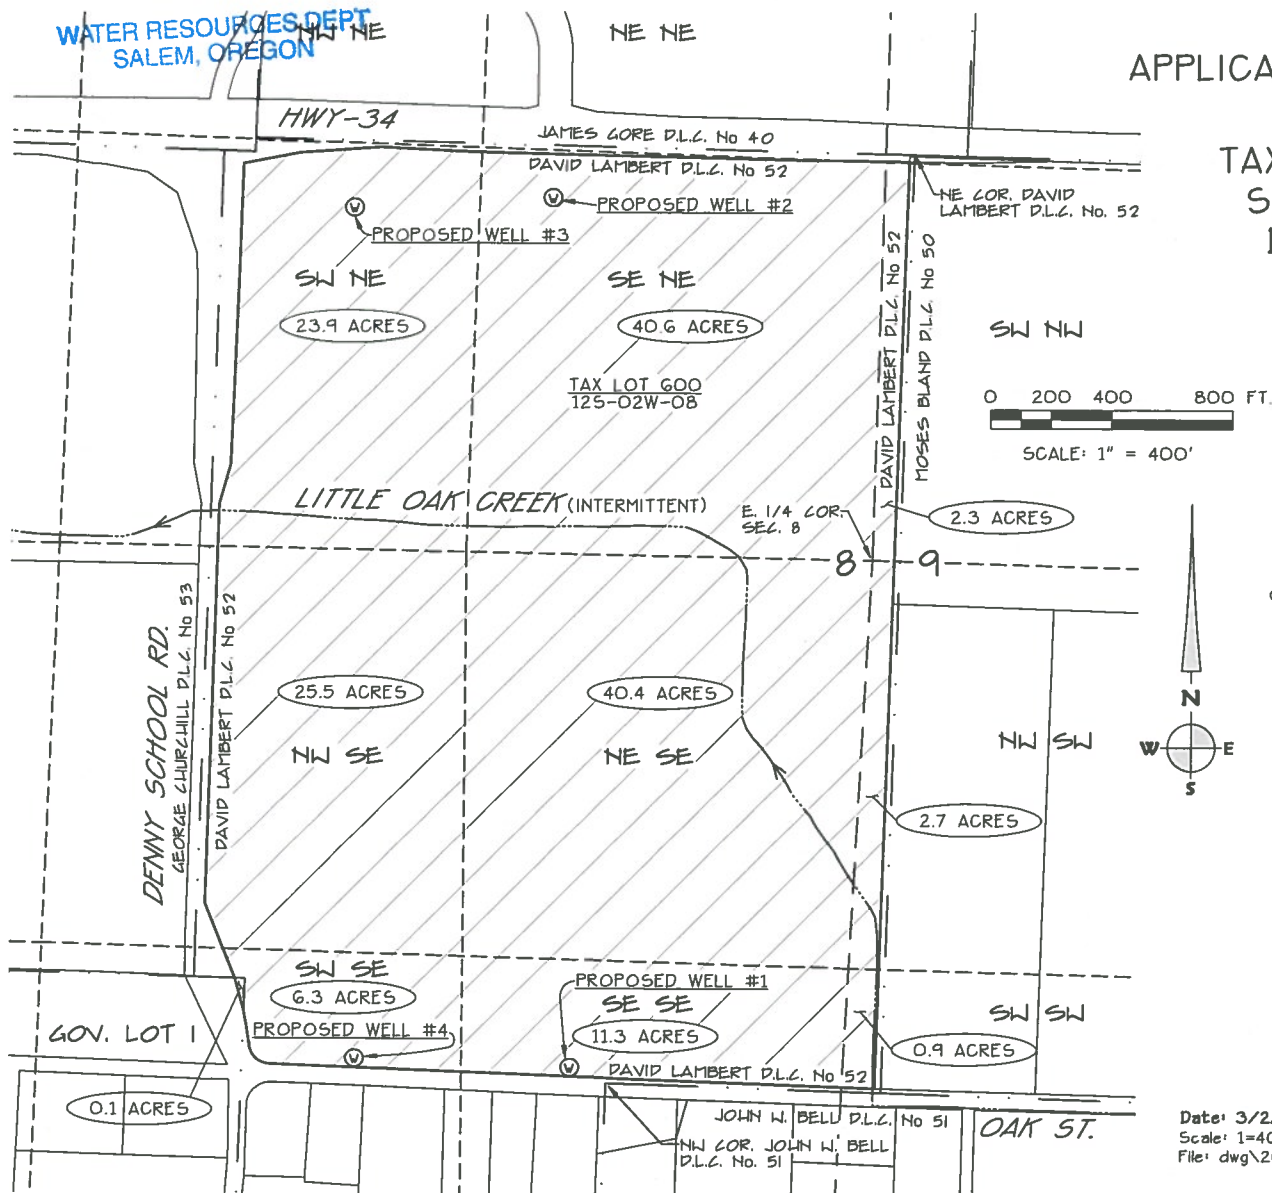

AREA TO BE IRRIGATED, 154.0 ACRES TOTAL

39.3 ACRES AREA PER 1/4 1/4 SECTION TO BE IRRIGATED

PROPOSED WELL LOCATION

GOVERNMENT TIES:

- PROPOSED WELL #1 1680' SOUTH + 990' WEST OF
EAST 1/4 COR. SEC. 8
- PROPOSED WELL #2 1200' NORTH + 1060' WEST OF
EAST 1/4 COR. SEC. 8
- PROPOSED WELL #3 1170' NORTH + 1710' WEST OF
EAST 1/4 COR. SEC. 8
- PROPOSED WELL #4 1650' SOUTH + 1700' WEST OF
EAST 1/4 COR. SEC. 8

NOTES:

- 1) GIS DATA FROM LINN COUNTY DATABASE
- 2) THIS MAP IS NOT INTENDED TO PROVIDE LEGAL DIMENSIONS OR LOCATIONS OF PROPERTY OWNERSHIP LINES

Date: 3/2/2016 Time: 10:49
Scale: 1=400(P5)
File: dwg\2011\11-G4\11-G4.dwg (lan)

K&D

K & D ENGINEERING, Inc.
276 N.W. Hickory Street P.O. Box 725
Albany, Oregon 97321
(541) 928-2583

6-12111

APPLICATION FOR NEW WATER RIGHTS MAP

LOCATED IN


TAX LOT 600, MAP 125-02W-08
SEC. 8, T. 12 S., R. 2 W., W.M.
DAVID LAMBERT D.L.C. No 52
LINN COUNTY, OREGON

JUNE 4, 2015

RECEIVED

JUN 26 2015

WATER RESOURCES DEPT
SALEM, OREGON

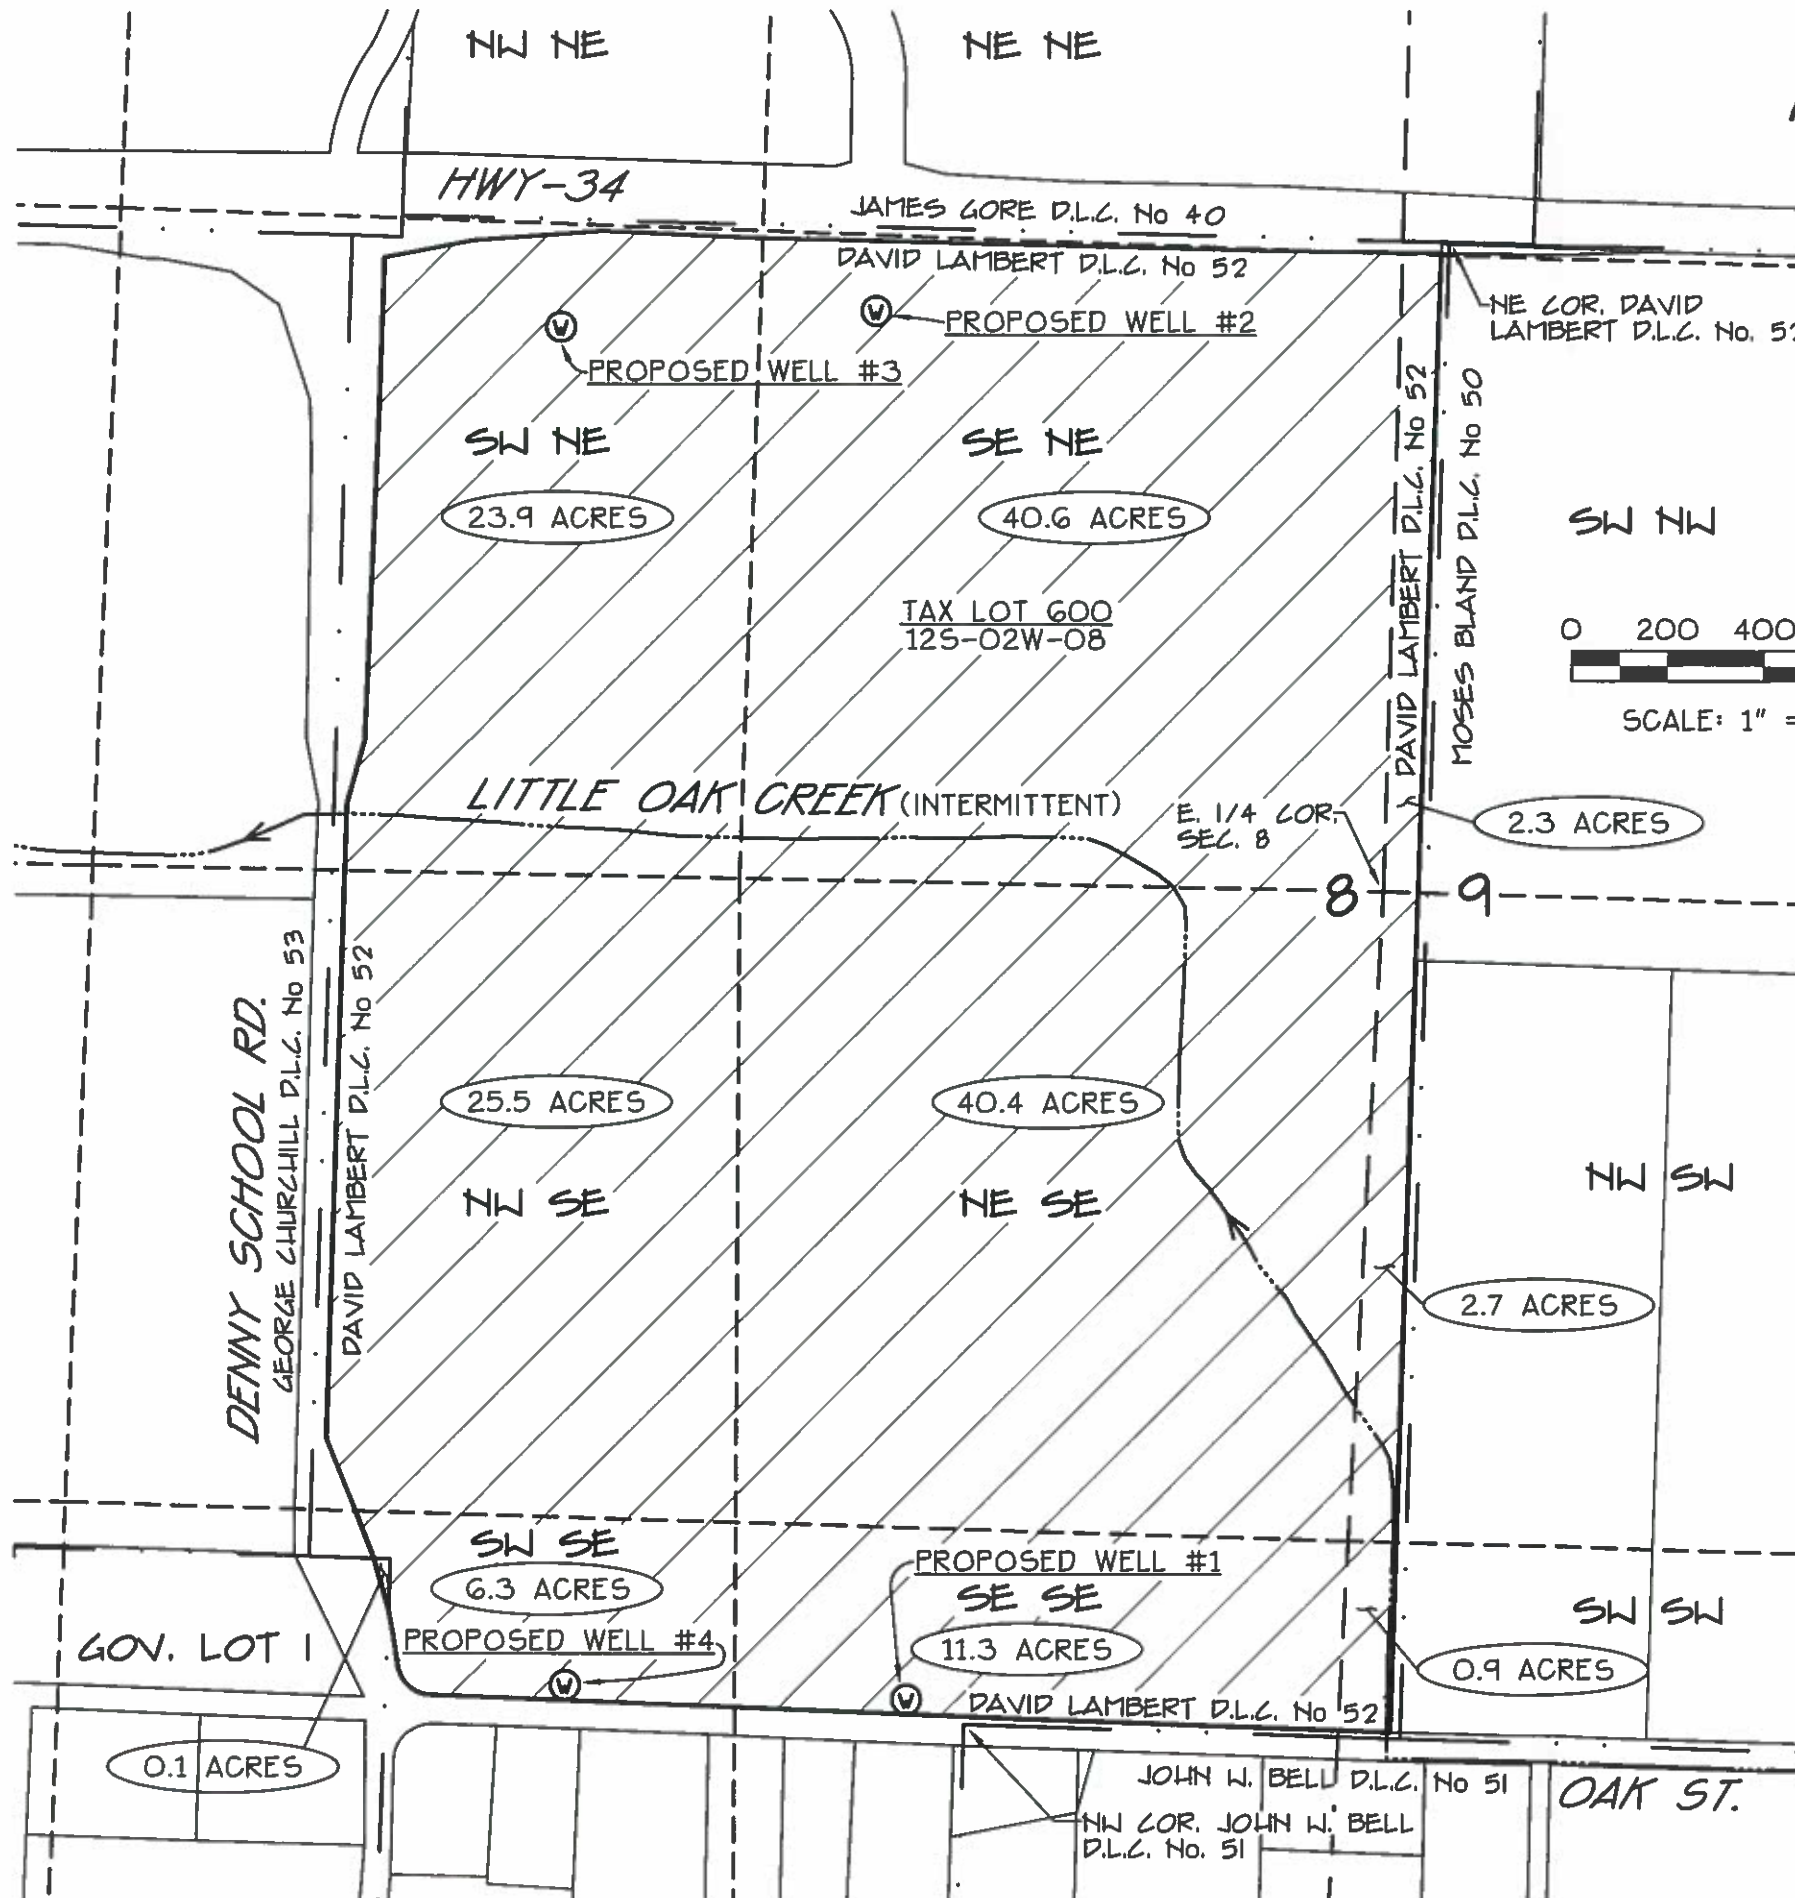

LEGEND:



AREA TO BE IRRIGATED, 154.0 ACRES TOTAL

39.3 ACRES

AREA PER 1/4 1/4 SECTION TO BE IRRIGATED



PROPOSED WELL LOCATION

GOVERNMENT TIES:

- PROPOSED WELL #1** 50' NORTH + 120' WEST OF
NW COR. JOHN W. BELL D.L.C. No. 51
- PROPOSED WELL #2** 150' SOUTH + 1190' WEST OF
NE COR. DAVID LAMBERT D.L.C. No. 52
- PROPOSED WELL #3** 180' SOUTH + 1850' WEST OF
NE COR. DAVID LAMBERT D.L.C. No. 52
- PROPOSED WELL #4** 80' NORTH + 830' WEST OF
NW COR. JOHN W. BELL D.L.C. No. 51

NOTES:

- 1) GIS DATA FROM LINN COUNTY DATABASE
- 2) THIS MAP IS NOT INTENDED TO PROVIDE LEGAL
DIMENSIONS OR LOCATIONS OF PROPERTY OWNERSHIP
LINES.

Date: 6/4/2015 Time: 13:59
Scale: 1=400(PS)
File: dwg\2011\11-G4\11-G4.dwg (lan)

K & D

K & D ENGINEERING, Inc.
278 N.W. Hickory Street P.O. Box 725
Albany, Oregon 97321
(541) 928-2583