

APPLICATION FOR NEW WATER RIGHTS MAP LOCATED IN TAX LOT 201, MAP 12S-03W-10 SEC. 10, T. 12 S., R. 3 W., W.M. LINN COUNTY, OREGON

JUNE 4, 2015-
REVISED: APRIL 5, 2016



- LEGEND:**
- AREA TO BE IRRIGATED, 117.4 ACRES TOTAL
 - AREA PER 1/4 1/4 SECTION TO BE IRRIGATED
 - PROPOSED WELL LOCATION

GOVERNMENT TIES:

- PROPOSED WELL #1 50' NORTH + 740' EAST OF W. 1/4 COR. SEC. 10
- PROPOSED WELL #2 50' NORTH + 1150' EAST OF W. 1/4 COR. SEC. 10
- PROPOSED WELL #3 50' NORTH + 1490' EAST OF W. 1/4 COR. SEC. 10
- PROPOSED WELL #4 50' NORTH + 2190' EAST OF W. 1/4 COR. SEC. 10
- PROPOSED WELL #5 50' NORTH + 2550' EAST OF W. 1/4 COR. SEC. 10

NOTES:

- 1) GIS DATA FROM LINN COUNTY DATABASE
- 2) GIS DATA WAS ROTATED ABOUT THE NORTHWEST CORNER OF SECTION 10 BY HOLDING THE NORTH LINE OF SECTION 10 AS DUE EAST AT THE REQUEST OF THE WATER RESOURCES DEPARTMENT.
- 3) THIS MAP IS NOT INTENDED TO PROVIDE LEGAL DIMENSIONS OR LOCATIONS OF PROPERTY OWNERSHIP LINES.

Date: 4/5/2016
Scale: 1=400(FS)
File: dwg\2011\11-64\11-64-rotated.dwg (1m)

Time: 11:15

K & D ENGINEERING, Inc.
278 N.W. Hickory Street, P.O. Box 725
Albany, Oregon 97321
(541) 928-2583

RECEIVED

APR 05 2016

WATER RESOURCES DEPT
SALEM, OREGON

G-18110

RECEIVED

JUN 26 2015


SALEM RESOURCES DEPT
SALEM, OREGON

APPLICATION FOR NEW WATER RIGHTS MAP

LOCATED IN

TAX LOT 201, MAP 125-O3W-10
NW 1/4, SEC. 10, T. 12 S., R. 3 W., W.M.
LINN COUNTY, OREGON

JUNE 4, 2015

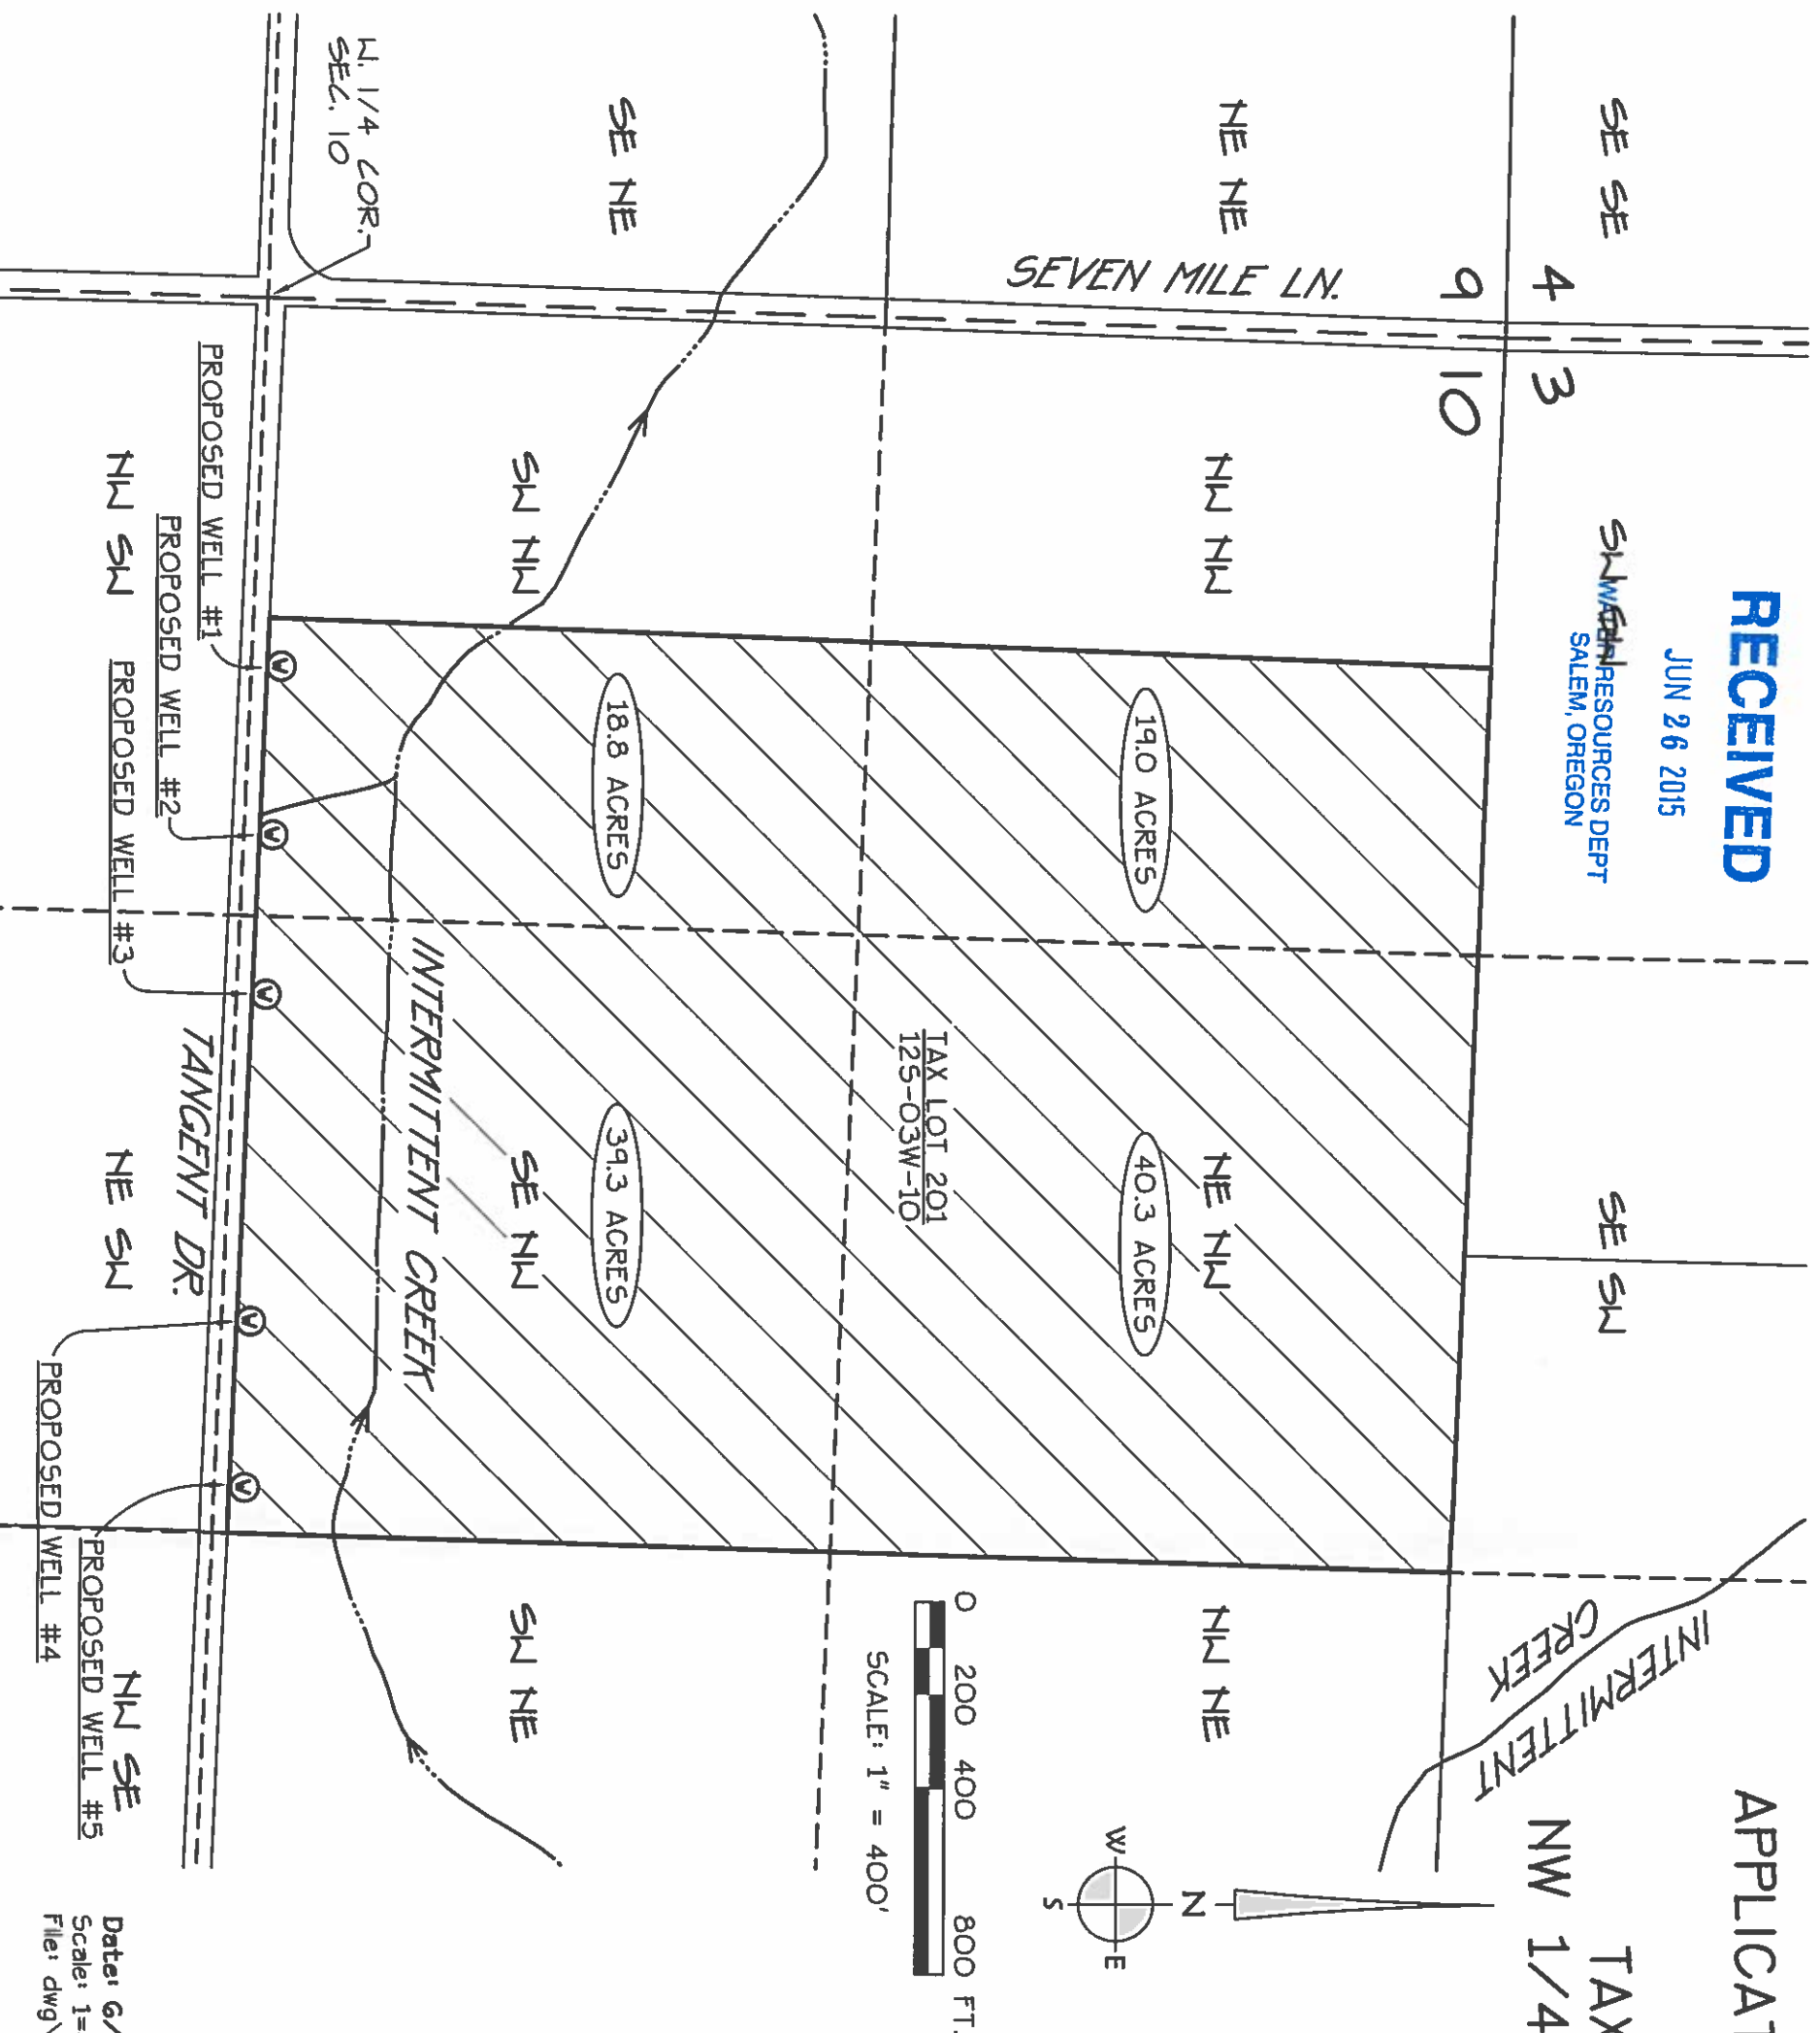

LEGEND:



AREA TO BE IRRIGATED, 117.4 ACRES TOTAL



AREA PER 1/4 1/4 SECTION TO BE IRRIGATED



PROPOSED WELL LOCATION

GOVERNMENT TIES:

- PROPOSED WELL #1 20' NORTH + 790' EAST OF
W. 1/4 COR. SEC. 10
- PROPOSED WELL #2 1150' EAST OF
W. 1/4 COR. SEC. 10
- PROPOSED WELL #3 10' SOUTH + 1490' EAST OF
W. 1/4 COR. SEC. 10
- PROPOSED WELL #4 40' SOUTH + 2190' EAST OF
W. 1/4 COR. SEC. 10
- PROPOSED WELL #5 50' SOUTH + 2550' EAST OF
W. 1/4 COR. SEC. 10

NOTES:

- 1) GIS DATA FROM LINN COUNTY DATABASE
- 2) THIS MAP IS NOT INTENDED TO PROVIDE LEGAL DIMENSIONS OR LOCATIONS OF PROPERTY OWNERSHIP LINES.

Date: 6/4/2015 Time: 13:59
Scale: 1=400(FS)
File: dwg\2011\11-64\11-64.dwg (1an)

K & D

K & D ENGINEERING, Inc.
276 N.W. Hickory Street P.O. Box 725
Albany, Oregon 97321
(541) 928-2583

6-18110