



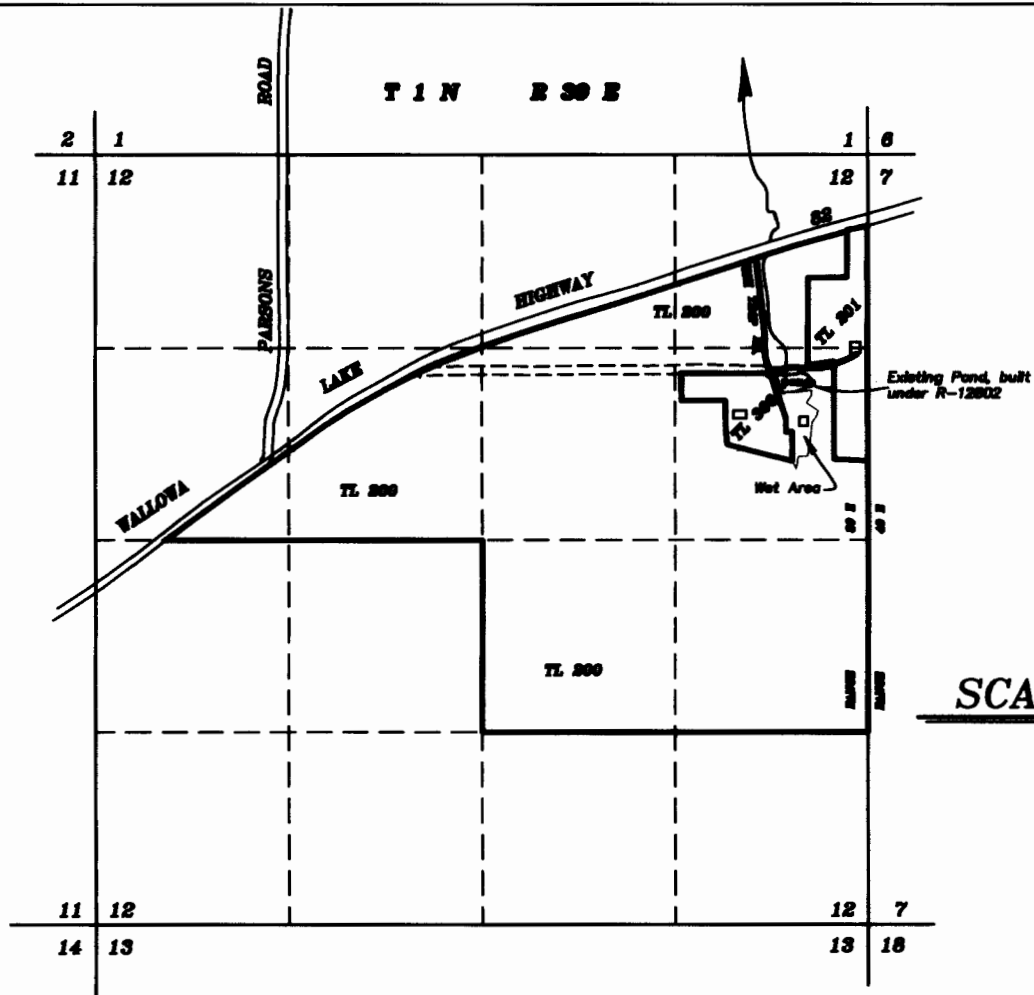

SCALE: 1"=1320'

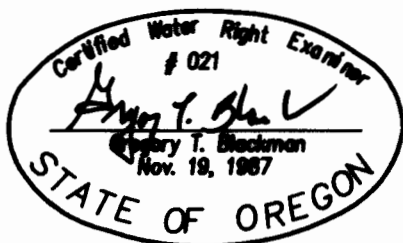

NOTE: The preparation of this map was for the purpose of identifying the location of the proposed water right and has no intent to provide dimensions or location of property ownership lines. Location information shown hereon was furnished by the applicant.

August 18, 2015

**APPLICATION MAP WILDLIFE RESERVOIR
FROM UNNAMED SPRING BRANCH**

FOR
Bill McClure
BY


BAGETT - GRIFFITH & BLACKMAN

2006 Adams Avenue


LAGRANDE, OREGON 97850

Application No. R-88125

Permit Number _____

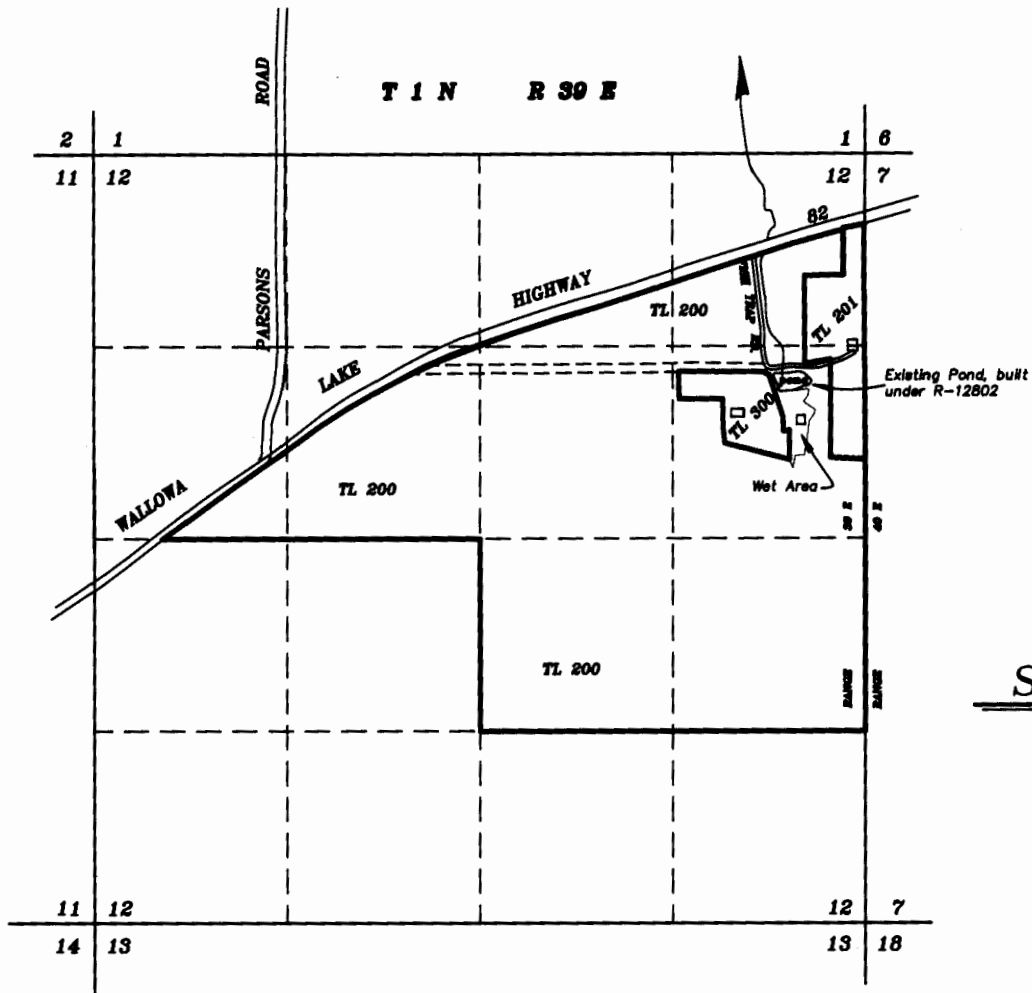

SCALE: 1"=1320'

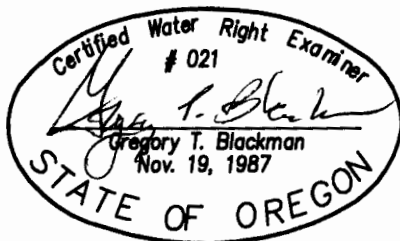


NOTE: The preparation of this map was for the purpose of identifying the location of the proposed water right and has no intent to provide dimensions or location of property ownership lines. Location information shown hereon was furnished by the applicant.


August 18, 2015
**APPLICATION MAP WILDLIFE RESERVOIR
 FROM UNNAMED SPRING BRANCH**

FOR
Bill McClure
 BY

BAGETT - GRIFFITH & BLACKMAN
 2006 Adams Avenue
 LAGRANDE, OREGON 97850
 Application No. R-88125
 Permit Number _____

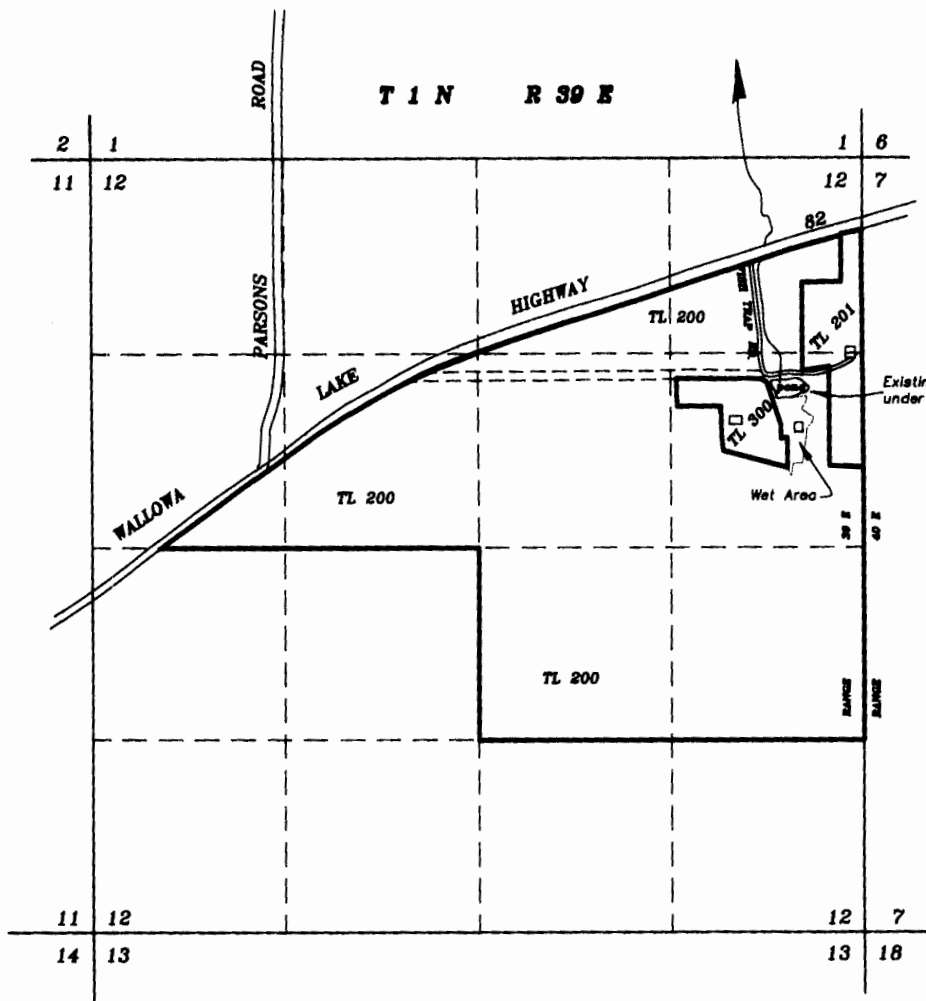

SCALE: 1"=1320'

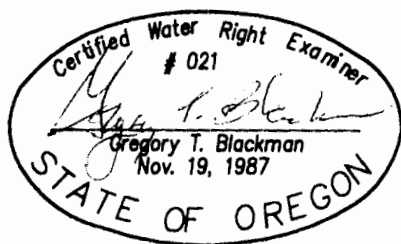

NOTE: The preparation of this map was for the purpose of identifying the location of the proposed water right and has no intent to provide dimensions or location of property ownership lines. Location information shown hereon was furnished by the applicant.


R-88125

August 18, 2015
**APPLICATION MAP WILDLIFE RESERVOIR
 FROM UNNAMED SPRING BRANCH**


FOR
Bill McClure
 BY

BAGETT - GRIFFITH & BLACKMAN
 2006 Adams Avenue
 LAGRANDE, OREGON 97850

Application No. R-88125
 Permit Number _____

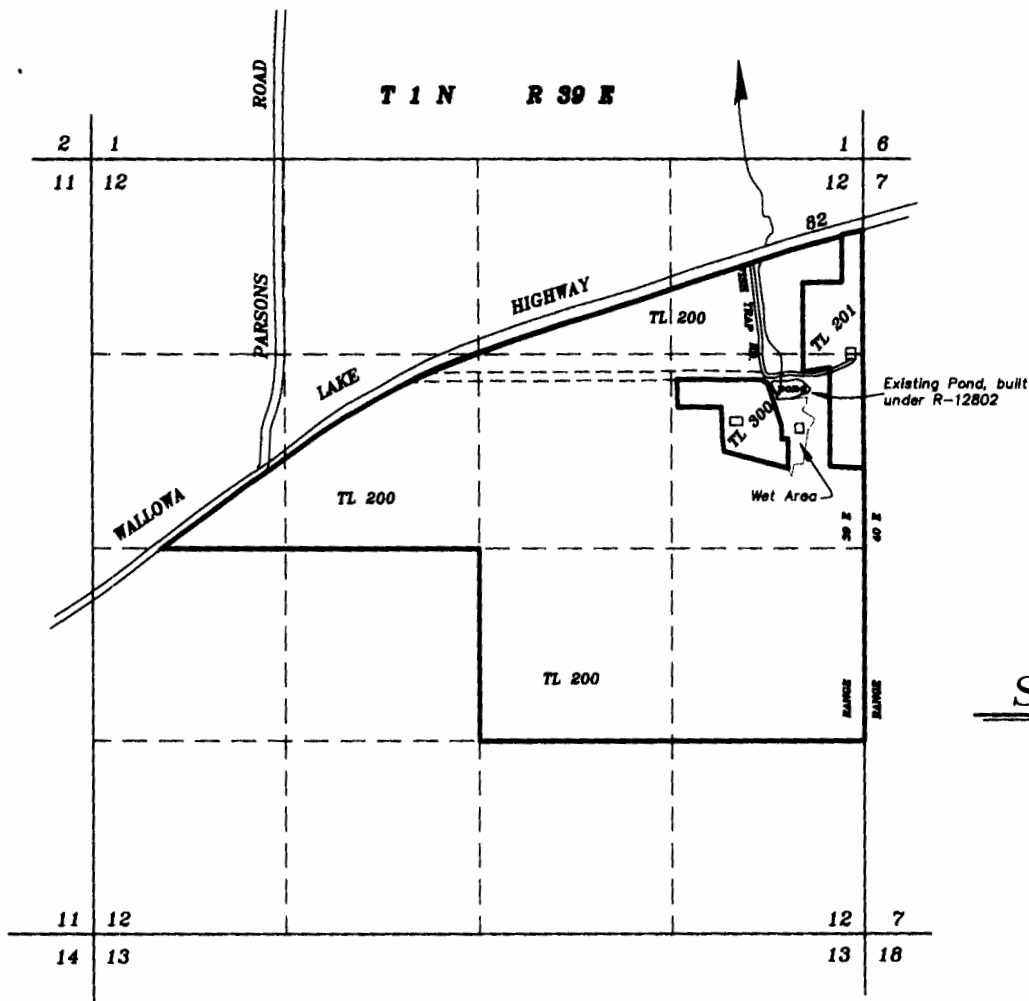

SCALE: 1"=1320'

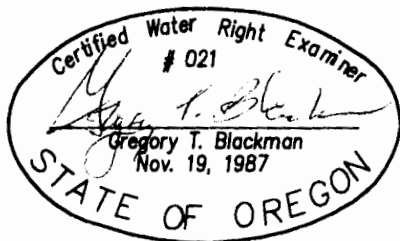

NOTE: The preparation of this map was for the purpose of identifying the location of the proposed water right and has no intent to provide dimensions or location of property ownership lines. Location information shown hereon was furnished by the applicant.

August 18, 2015
**APPLICATION MAP WILDLIFE RESERVOIR
 FROM UNNAMED SPRING BRANCH**

FOR
Bill McClure
 BY

BAGETT - GRIFFITH & BLACKMAN
 2006 Adams Avenue
 LAGRANDE, OREGON 97850

Application No. _____
 Permit Number _____