

WATER RIGHTS APPLICATION MAP

PLACE OF USE

In Tax Lot 2400, Located in
SW¼ - NE¼ & SE¼ - NE¼
SE¼ of Section 23, T.20S., R.16E., W.M.
In Tax Lot 2400, Located in
SE¼ - NE¼ & SW¼ - NE¼ & NE¼ - SE¼
SW¼ - SE¼ & NW¼ - SE¼ & NE¼ - SW¼
SE¼ - SW¼ & NW¼ - SW¼ & SE¼ - NW¼
& SW¼ - NW¼ of Section 25
T.20S., R.16E., W.M.
Deschutes County, Oregon

WELL LOCATIONS

In Tax Lot 1400, Located in
SW¼ - NW¼ & SW¼ - SW¼
of Section 19, T.20S., R.17E., W.M.
Located in SW¼ - NW¼ & SW¼ - SW¼
of Section 30, T.20S., R.17E., W.M.
Deschutes County, Oregon

NOTES

1. This map was prepared for the purpose of
identifying the location of water rights only
and is not intended to provide legal
dimensions or locations of property
ownership lines.



LEGEND

- Gravel Road
- Tax Lot Boundary Line
- TL #2400 Tax Lot ID Number
- #1 Approximate Location and Identification of Well
- Place of Use
- Boundary of Deschutes Basin Groundwater Study Area
- Denotes Study Area Side of Boundary Line

RECEIVED BY OWRD

OCT 13 2015

SALEM, OR

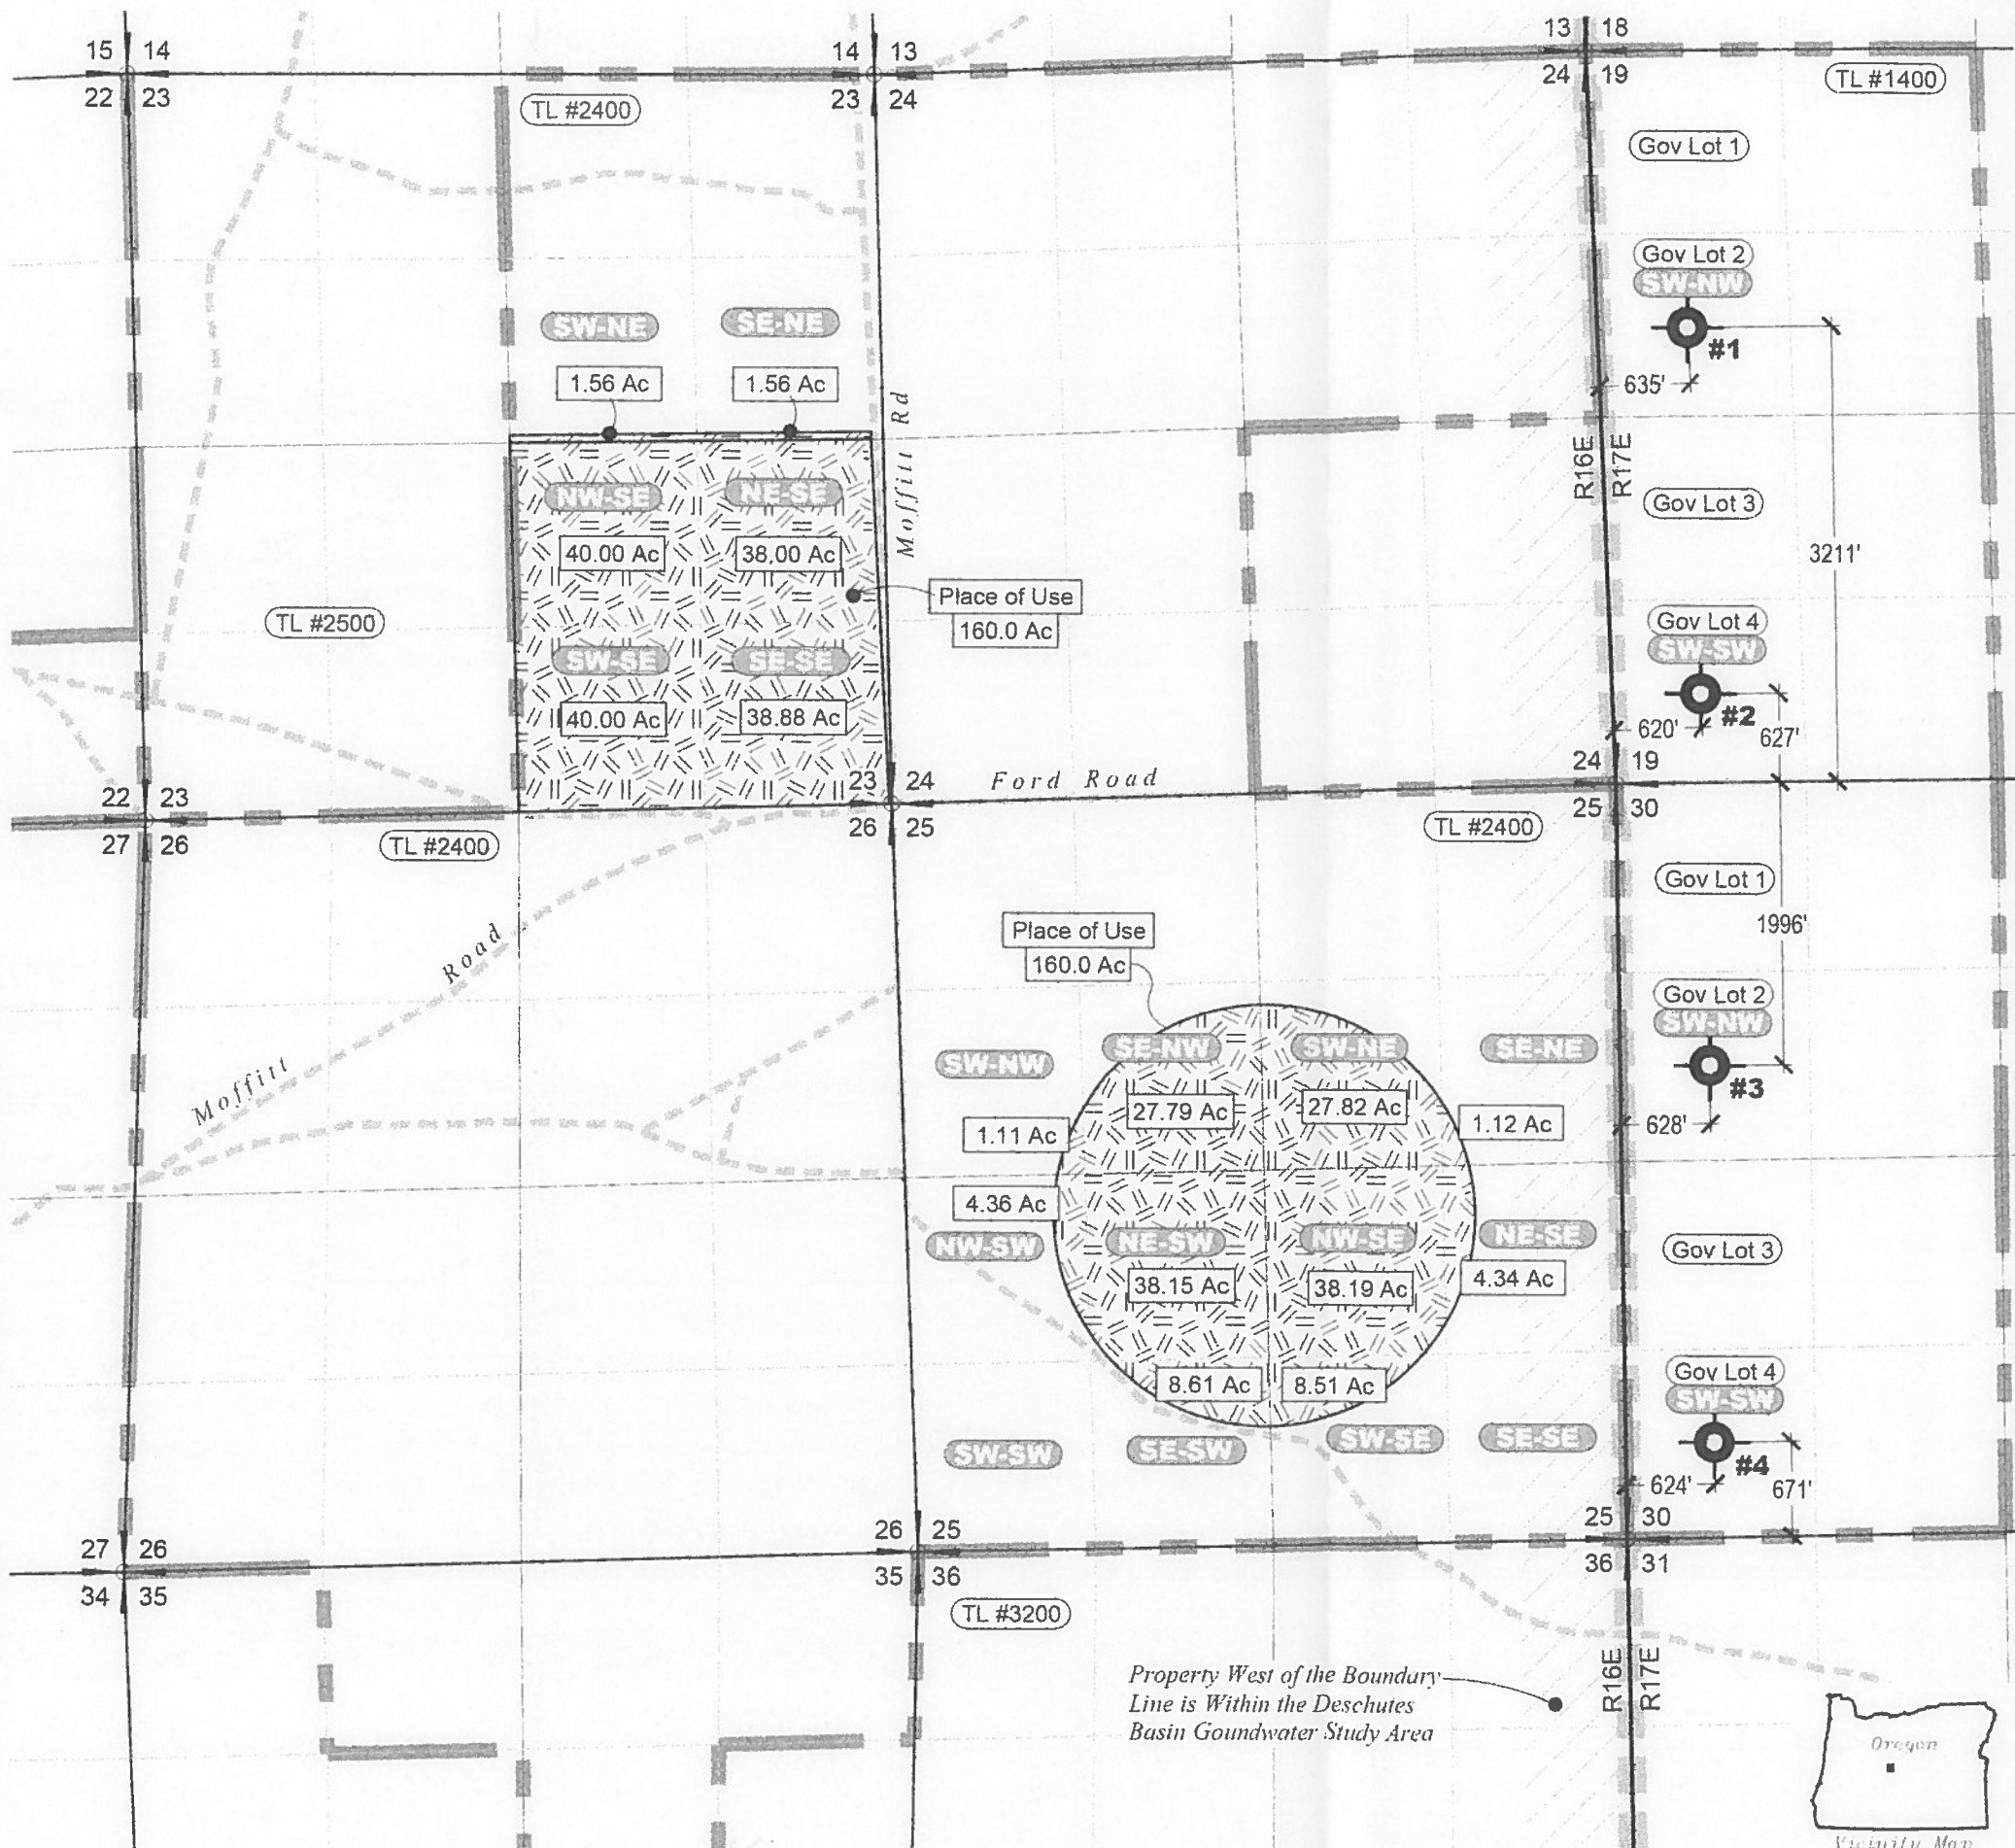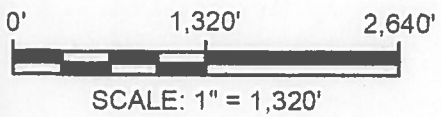

G:\1000\1073\101\Cad\Water\W1073101_F2a_WtrRight 15:44 01/22/2009 SS