



GROUND WATER APPLICATION
SE/NE, SECTION 8 T 41 S, R 2 E, WM.
Assessor's Map No. 412E TL 1201. 1301
JACKSON COUNTY, OREGON

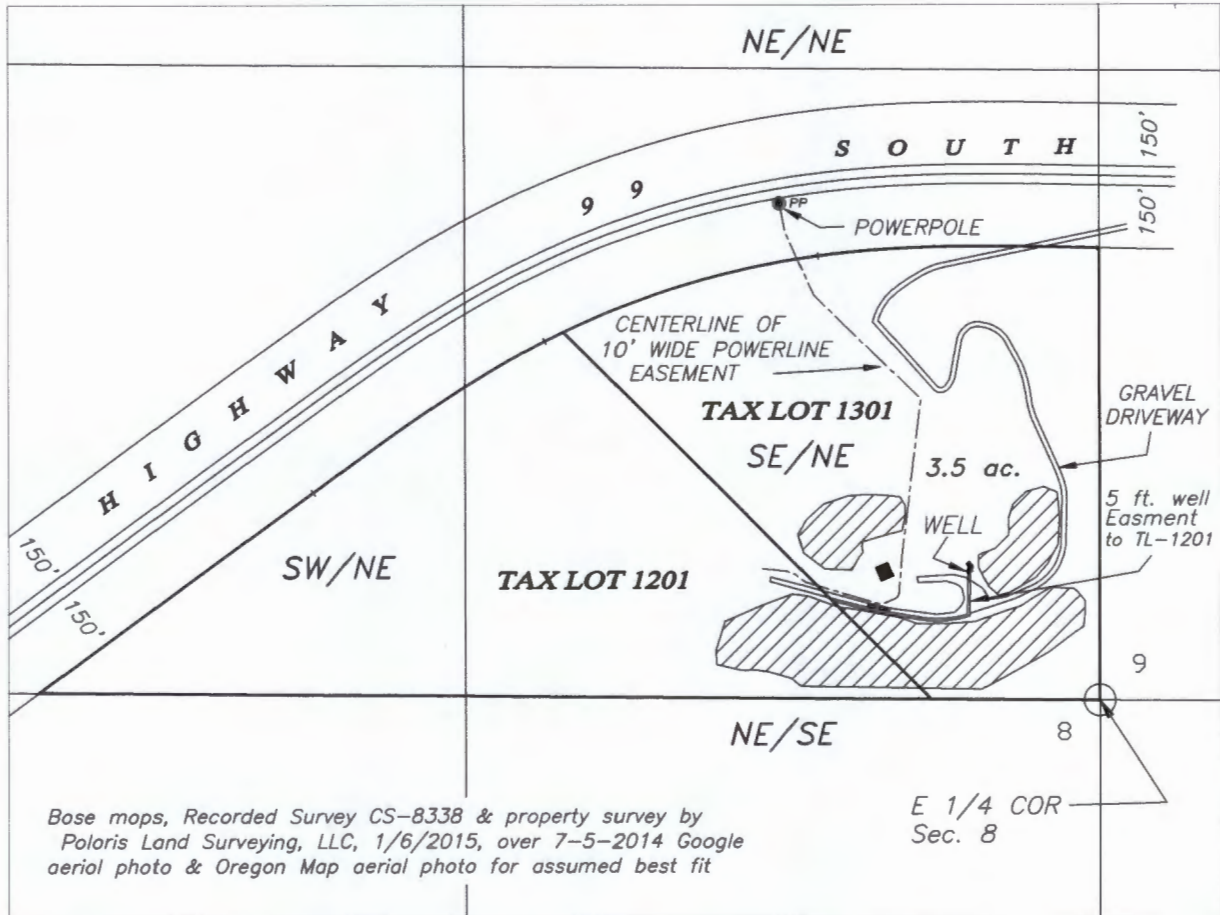

+ POA - Well (L-114604) SE/NE, 268 feet North & 271 feet West from the East 1/4 Corner, Section 8
Ground elevation at well head 3836.8 feet (NAVD 88 vertical datum)

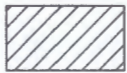

3.5 Acres - Irrigation




Buildings

RECEIVED BY OWRD


OCT 26 2015

SCALE: 1" = 400'

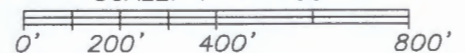

APPLICANT:

Willball Development, LLC
c/o Jeff Willemssen
P.O. Box 40846
Portland, OR 97240

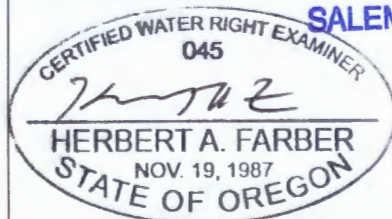

RENEWS: 12/31/2015

This map is not intended to provide legal dimensions or locations of property ownership lines

SALEM, OR

Prepared by:

FARBER & SONS, INC.
dba FARBER SURVEYING
(541) 664-5599

PO BOX 5286
431 OAK STREET
CENTRAL POINT, OREGON 97502

DATE: OCTOBER 22, 2015 ned

G-18153