

IN TAX LOT 1200, TOWNSHIP 25 SOUTH, RANGE 35 EAST, W.M. &
TAX LOT 300, TOWNSHIP 26 SOUTH, RANGE 35 EAST, W.M.
HARNEY COUNTY, OREGON



- AUTHORIZED POD LOCATED IN NE 1/4 NW 1/4 SECTION 34 & 4240' NORTH & 2770' WEST FROM SE CORNER SECTION 34.
- PROPOSED POA #1 LOCATED IN SW 1/4 SE 1/4 SECTION 34 & 95' NORTH & 1780' WEST FROM SE CORNER TO SECTION 34.
- PROPOSED POA #2 LOCATED IN NW 1/4 NE 1/4 (LOT 2) SECTION 3 & 765' SOUTH & 915' WEST FROM SE CORNER TO SECTION 34.
- ▲ PROPOSED POA #3 LOCATED IN NE 1/4 NW 1/4 (LOT 3) SECTION 3 & 1025' SOUTH & 1540' WEST FROM SE CORNER TO SECTION 34.

THIS MAP IS FOR THE PURPOSE OF LOCATING A WATER RIGHT
ONLY AND HAS NO INTENT TO PROVIDE LEGAL DIMENSIONS OR
THE LOCATION OF PROPERTY LINES.

PREPARED AT THE REQUEST OF:
JERRY & LINDA MILLER
PO BOX 796
CRANE, OR 97732


P.O. BOX 767
TERREBONNE, OREGON 97760
(541) 548-5833 PH
(844) 273-9878 FX
www.APEandS.com

WATER RESOURCES DEPT
SALEM, OREGON

G-18177

APPLICATION TO ADD POINTS OF APPROPRIATION AND PLACE OF USE FOR JERRY A. AND LINDA K. MILLER

IN TAX LOT 1200, TOWNSHIP 25 SOUTH, RANGE 35 EAST, W.M. &
TAX LOT 300, TOWNSHIP 26 SOUTH, RANGE 35 EAST, W.M.
HARNEY COUNTY, OREGON

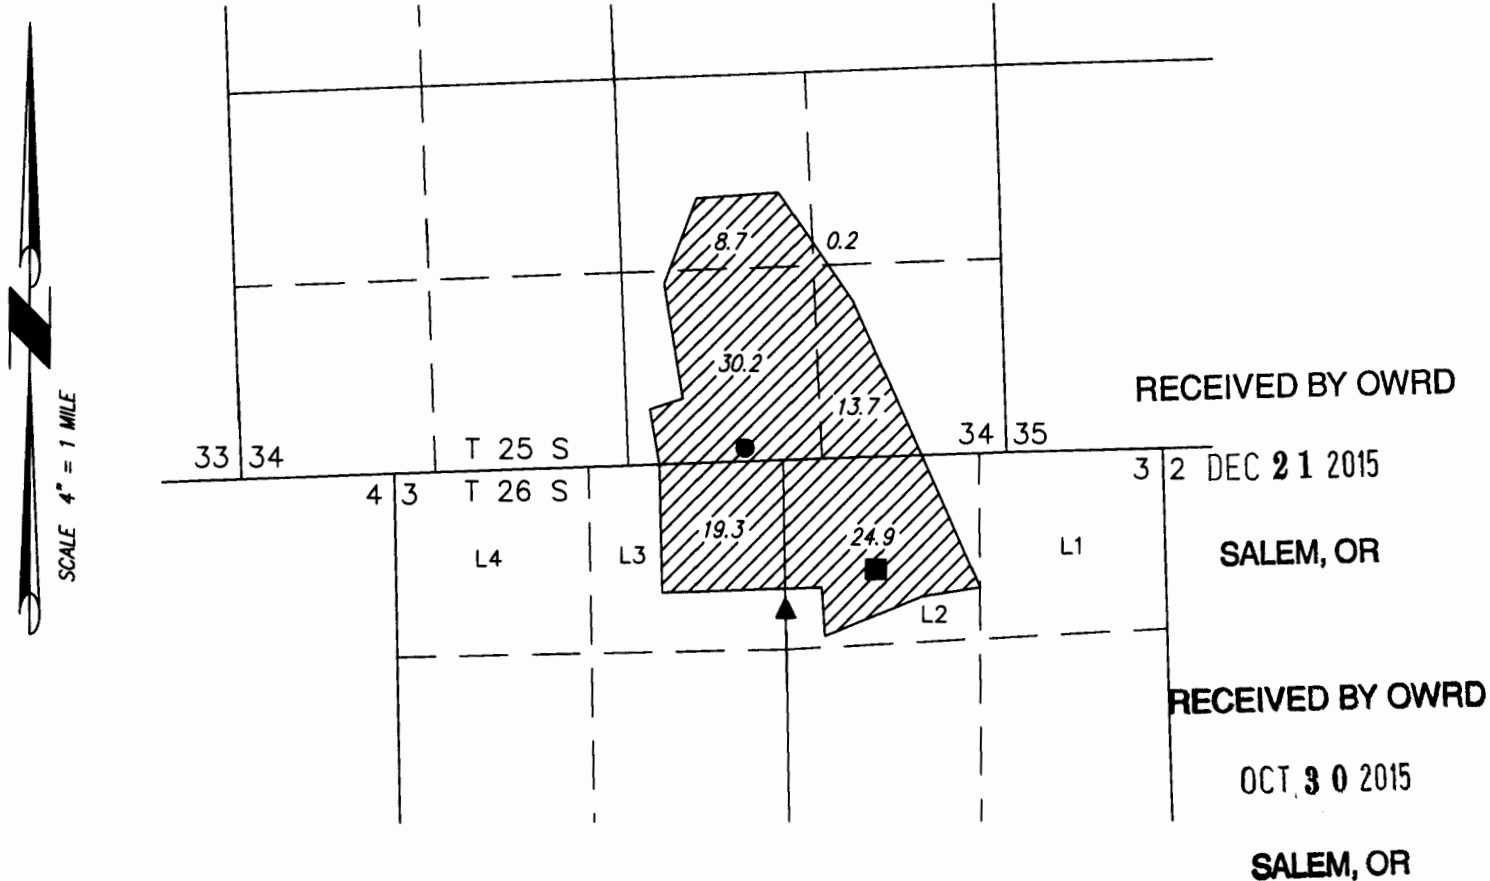

97.0 ACRES SUPPLEMENTAL
IRRIGATION PROPOSED, AS SHOWN

- PROPOSED POA #1 LOCATED IN SW 1/4 SE 1/4 SECTION 34 & 95' NORTH & 1780' WEST FROM SE CORNER TO SECTION 34.
- PROPOSED POA #2 LOCATED IN NW 1/4 NE 1/4 (LOT 2) SECTION 3 & 765' SOUTH & 915' WEST FROM SE CORNER TO SECTION 34.
- ▲ PROPOSED POA #3 LOCATED IN NE 1/4 NW 1/4 (LOT 3) SECTION 3 & 1025' SOUTH & 1540' WEST FROM SE CORNER TO SECTION 34.

THIS MAP IS FOR THE PURPOSE OF LOCATING A WATER RIGHT ONLY AND HAS NO
INTENT TO PROVIDE LEGAL DIMENSIONS OR THE LOCATION OF PROPERTY LINES.

PROJECT No. 15-094

PREPARED AT THE REQUEST OF:
JERRY & LINDA MILLER
PO BOX 796
CRANE, OR 97732

**ALL POINTS ENGINEERING
& SURVEYING, INC.**



P.O. BOX 767
TERREBONNE, OREGON 97760
(541) 548-5833 PH
(844) 273-9878 FX
www.APEandS.com