


TOWNSHIP 16 SOUTH, RANGE 5 WEST, W.M.

RECEIVED BY OWRD

OCT 26 2016

SALEM, OR

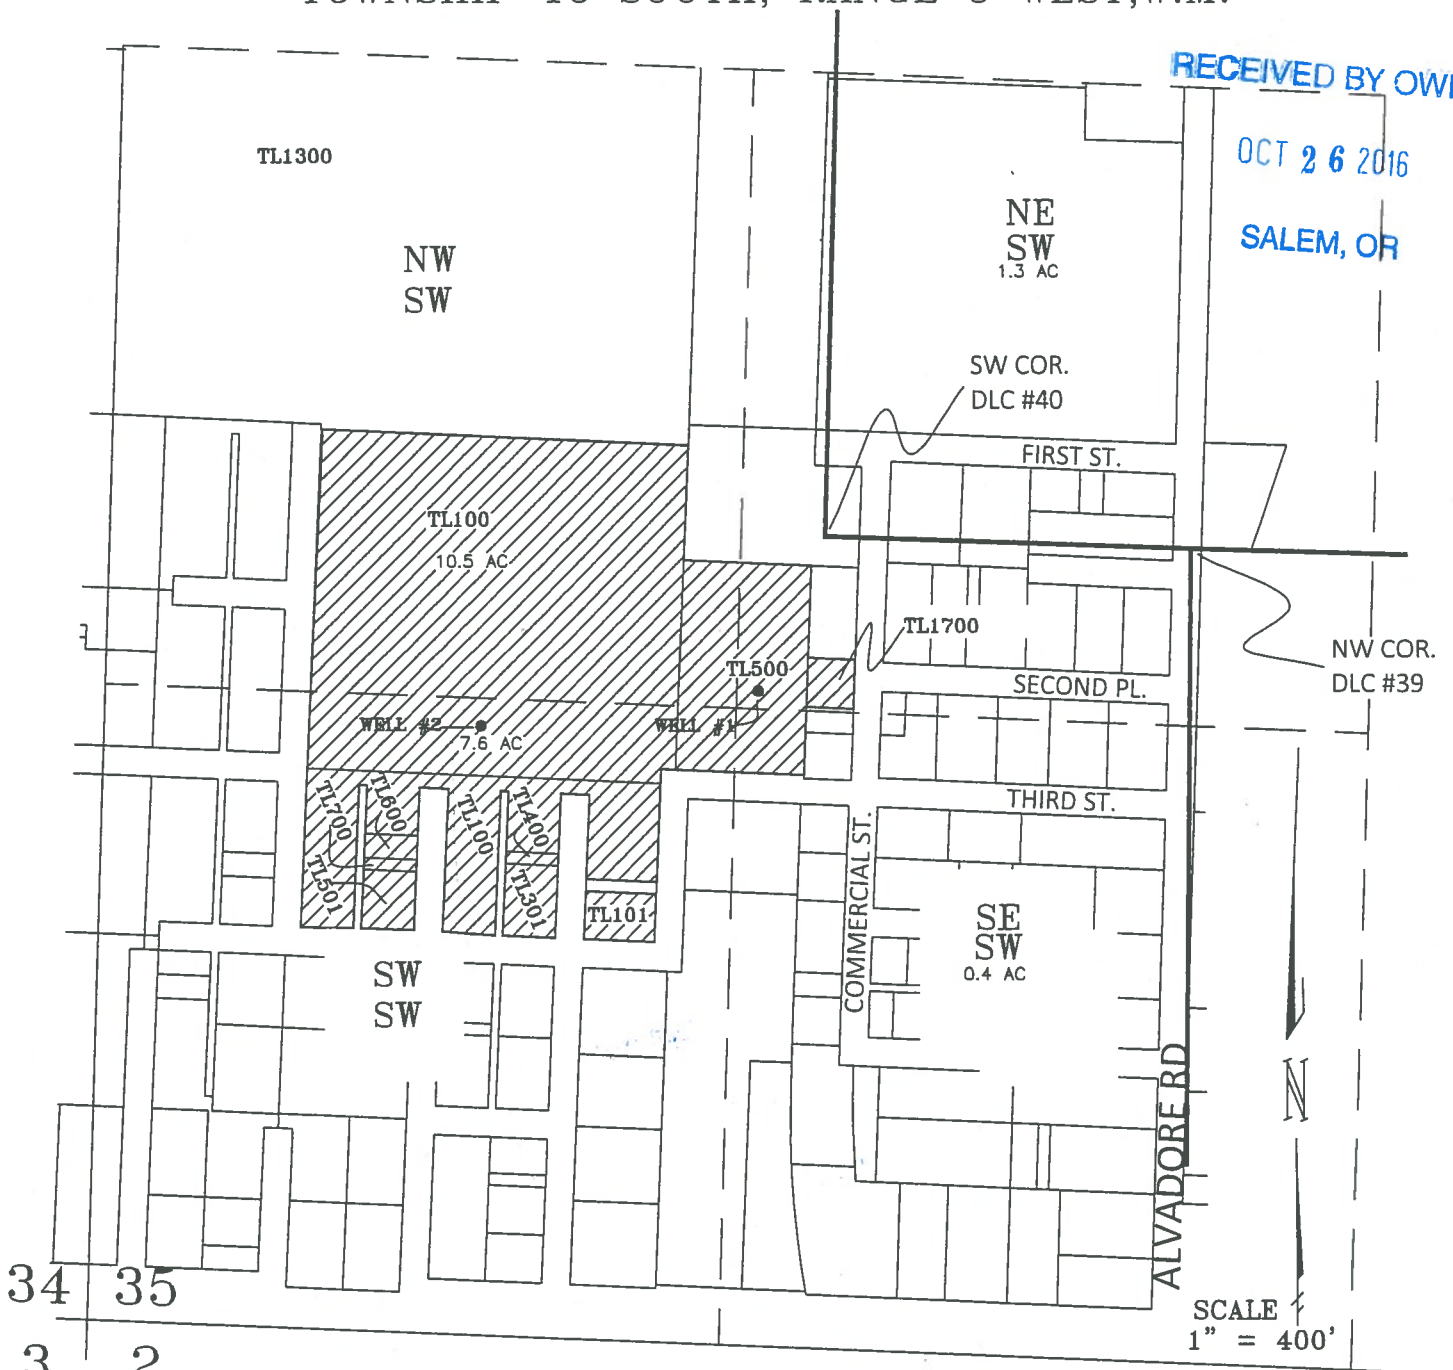


DENOTES AREA OF PROPOSED GROUNDWATER APPLICATION

WELL #1 LOCATION
910 FEET WEST & 297 FEET
NW COR. DLC #39

WELL #2 LOCATION
1490 FEET WEST & 369 FEET
NW COR. DLC #39

NOTE

THIS MAP WAS PREPARED FOR THE PURPOSE OF IDENTIFYING THE LOCATION OF THE WATER RIGHT ONLY. IT IS NOT INTENDED TO PROVIDE DIMENSIONS OR LOCATION OF PROPERTY OWNERSHIP LINES.

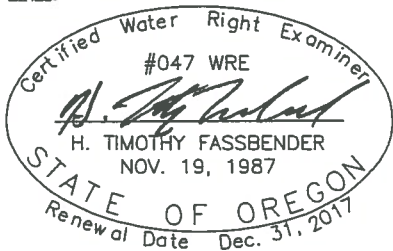

GROUNDWATER APPLICATION MAP

FOR
D & B FARMS, LLC
PO BOX 567
EUGENE, OR. 97410
541-228-8388

BY
H. TIMOTHY FASSBENDER, PLS, CWRE
2896 SARAH LN
EUGENE, OR. 97408
541-485-3136
NOVEMBER 24, 2015

Map Revised
10/22/16

Re: File G-18225