


MAP TO ACCOMPANY APPLICATION FOR PERMIT TO STORE
WATER IN A RESERVOIR (ALTERNATE REVIEW)
LOCATED IN THE SE1/4 OF THE NW1/4 OF SECTION 21, T10S,
R23E, W.M., WHEELER COUNTY, OREGON
TAX LOT: 10-23-0000-00500

APPLICATION NO. _____

PERMIT NO. _____

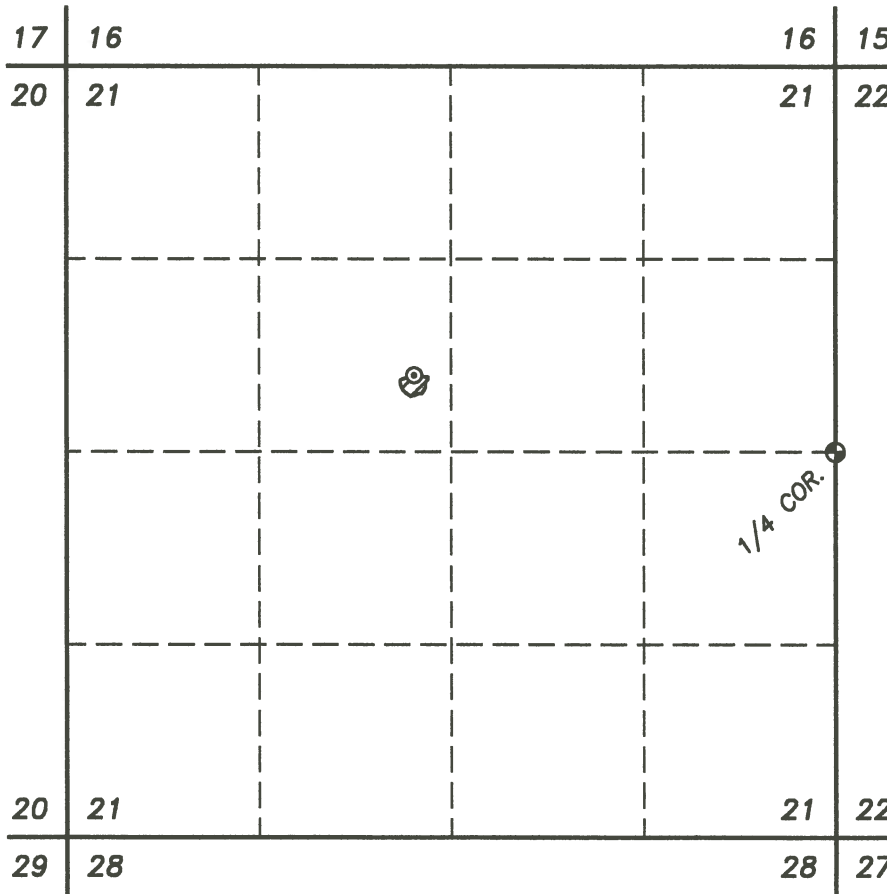


SCALE 1" = 1320'



RECEIVED
FEB 09 2016
OWRD

LEGEND

- SECTION LINE
- - - - 1/4, 1/4 SECTION LINE
- ⊙ DAM - 2890 FT. WEST AND 520 FT. NORTH
OF EAST 1/4 CORNER SECTION 21
LAT. N 44°41'22.8" LONG. W 119°58'14.0"
(WGS84 DATUM)
- AREA TO BE SUBMERGED BY PROPOSED RESV.
0.43 ACRES (±7.0 ACRE FEET).

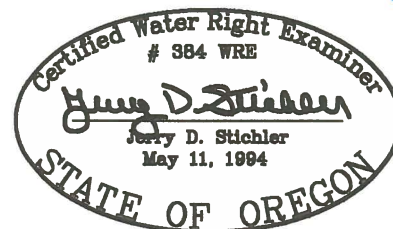

12/23/15

RENEWAL 6/30/16

NOTE: PREPARATION OF THIS MAP IS FOR PURPOSES
OF IDENTIFYING PROPOSED WATER RIGHTS ONLY. IT
HAS NO INTENT TO PROVIDE LOCATIONS OR DIMENSIONS
OF PROPERTY BOUNDARIES.

APPLICANT:
SIX SHOOTER RANCH, LLC
2357 HILLSIDE ROAD
RICHFIELD, WISCONSIN 53076
DECEMBER 23, 2015 SHEET 1 OF 1

DRAWN BY: J.S.

ACAD: 15118_APPL2

R-00178

**Stx Shooter Ranch
October 2014**

LLC Ownerships


- I LLC
- II LLC
- III LLC
- IV LLC
- V LLC
- VI LLC
- VII LLC

RECEIVED

FEB 09 2016

**WATER RESOURCES DEPT
SALEM, OREGON**

Note: This information is prepared for reference purposes only and should not be used, and is not intended for, survey or engineering purposes. The data is the interpretation of Kilpatrick Designs and does not represent any legal opinion.

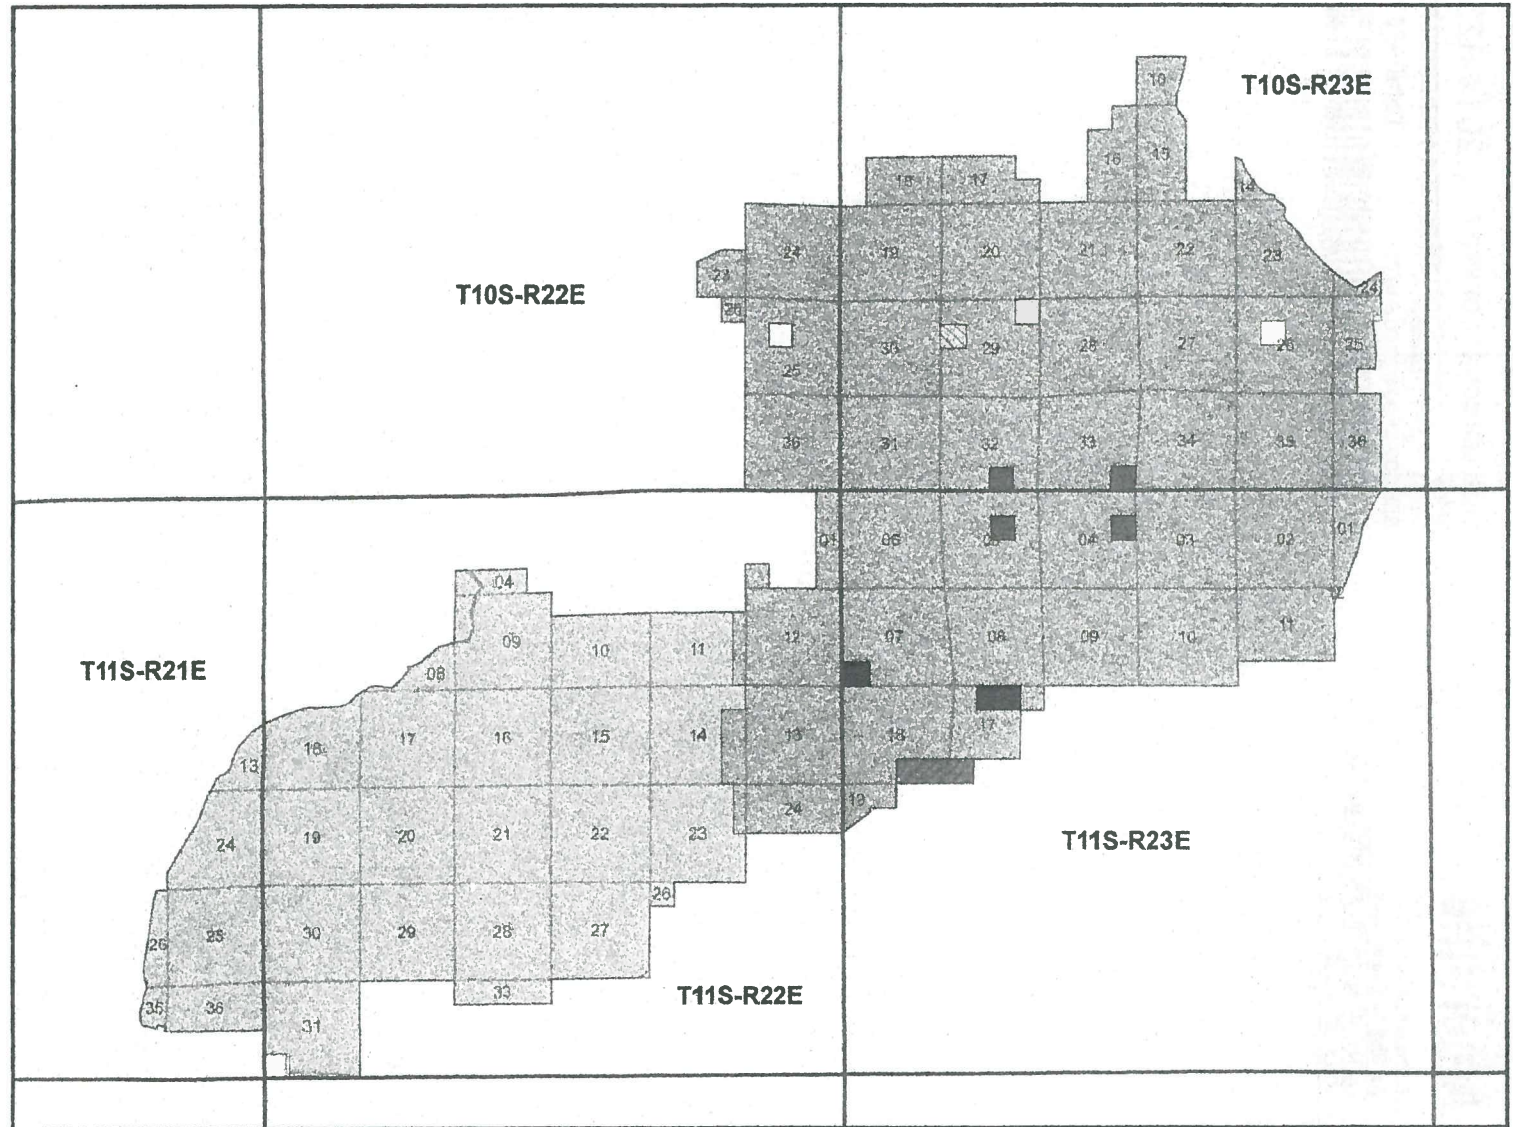

0 1 2 4 6 8 Miles

Date: 10/1/2014