

Six Shooter Ranch October 2014

LLC Ownerships


- I LLC
- II LLC
- III LLC
- IV LLC
- V LLC
- VI LLC
- VII LLC

RECEIVED

FEB 09 2016

WATER RESOURCES DEPT
SALEM, OREGON

Note: This information is prepared for reference purposes only and should not be used, and is not intended for, survey or engineering purposes. The data is the interpretation of Kilpatrick Designs and does not represent any legal opinion.

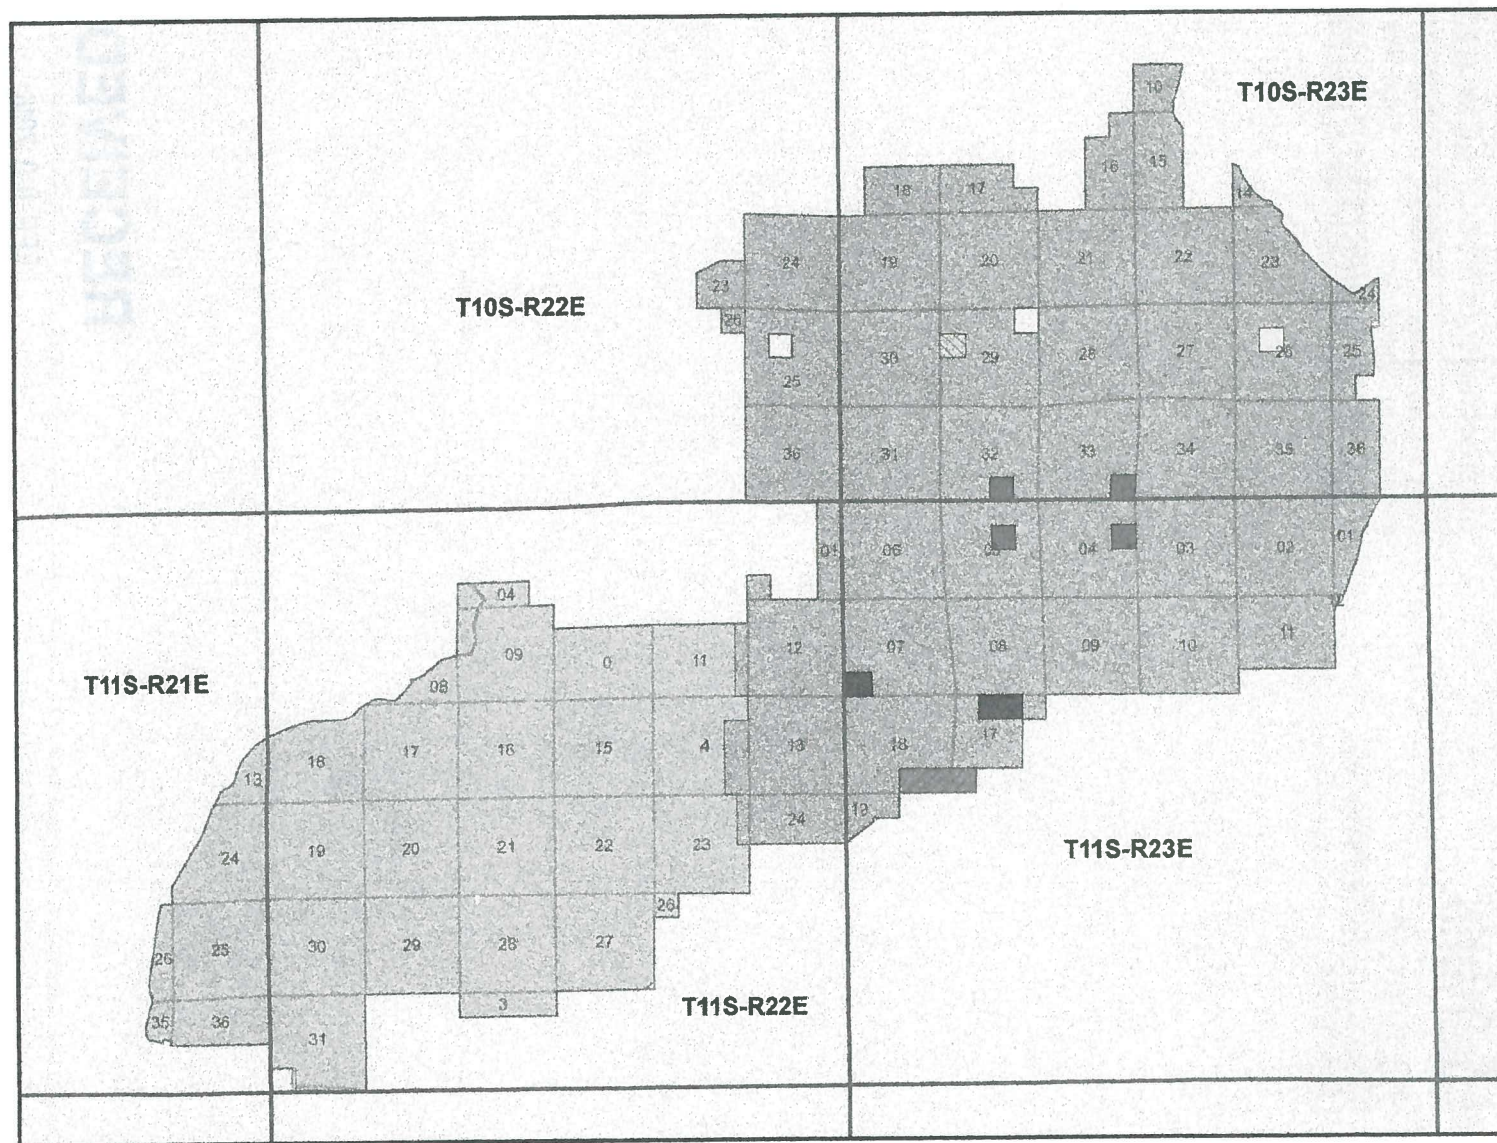


0 1 2 4 6 8 Miles

Date: 10/1/2014

MAP TO ACCOMPANY APPLICATION FOR PERMIT TO STORE
WATER IN A RESERVOIR (ALTERNATE REVIEW)
LOCATED IN THE NE1/4 OF THE SW1/4 OF SECTION 22, T10S,
R23E, W.M., WHEELER COUNTY, OREGON
TAX LOT: 10-23-0000-00500

APPLICATION NO. _____

PERMIT NO. _____

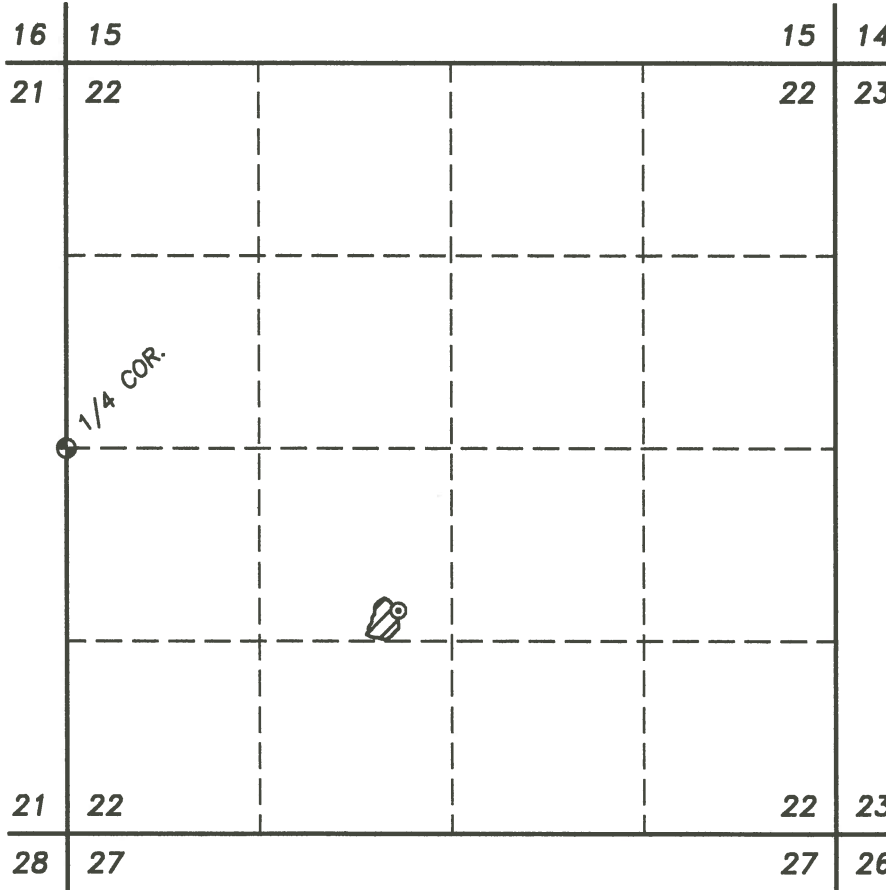


SCALE 1" = 1320'



RECEIVED
FEB 09 2016
OWRD

LEGEND

- SECTION LINE
- - - - 1/4, 1/4 SECTION LINE
- ⊙ DAM - 2270 FT. EAST AND 1110 FT. SOUTH
OF WEST 1/4 CORNER SECTION 22
LAT. N 44°41'06.6" LONG. W 119°57'02.7"
(WGS84 DATUM)
-  AREA TO BE SUBMERGED BY PROPOSED RESV.
0.94 ACRES (±6.0 ACRE FEET).

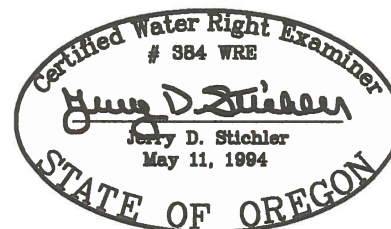

12/17/15

RENEWAL 6/30/16

NOTE: PREPARATION OF THIS MAP IS FOR PURPOSES
OF IDENTIFYING PROPOSED WATER RIGHTS ONLY. IT
HAS NO INTENT TO PROVIDE LOCATIONS OR DIMENSIONS
OF PROPERTY BOUNDARIES.

APPLICANT:
SIX SHOOTER RANCH, LLC
2357 HILLSIDE ROAD
RICHFIELD, WISCONSIN 53076
DECEMBER 17, 2015 SHEET 1 OF 1

DRAWN BY: J.S.

ACAD: 15118_APPL1

R-88176