This map is not intended to provide legal dimensions or locations of property ownership lines

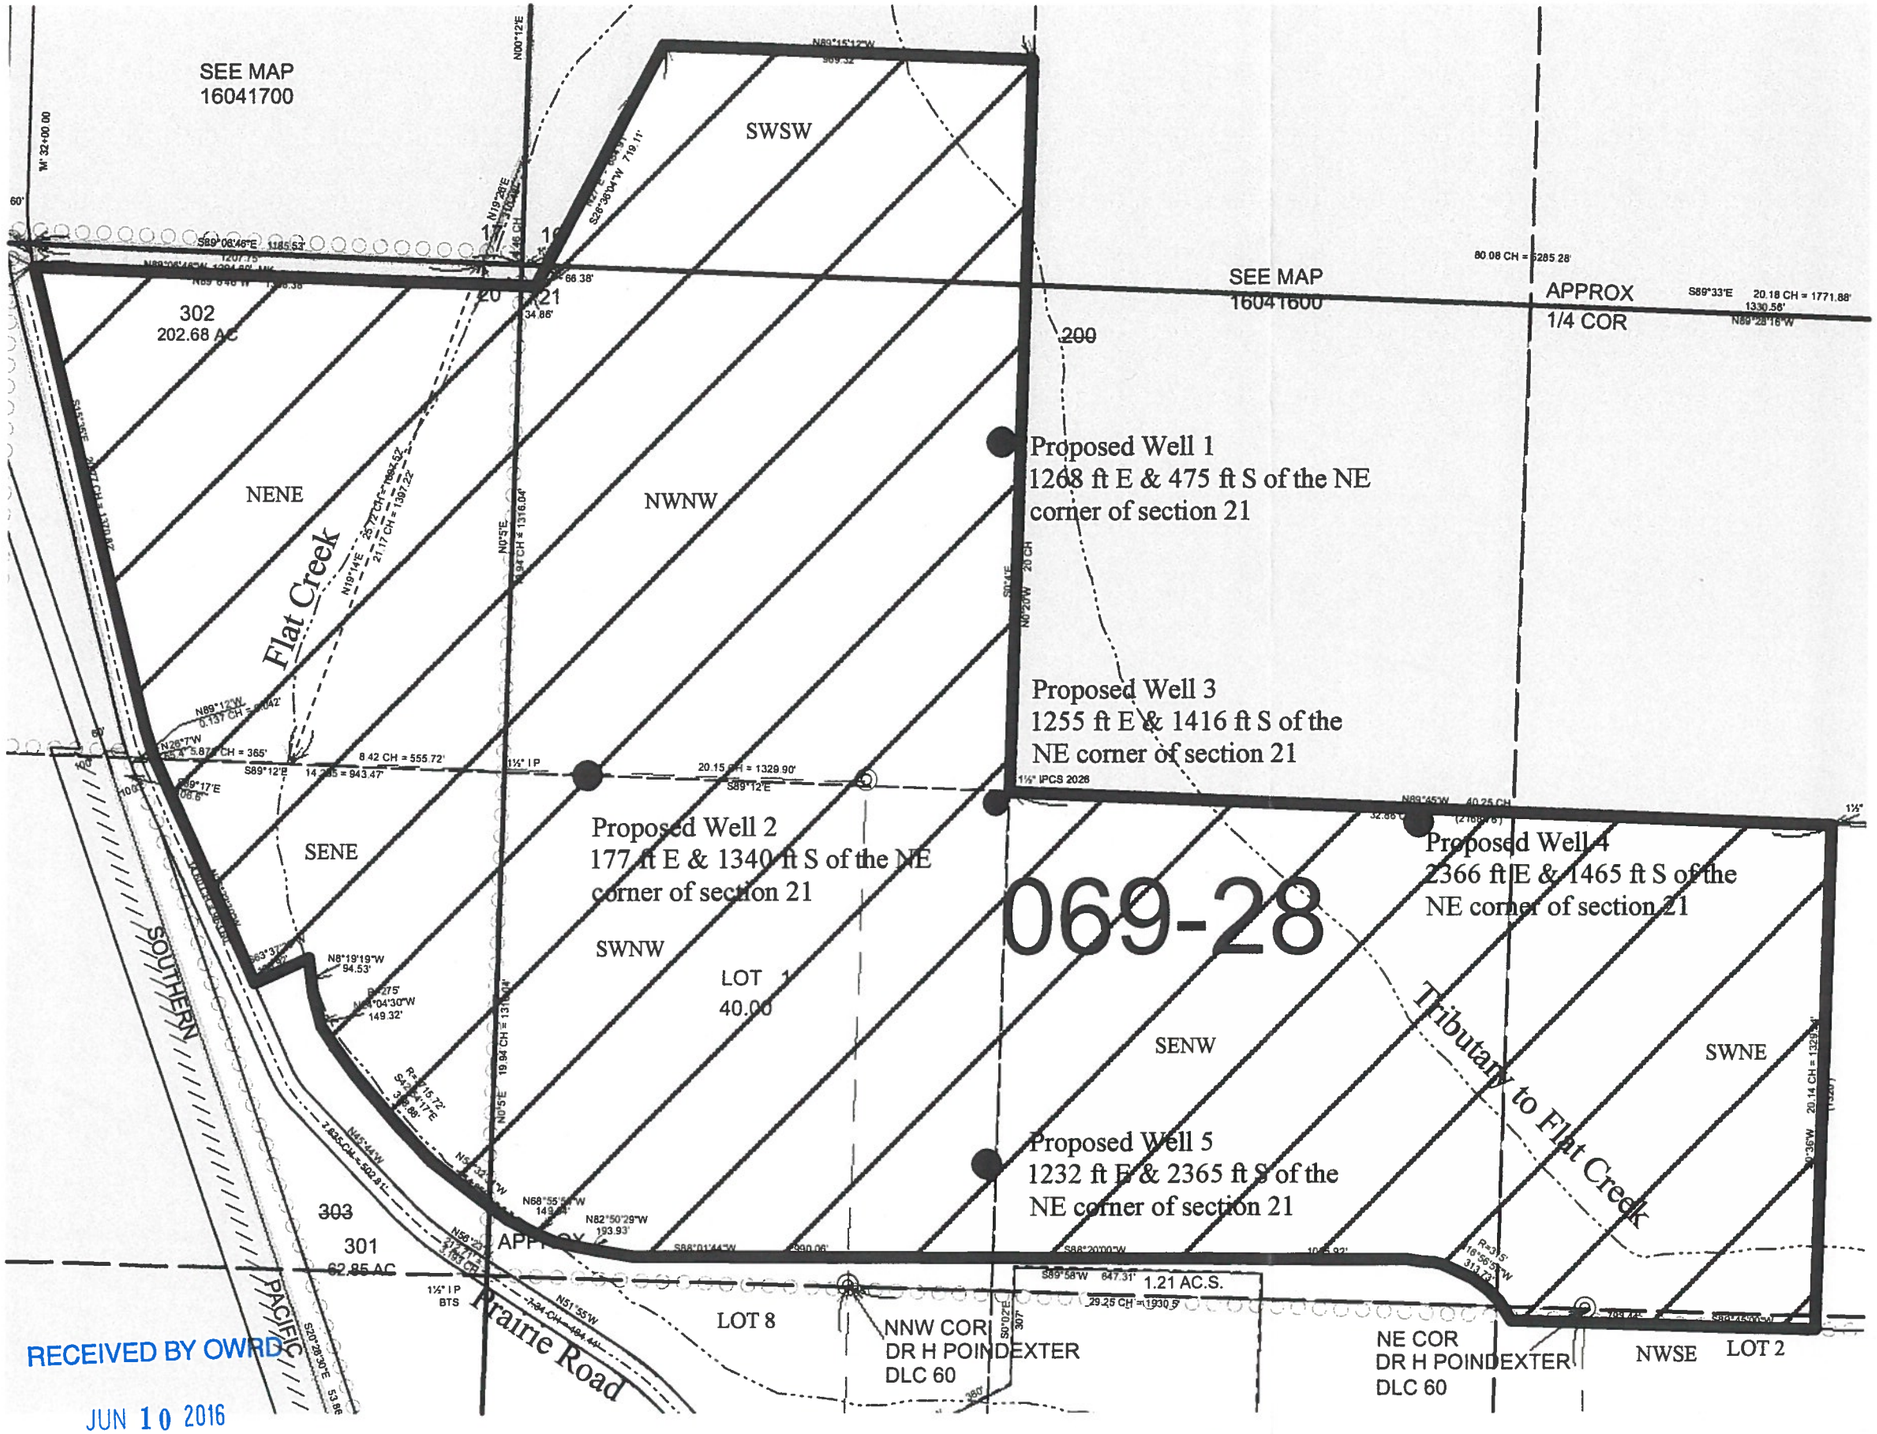

RECEIVED BY OWRD
JUN 10 2016
SALEM, OR

G-18315

Z:\EGR Mapping\Alternate application map.dwg LAYOUT=11X17 L FIGURE Jun 07, 2016 - 7:54am

Area Of Use

Township	Range	Section	¼ ¼	Tax Lot #	Acres
16S	4W	16	SWSW	302	15.17
16S	4W	20	NENE	302	32.3
16S	4W	20	SENE	302	14.15
16S	4W	21	NWNW	302	40.59
16S	4W	21	SWNW	302	37.82
16S	4W	21	SENW	302	37.1
16S	4W	21	SWNE	302	25.06
16S	4W	21	NWSE	302	0.668

Tax Lot Boundary

Section Lines

1/4 Section Lines

1/4-1/4 Section Lines

Proposed Well Location

N

400' 0 400' 800'

Water Right Application Map

Township 16 South Range 4 West
Tax Lot 302 Sections 16, 20, and 21
Lane County

EGR & Associates, Inc.
Engineers, Geologists and Surveyors
2535B Prairie Road
Eugene, Oregon 97402
(541) 688-8322
Fax (541) 688-8087

This map is not intended to provide legal dimensions or locations of property ownership lines

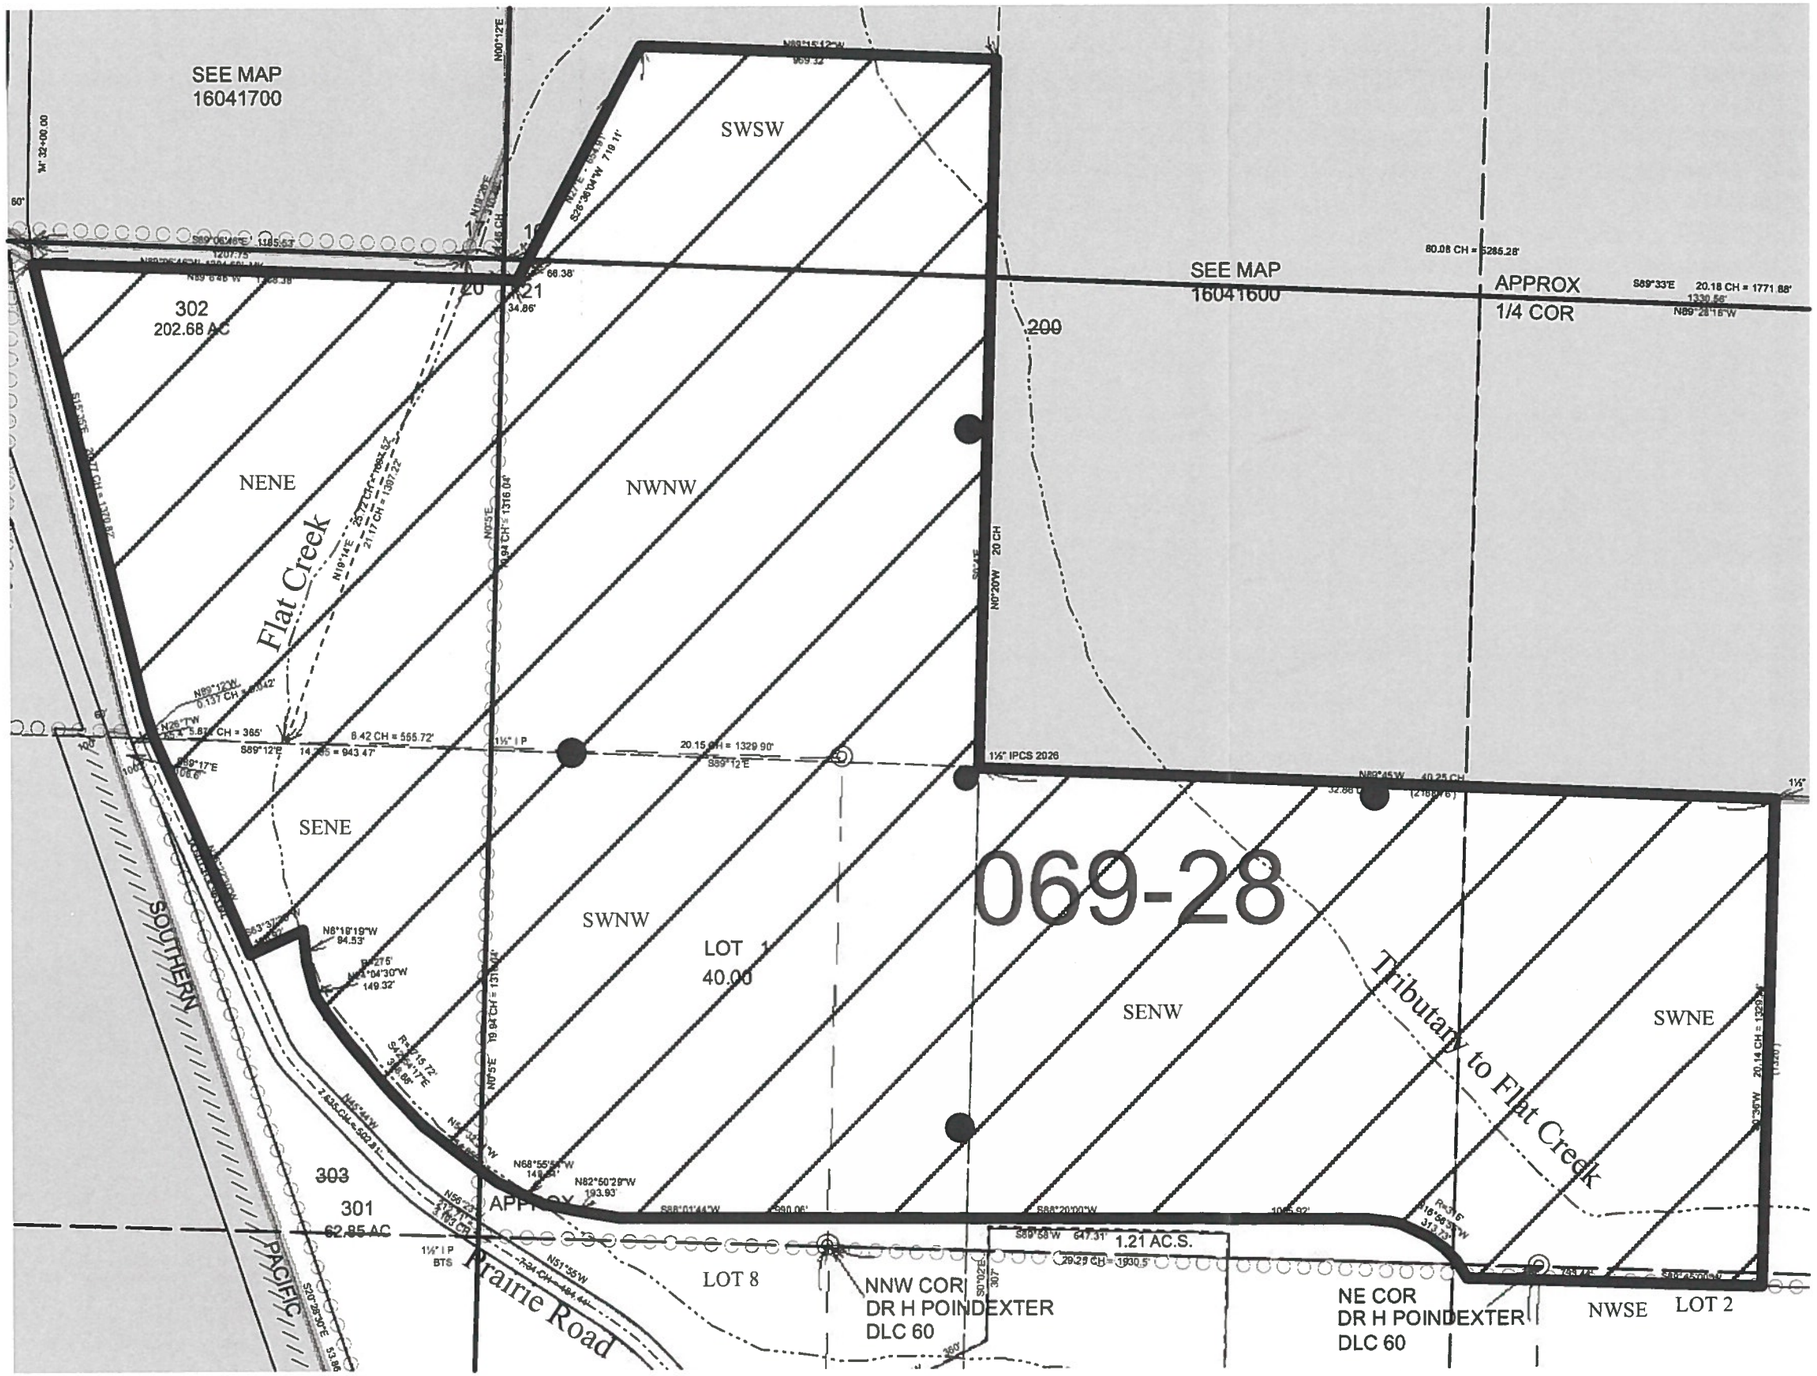

Z:\RLA Holdings\Alternate application map.dwg LAYOUT=11X17 L FIGURE May 05, 2016 - 8:09am

Area Of Use

Township	Range	Section	¼ ¼	Tax Lot #	Acres
16S	4W	16	SWSW	302	15.17
16S	4W	20	NENE	302	32.3
16S	4W	20	SENE	302	14.15
16S	4W	21	NWNW	302	40.59
16S	4W	21	SWNW	302	37.82
16S	4W	21	SENW	302	37.1
16S	4W	21	SWNE	302	25.06
16S	4W	21	NWSE	302	0.668

Tax Lot Boundary

RECEIVED BY OWRD
JUN 10 2016
SALEM, OR

Section Lines | 1/4 Section Lines | 1/4-1/4 Section Lines

RECEIVED BY OWRD
MAY 20 2016
SALEM, OR

Proposed Well Location

N

400’ 0 400’ 800’

Water Right Application Map

Township 16 South Range 4 West
Tax Lot 302 Sections 16, 20, and 21
Lane County

EGR & Associates, Inc.
Engineers, Geologists and Surveyors
2535B Prairie Road
Eugene, Oregon 97402
(541) 688-8322
Fax (541) 688-8087