SWR - 167

REGISTRATION STATEMENT MAP

PRE-1909 SURFACE WATER RIGHT CLAIM

IN THE NAME OF THE ALVORD RANCH

TOWNSHIPS 33 AND 34 SOUTH, RANGES 34 AND 35 EAST, W.M.

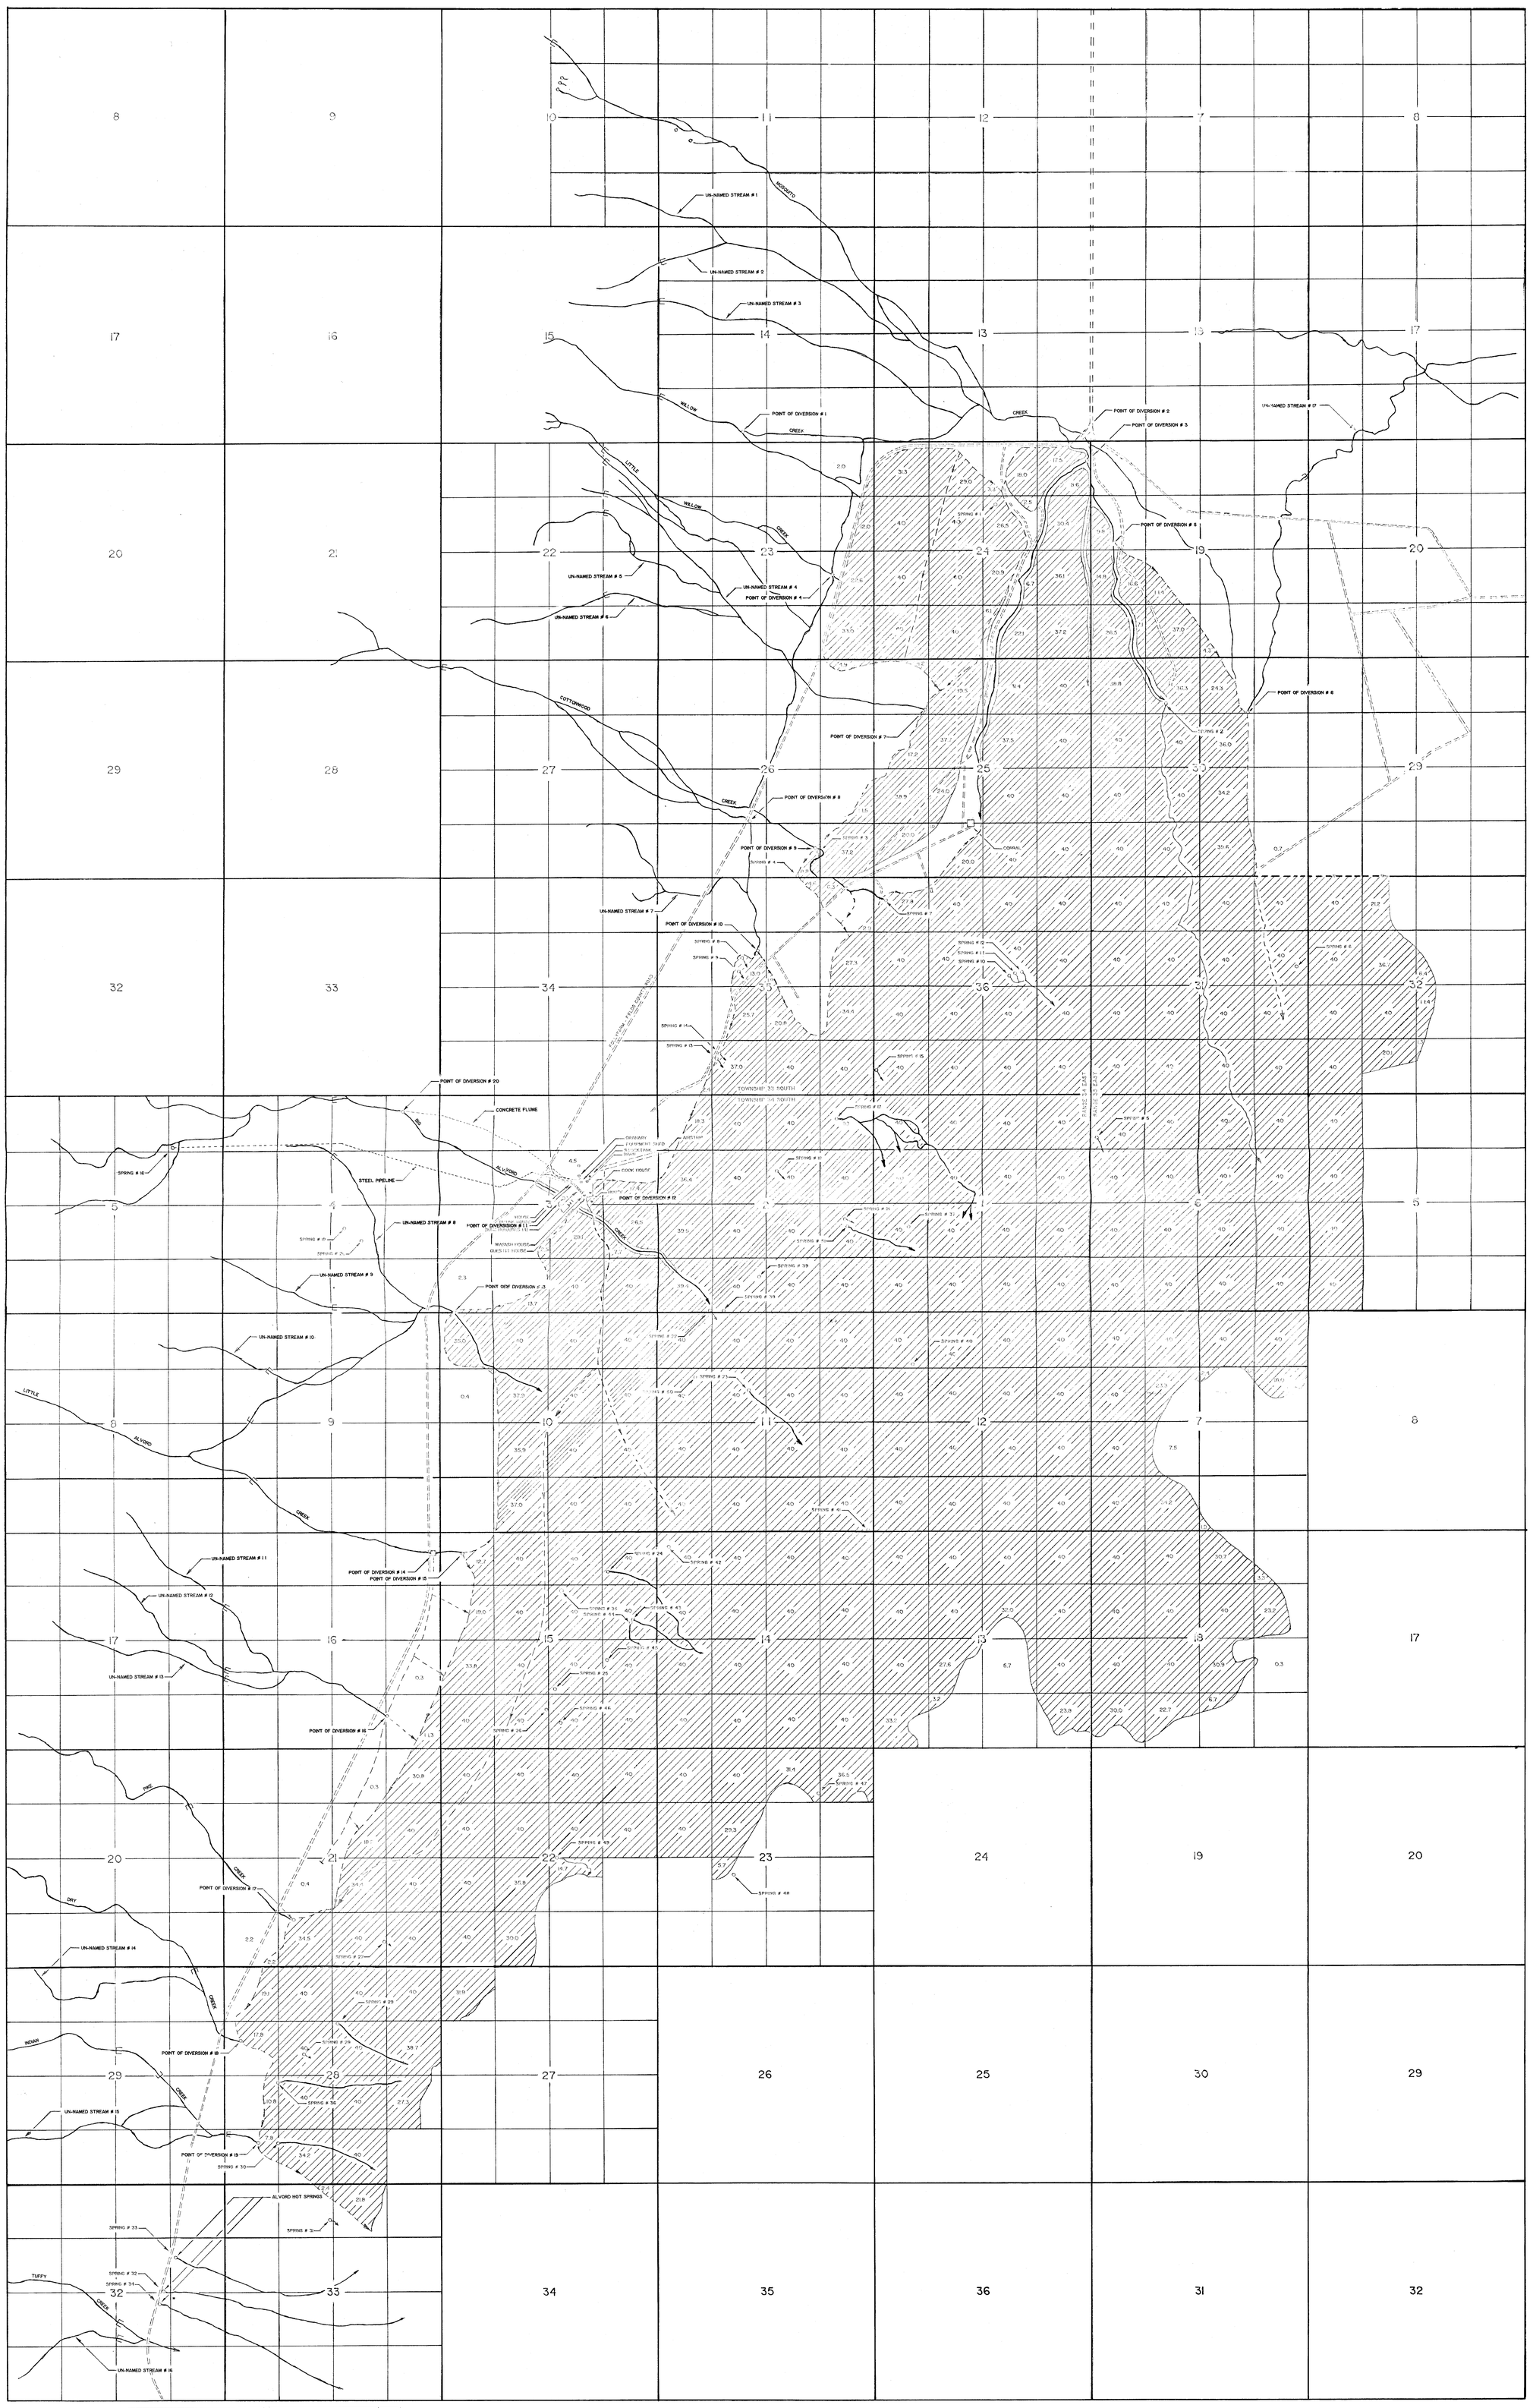

DIVERSION	FT. N/S	FT. E/W	FROM	S	T	R
# 1 [WILLOW CREEK]	5000' S	3180' W	NE COR. S 14	14	33S	34E
# 2 [[illegible] CREEK]	100' S	530' W	NE COR. S24	24	"	"
# 3 [MOSQUITO CREEK]	480' S	100' W	"	"	"	"
# 4 [LITTLE WILLOW CREEK]	560' S	4230' E	W1/4 COR. S23	23	"	"
# 5 [MOSQUITO CREEK]	2480' S	550' E	NW COR. S19	19	"	35E
# 6 [U-N STREAM # 17]	1300' S	1460' W	NE COR. S30	30	"	"
# 7 [U-N STREAM # 4]	1420' N	1250' E	W1/4 COR. S25	25	"	34E
# 8 [COTTONWOOD CREEK]	1250' S	3000' W	"	26	"	"
# 9 [COTTONWOOD CREEK]	1900' S	1410' W	"	"	"	"
# 10 [U-N STREAM # 7]	1750' S	2450' E	NW COR. S35	35	"	"
# 11 [BIG ALVORD CREEK]	2500' S	360' E	N1/4 COR. S3	3	34S	"
# 12 [BIG ALVORD CREEK]	2960' S	1090' E	"	"	"	"
# 13 [U-N STREAM # 8]	5260' S	2260' W	"	"	"	"
# 14 [LITTLE ALVORD CREEK]	400' S	150' W	NE COR. S16	16	"	"
# 15 [LITTLE ALVORD CREEK]	500' S	550' E	"	15	"	"
# 16 [U-N STREAM # 13]	4450' S	1300' W	"	16	"	"
# 17 [PIKE CREEK]	4120' S	3580' W	NE COR. S21	21	"	"
# 18 [DRY CREEK]	1780' S	4870' W	NE COR. S28	28	"	"
# 19 [INDIAN CREEK]	4260' S	4450' W	"	"	"	"
# 20 [BIG ALVORD CREEK]	380' S	900' W	NE COR. S4	4	"	"
# 21 [SPRING # 16]	1230' S	1200' W	NE COR. S5	5	"	"

— — — — DITCH

[ ] STOCKWATERING LIMITS

Pending Water Right Application
#054 WRE
James P. Lenn
Nov. 19, 1987
STATE OF OREGON

THE PURPOSE OF THIS MAP IS TO IDENTIFY THE LOCATION OF THE WATER RIGHT. IT IS NOT INTENDED TO PROVIDE INFORMATION RELATIVE TO THE LOCATION OF PROPERTY OWNERSHIP BOUNDARY LINES.

SWR - 167