


Groundwater Application for Shad Vaughan

34S-1E-34-NW/SE-Tax Lot 2300

Place of Use:
 NW/SE: 40 Acres of Irrigation
 NW/SE: 1 Acre of Storage & Pond Maintenance

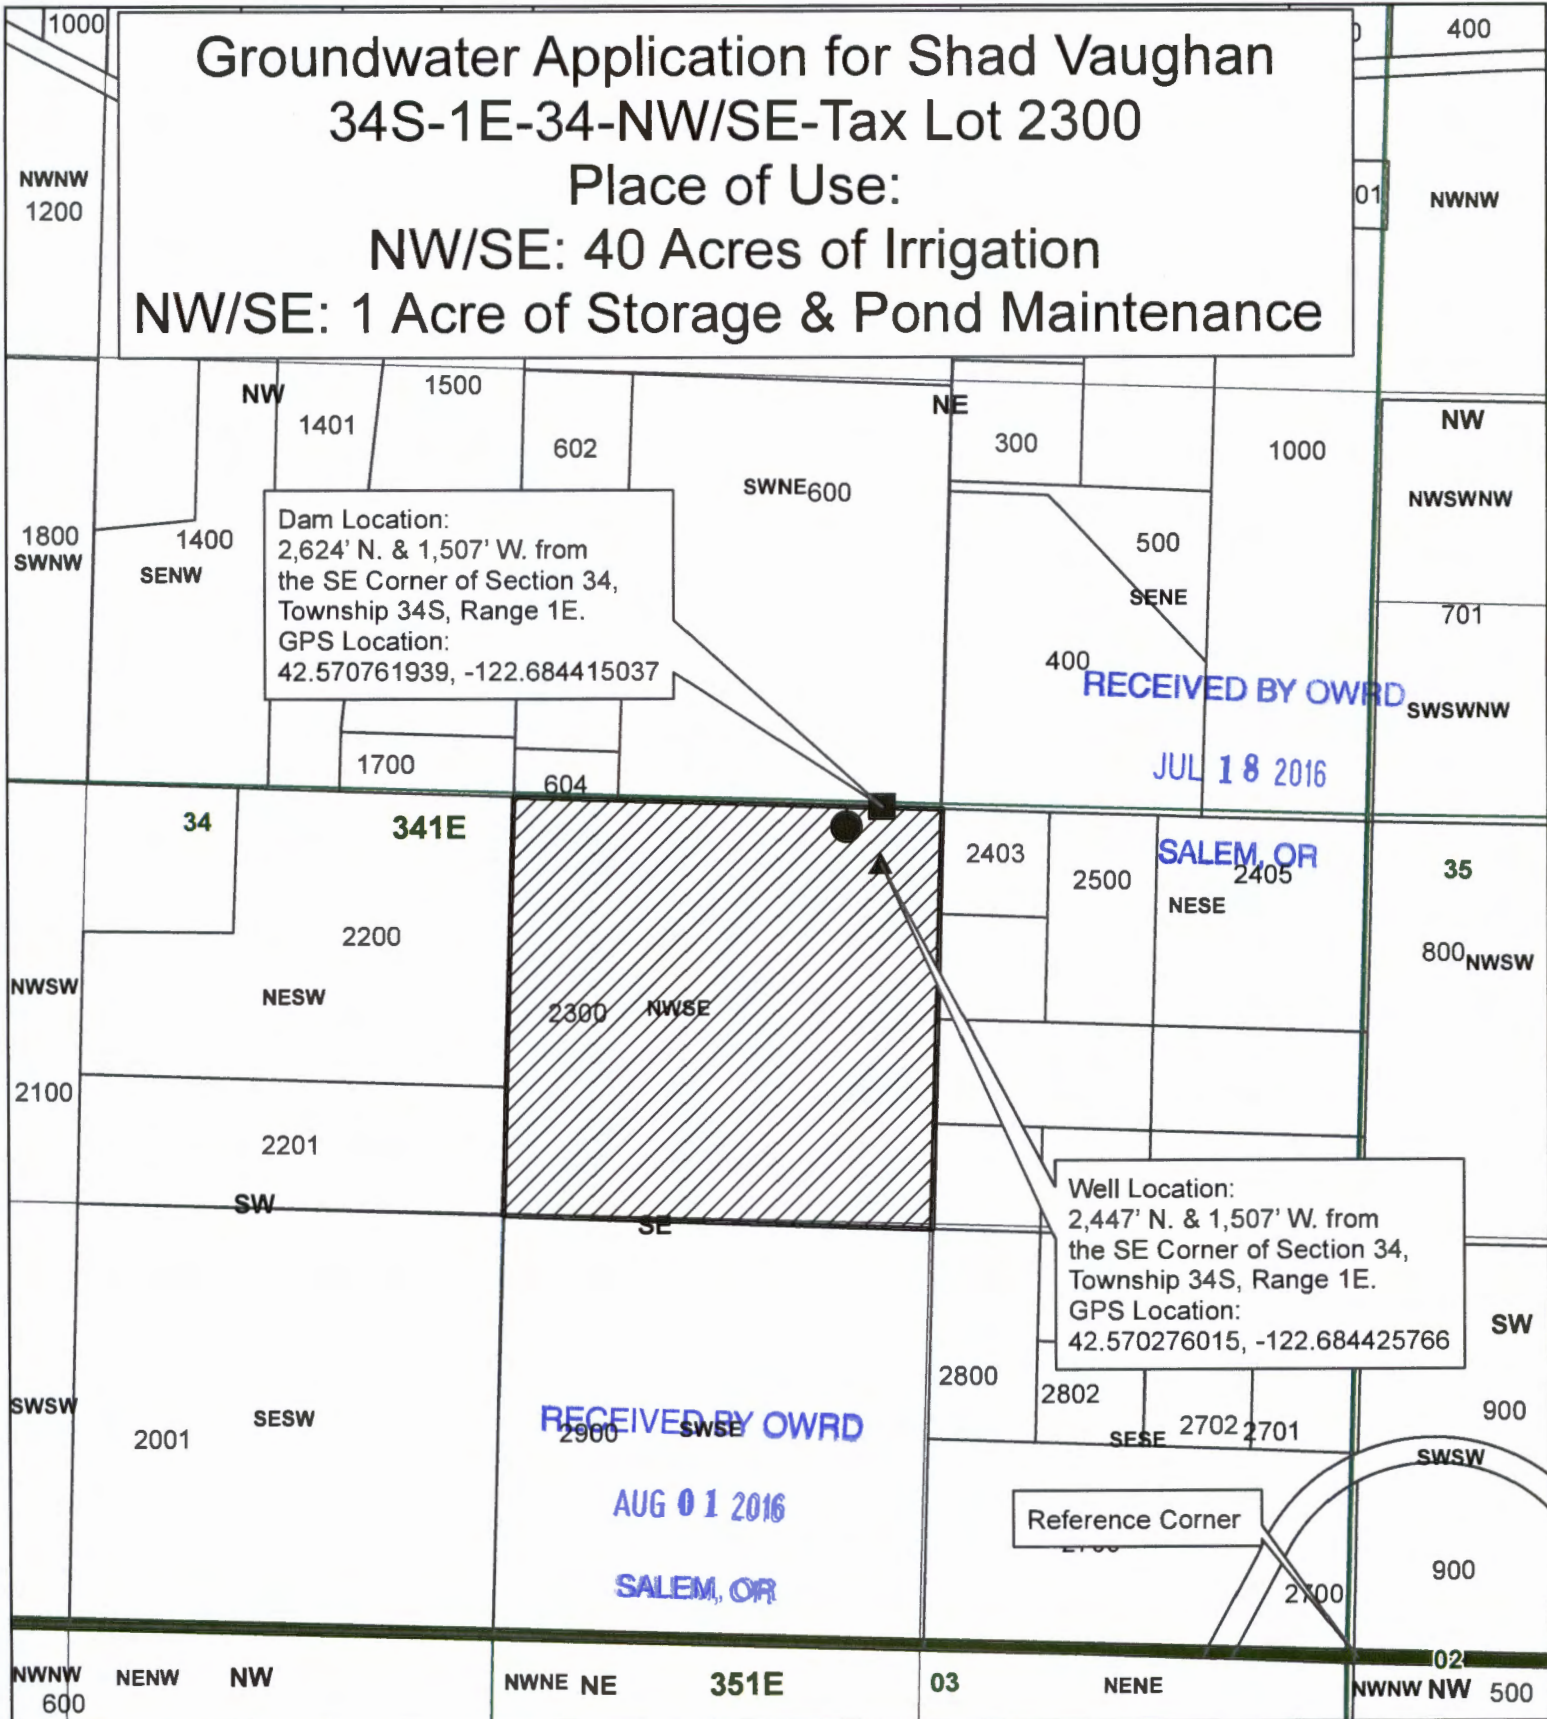

Dam Location:
 2,624' N. & 1,507' W. from
 the SE Corner of Section 34,
 Township 34S, Range 1E.
 GPS Location:
 42.570761939, -122.684415037

Well Location:
 2,447' N. & 1,507' W. from
 the SE Corner of Section 34,
 Township 34S, Range 1E.
 GPS Location:
 42.570276015, -122.684425766


RECEIVED BY OWRD
 AUG 01 2016
 SALEM, OR

Reference Corner

Legend

- ▲ Well Location
- Dam Location
- Reservoir Location
- ▨ Place of Use
- Taxlot 2300
- Taxlots
- ▭ Townships
- ▭ Sections
- ▭ Quarter Sections
- ▭ Quarter Quarter Sections

1 inch = 600 feet

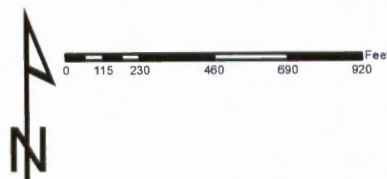

JACKSON COUNTY
 WATERMASTER

Prepared by Travis Kelly

This map is based on a digital database compiled by Jackson County from a variety of sources. Jackson County cannot accept responsibility for errors, omissions, or positional accuracy. There are no warranties, expressed or implied.

Date: 07/12/2016, 34S-1E-34-NW-SE-Tax Lot 2300 Vaughan Groundwater.mxd, kellyn

G-18353