


SECTIONS 1, 2, 11, & 12, TWP.2 N. RANGE 16 E. AND SECTIONS 6, 7, & 8, TWP.2 N. RANGE 17 E. W.M.
SHERMAN COUNTY, OREGON

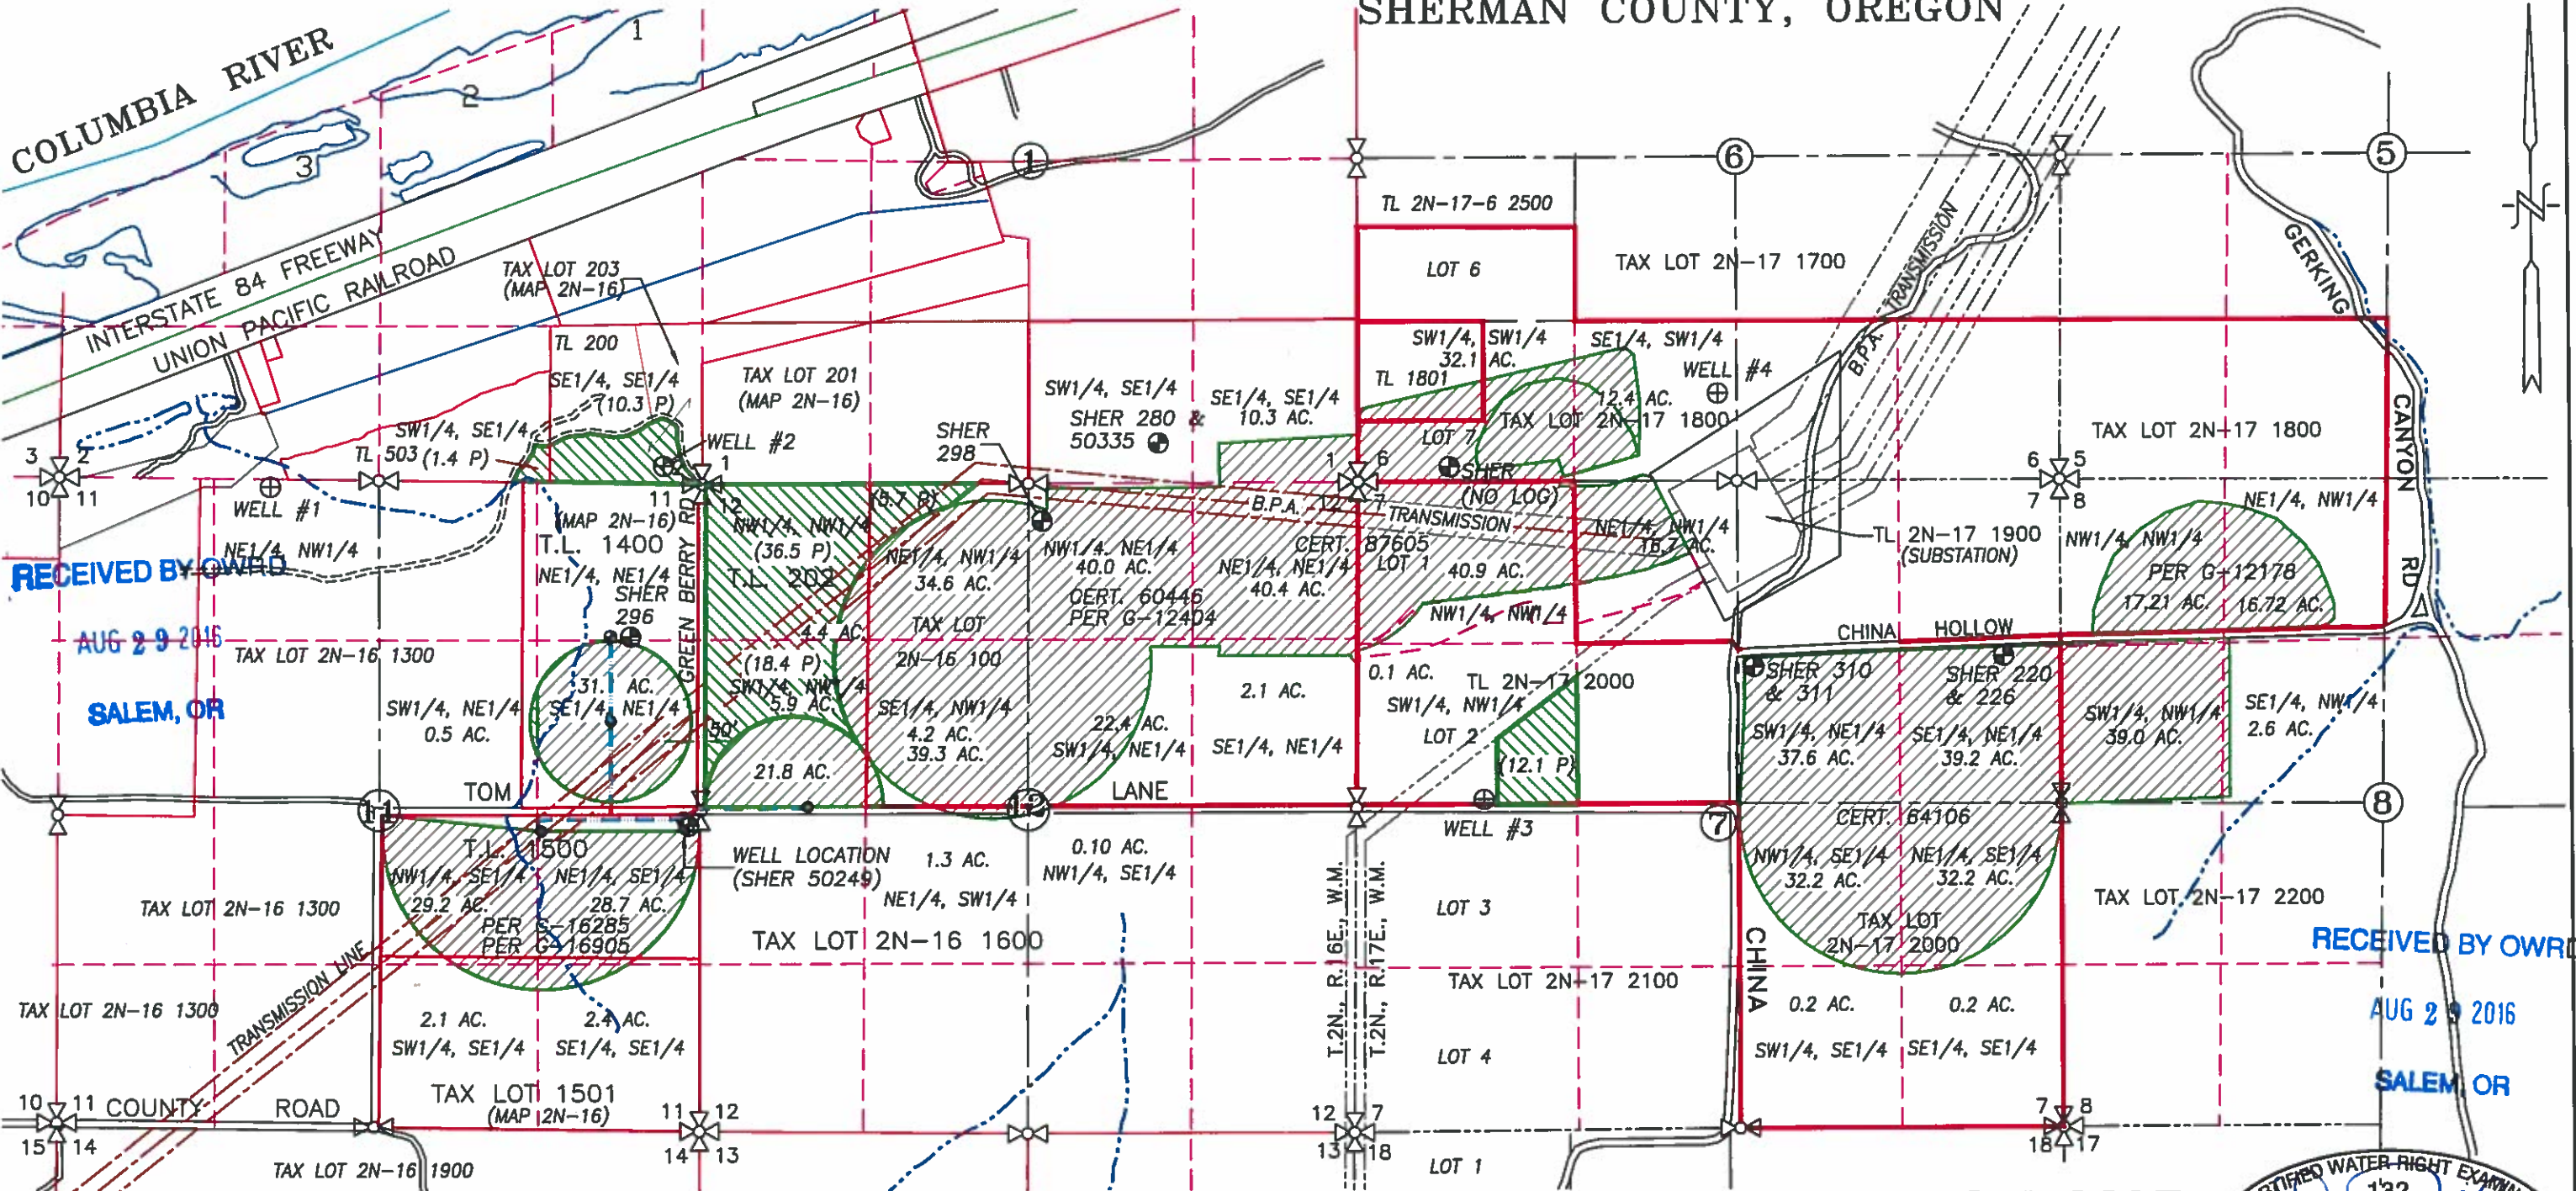

LEGEND:

- PRIMARY APPLICATION AREA
- SUPPLEMENTAL APPLICATION AREA
- IRRIGATION MAIN
- STREAM WITH DIRECTIONAL FLOW
- EXISTING WELLS (AS NOTED)
- PROPOSED WELL SITES (AS NUMBERED)

- ⊕ WELL #1: 65'S. & 1725' E. OF NW COR. SEC. 11, T.2N. R.16E. W.M.
- ⊕ WELL #2: 145'N. & 315' W. OF SE COR. SEC. 2, T.2N. R.16E. W.M.
- ⊕ WELL #3: 35'N. & 1040' E. OF THE W1/4 COR. SEC. 7, T.2N. R.17E. W.M.
- ⊕ WELL #4: 715'N. & 155' W. OF THE S1/4 COR. SEC. 6, T.2N. R.17E. W.M.

WATER RIGHT APPLICATION MAP

APPLICATION No. _____

PERMIT No. _____

IN THE NAME OF: _____

WILLIAM MARTIN

DATE: JULY 14, 2016

SCALE: 1"= 1320'




BY: **TENNESON ENGINEERING CORP.** NOTE:

3775 CRATES WAY
THE DALLES, OREGON. 97058
PH. 541-296-9177
FAX 541-296-6657



"THIS MAP IS NOT INTENDED TO PROVIDE DIMENSIONS OR LOCATIONS OF PROPERTY OWNERSHIP LINES."

W.O. #12508wr4

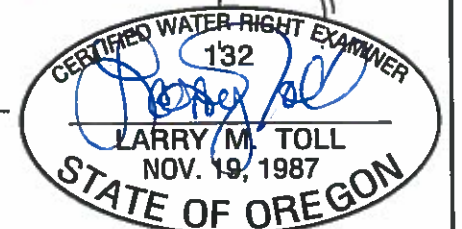

EXPIRES: 06/30/2018

G-18377