


Robert Bothwell Groundwater Irrigation Application

TS 35S, R 2W, Sec 12 TL 500

16.5 Acres in SWSW

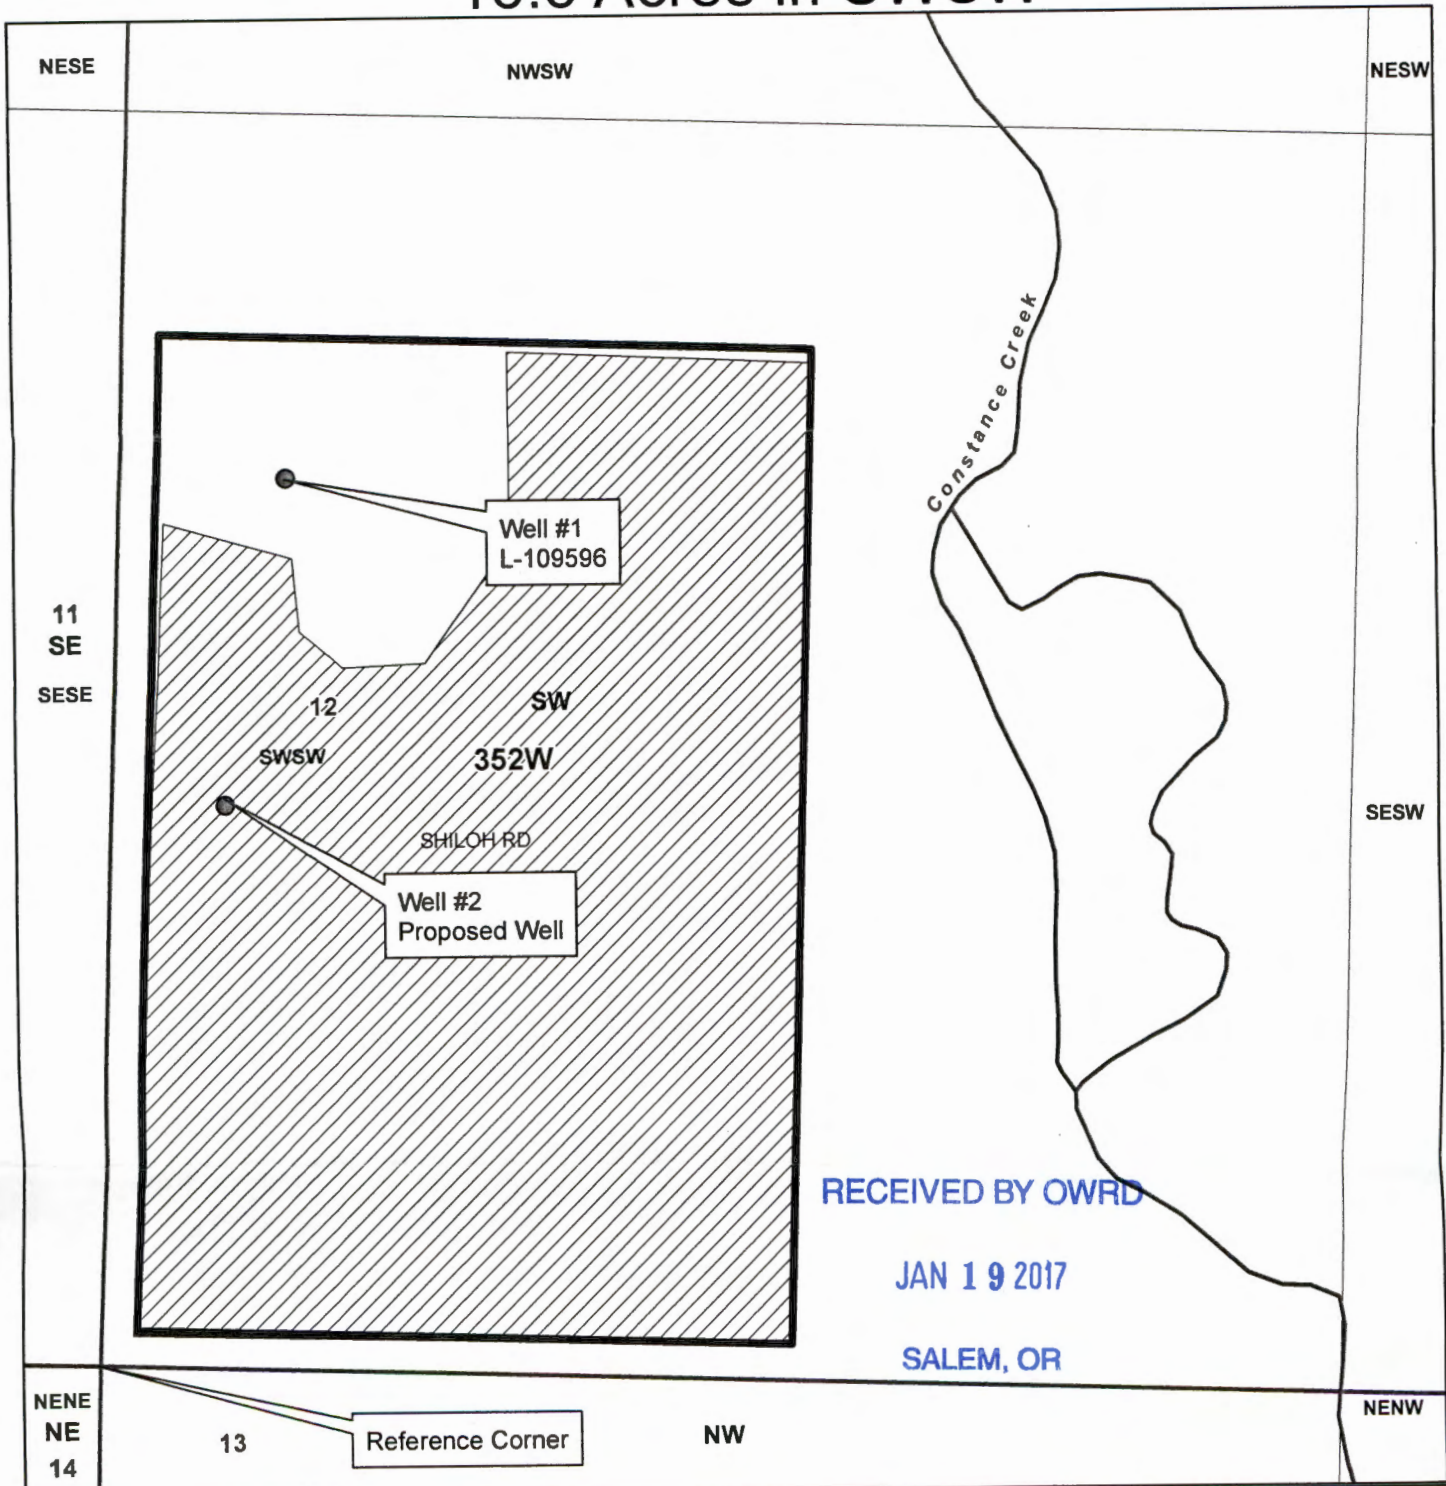


Legend

- Well Location
- ▨ Place of Use
- ▭ TL 500
- ▭ Townships
- ▭ Sections
- ▭ Quarter quarters

Well #1:
933 ft N and 177 ft E from
SW Corner Section 12

Well #2:
585 ft N and 122 ft E from
SW Corner of Section 12

1 inch equals 195 feet

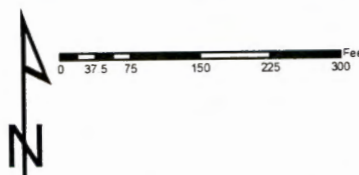

JACKSON COUNTY
WATERMASTER

Prepared by Shavon Haynes

This map is based on a digital database compiled by Jackson County from a variety of sources. Jackson County cannot accept responsibility for errors, omissions, or positional accuracy. There are no warranties, expressed or implied.

Date: 12/08/2016 35-2W-12 TL 500 Robert Bothwell mvd haynes

G-18441