



T.6S. R.2W. Section 28, W.M.

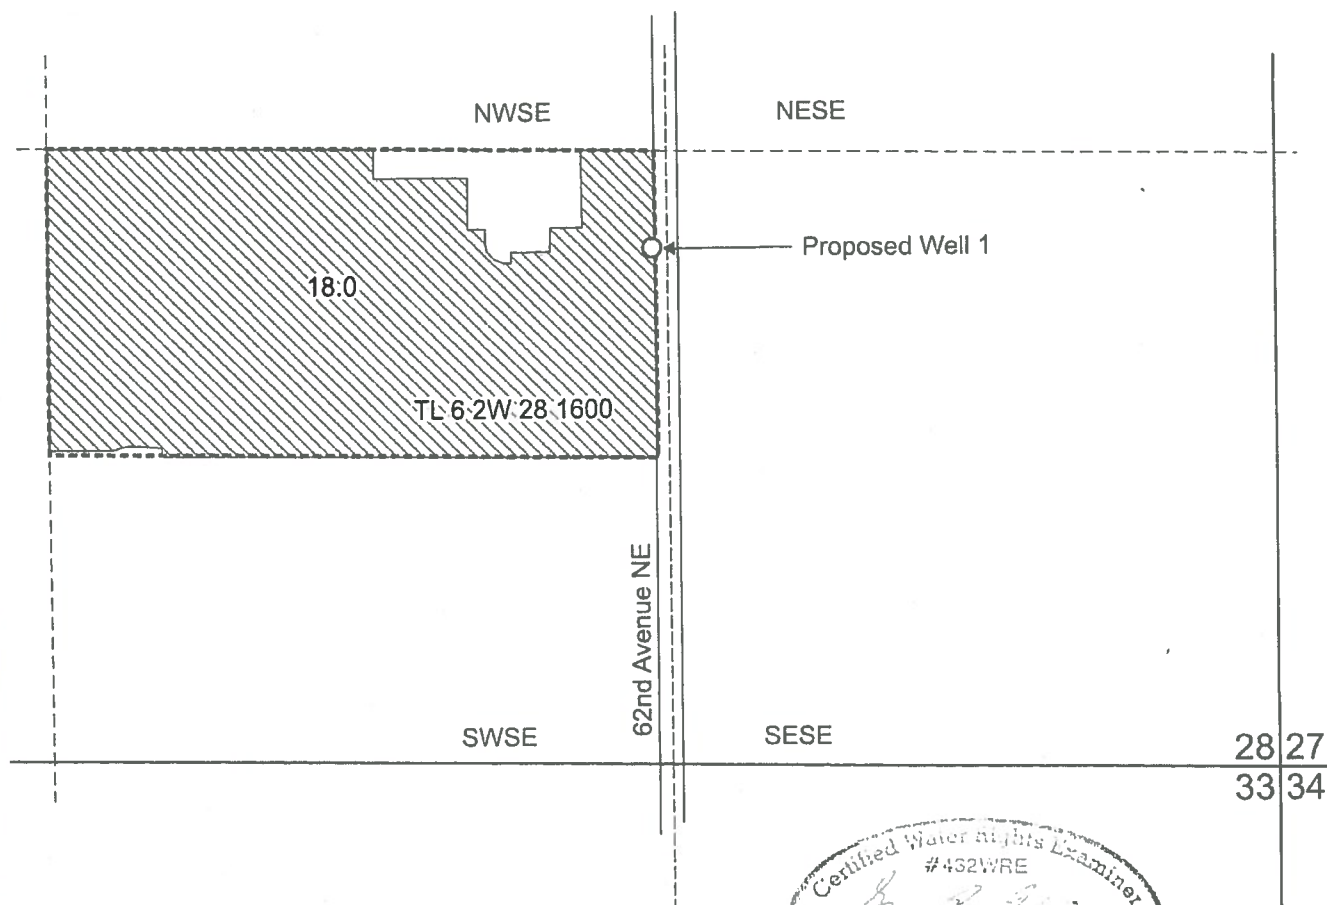

RECEIVED

AUG 23 2017

OWRD

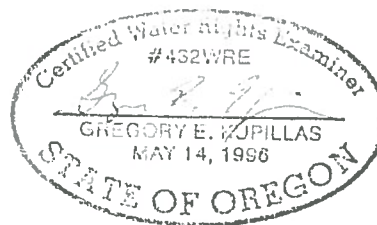

EXPIRATION DATE: 6/16/2017

Proposed Well 1 is located 1,230 feet north and 1,345 feet west from the SE Corner, Section 28.

-  Area (18.0 acres) proposed for irrigation use.
-  Tax lot boundary

Scale: 1" = 400'



This map was prepared for the purpose of identifying the location of a water right only and is not intended to provide legal dimensions or location of property ownership lines.



Water Right Application Map

Pacific Hydro-Geology Inc.

2017-bgp
Rvsd 08/22/2017-gek

Tom and Mary Elder
T.6S. R.2W. Section 28, W.M.

Historical Photos Document Intermittent Stream

Enclosed is a series of historical photos intended to provide documentation that the stream within the proposed area is intermittent. All imagery was imported from Google Earth. The original source, when available, is also detailed at the center of the image toward the bottom. The date of each image is shown on the top left corner.

Documentation shows this stream does not carry flowing water throughout the entire section shown at any one time, which demonstrates that this stream is intermittent and should not be evaluated for proximity to the proposed point of appropriation, Well 1.



RECEIVED

FEB 15 2017

OWRD

G-18457




RECEIVED

FEB 15 2017

OWRD

G-18457

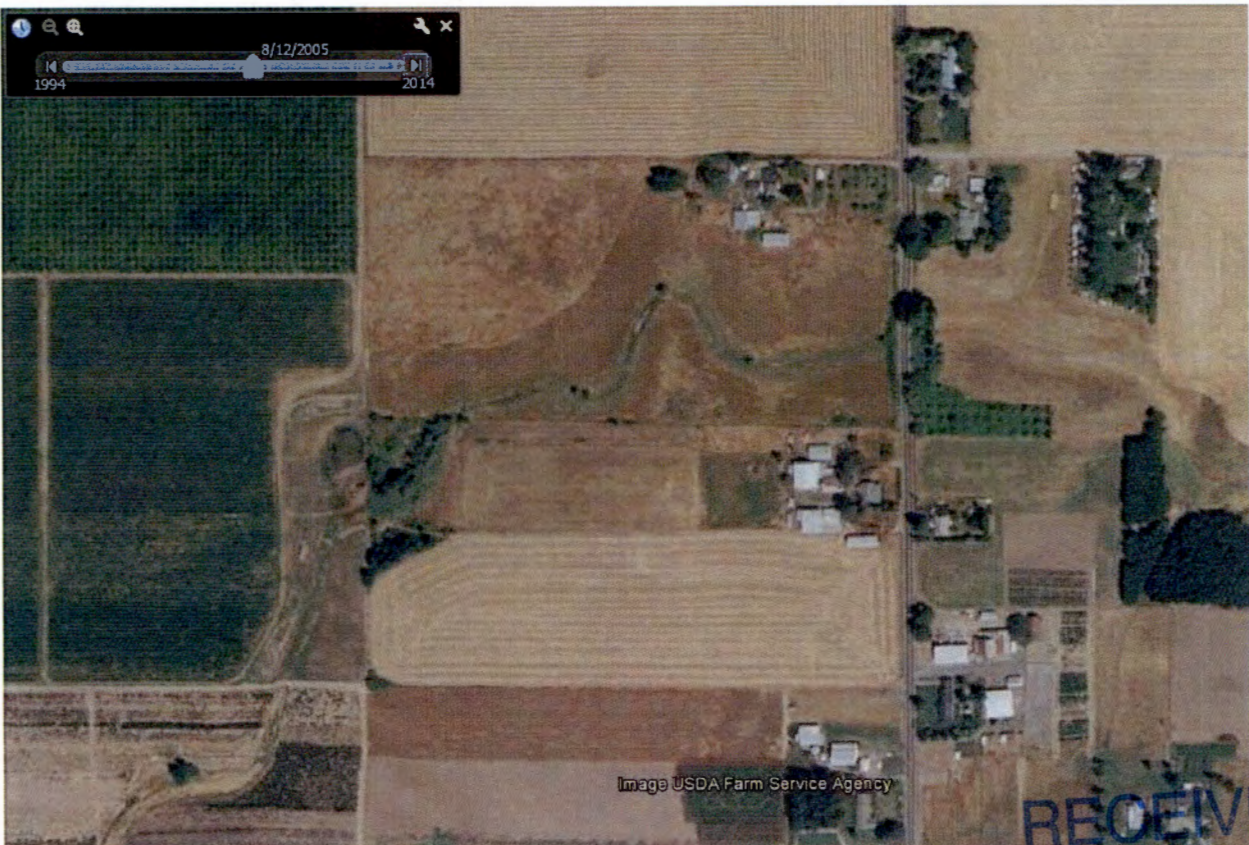


G-18457

RECEIVED

FEB 15 2017

OWRD

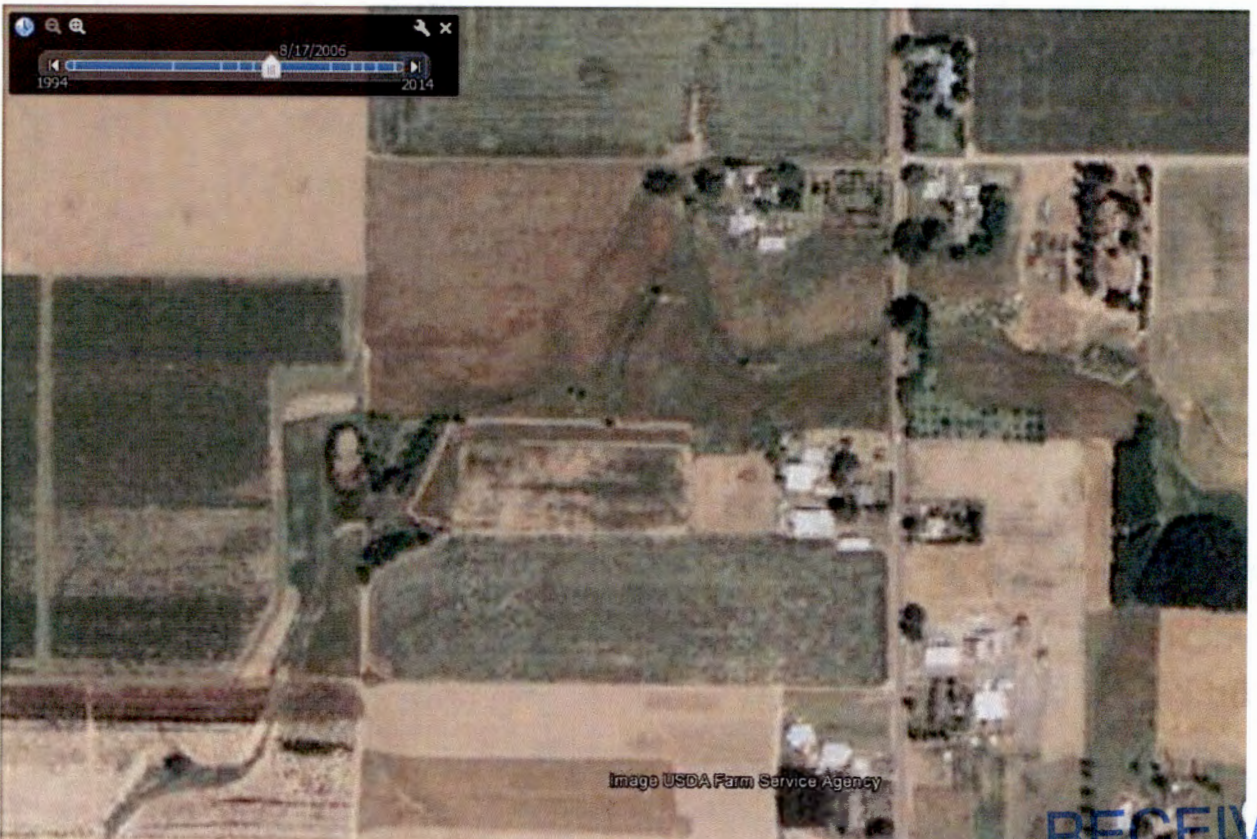

RECEIVED

FEB 15 2017

OWRD

G-18457



RECEIVED

FEB 15 2017


OWRD

G-10457

G-18457

OWRD

RECEIVED
JUL 15 2017

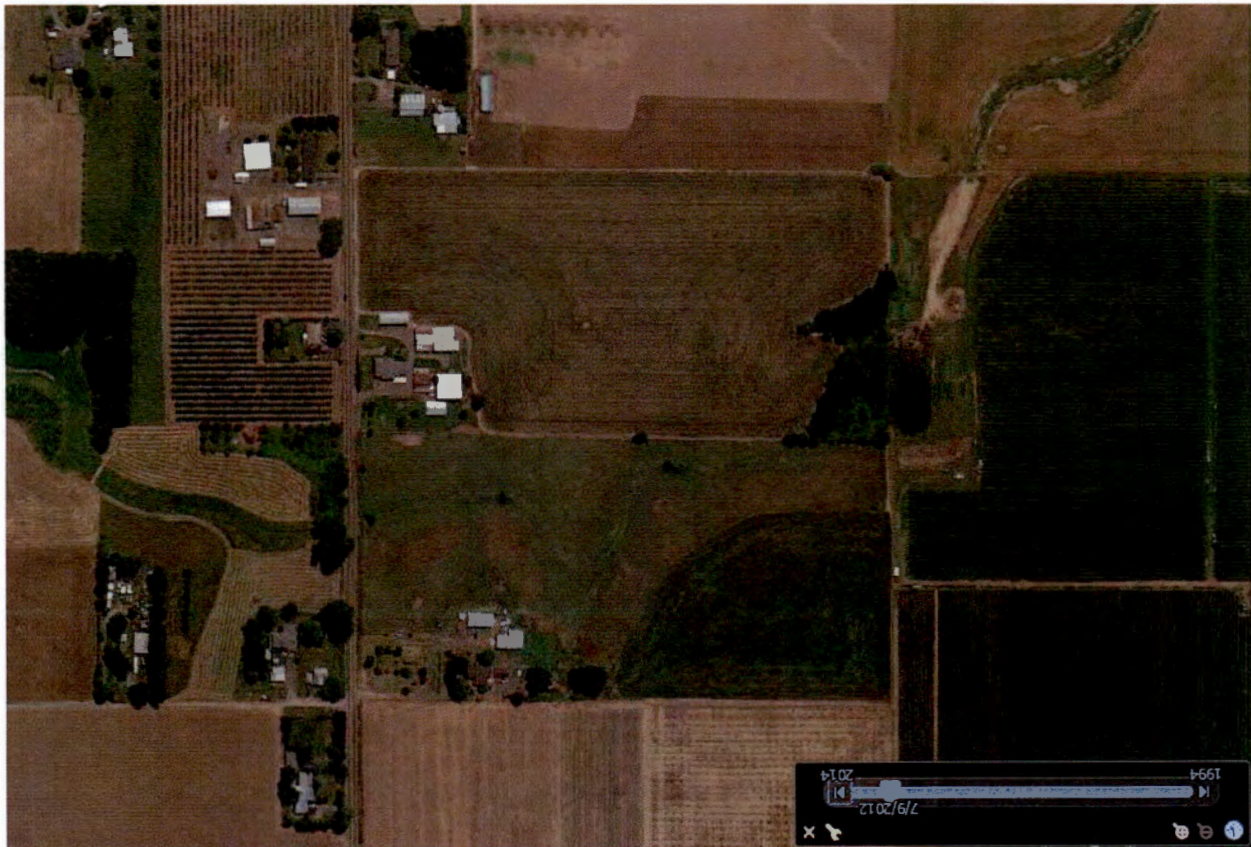



RECEIVED

FEB 15 2017

OWRD

G-18457

Historical Photos Document Intermittent Stream

Enclosed is a series of historical photos intended to provide documentation that the stream within the proposed area is intermittent. All imagery was imported from Google Earth. The original source, when available, is also detailed at the center of the image toward the bottom. The date of each image is shown on the top left corner.

Documentation shows this stream does not carry flowing water throughout the entire section shown at any one time, which demonstrates that this stream is intermittent and should not be evaluated for proximity to the proposed point of appropriation, Well 1.



RECEIVED

FEB 14 2017

OWRD

G-18457



RECEIVED

FEB 14 2017

OWRD



RECEIVED

FEB 14 2017

OWRD

G-18457



RECEIVED

FEB 14 2017

OWRD



RECEIVED

FEB 14 2017

OWRD

G-18457



RECEIVED

FEB 14 2017

OWRD



RECEIVED

FEB 14 2017

OWRD

G-18457