


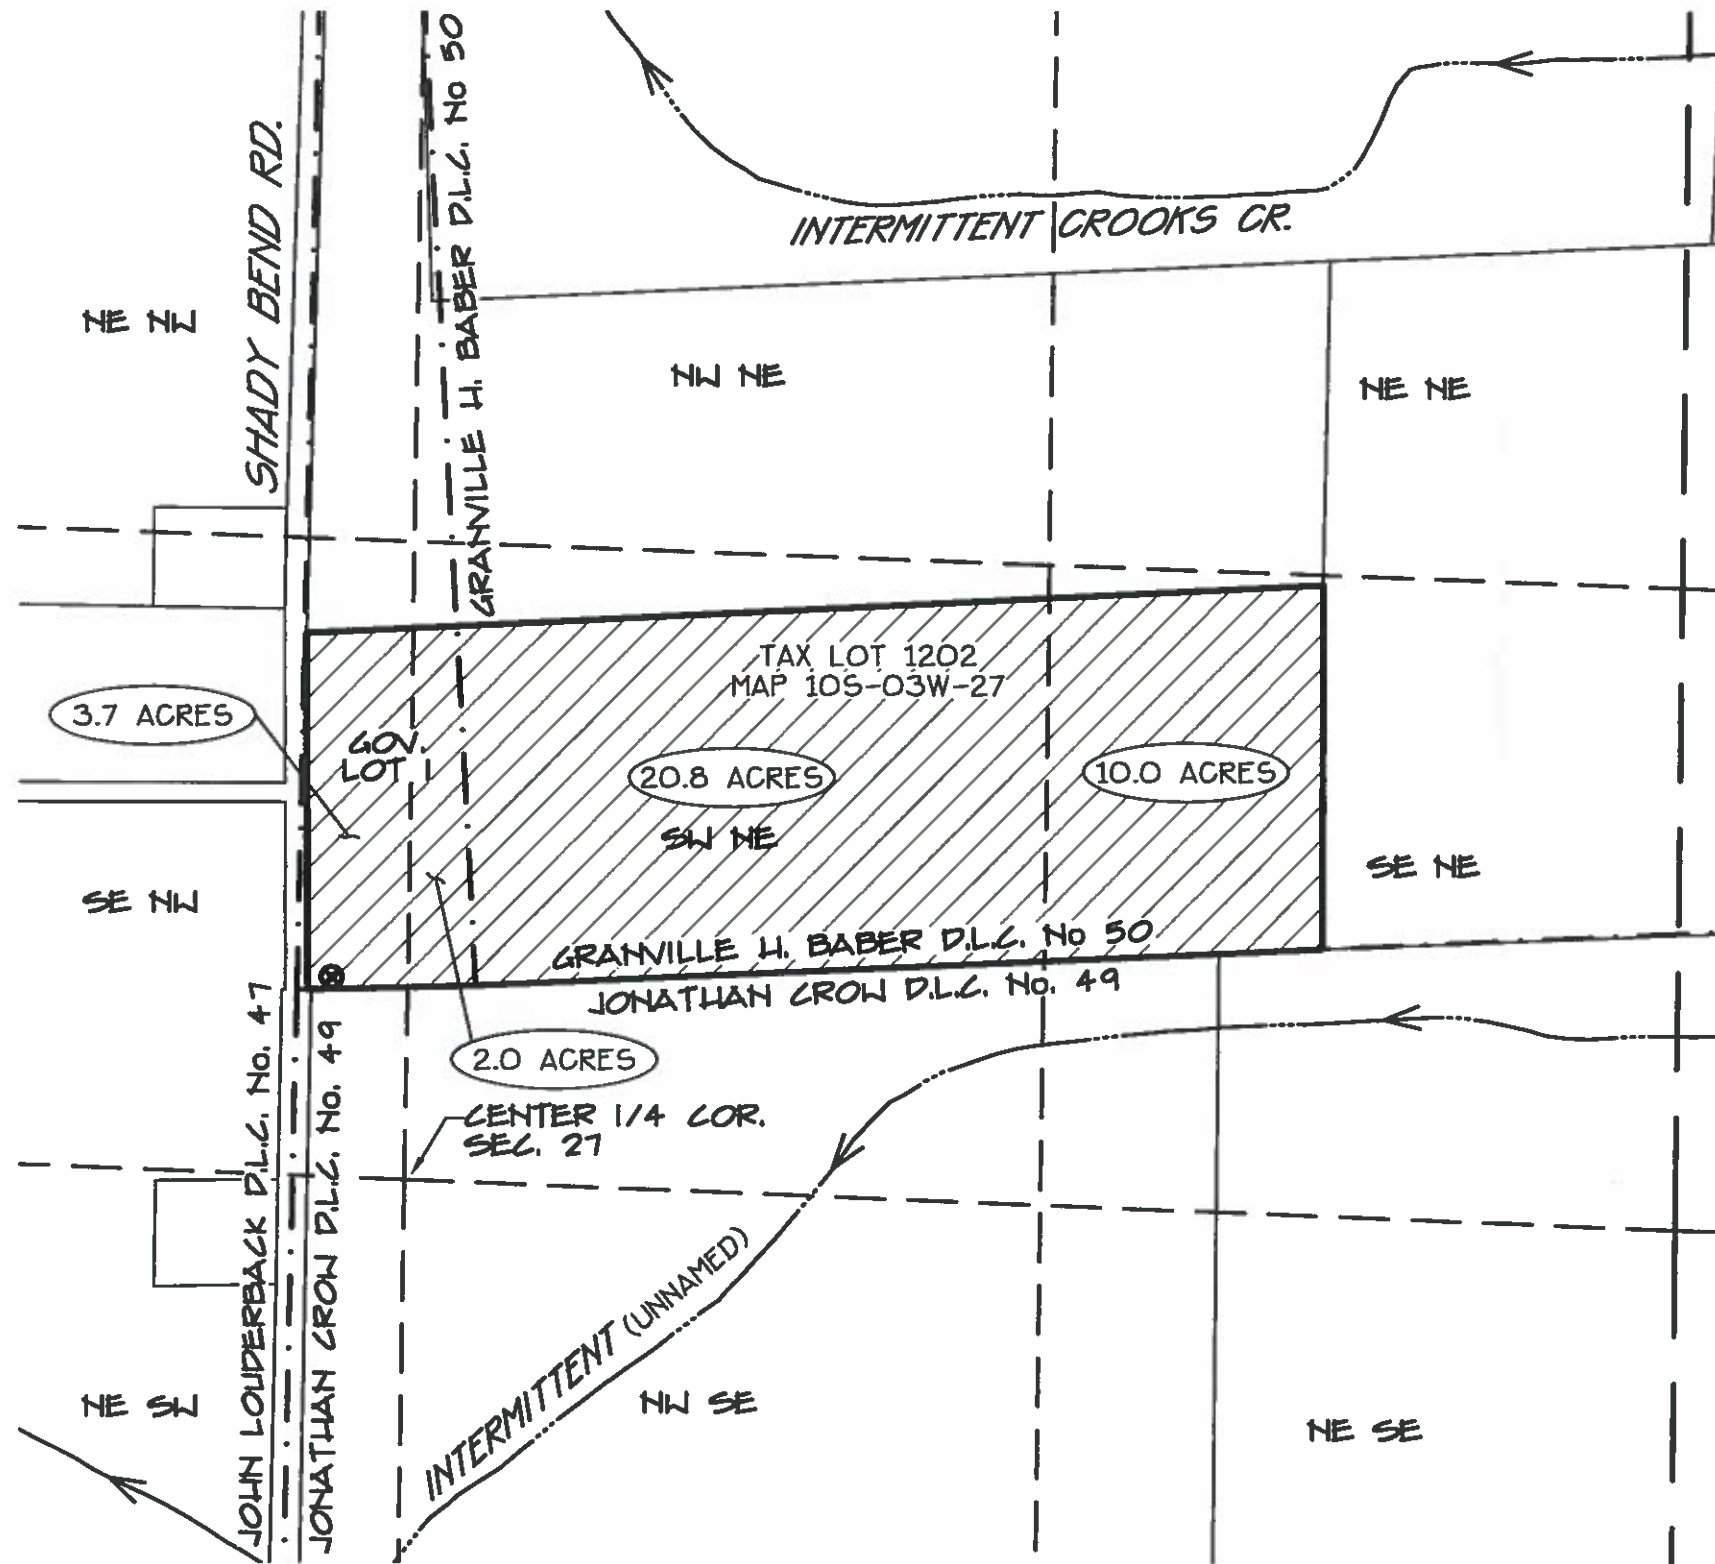

WATER RIGHT APPLICATION MAP

FOR


RONALD + JUDITH GROVE

LOCATED IN

N. 1/2 SEC. 27, T. 10 S., R. 3 W., W.M.
GRANVILLE H. BABER D.L.C. No 50

LINN COUNTY, OREGON

MARCH 27, 2017

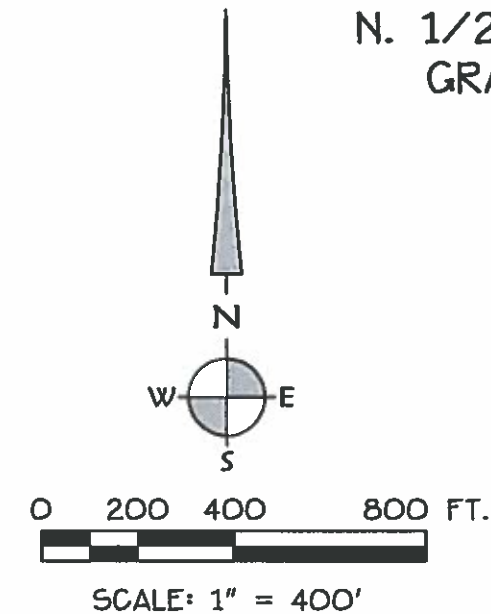

RECEIVED

APR 14 2017

OWRD

LEGEND:

- ⊗ POINT OF DIVERSION (P.O.D.) LINN-61396 (L-118841)
- 10.0 ACRES AMOUNT OF ACREAGE IRRIGATED PER QUARTER-QUARTER SECTION AND DONATION LAND CLAIM
- AREA TO BE IRRIGATED UNDER PROPOSED WATER RIGHT 36.5 ACRES TOTAL

PROPOSED P.O.D.

410' NORTH AND 150' WEST OF THE CENTER 1/4 CORNER OF SECTION 27

NOTE:

THIS MAP IS NOT INTENDED TO PROVIDE LEGAL DIMENSIONS OR LOCATION OF PROPERTY OWNERSHIP. INFORMATION ON THIS MAP IS COMPILED FROM 2016 LINN COUNTY GIS DATA AND AERIAL PHOTOGRAPHY.

Date: 3/27/2017 Time: 13:26
Scale: 1=400(PS)
File: dwg\2017\17-51\17-51-wr.dwg (lan)

K&D

K & D ENGINEERING, Inc.
278 N.W. Hickory Street P.O. Box 725
Albany, Oregon 97321
(541) 928-2583

G-18494

SHEET 1 OF 1