


R-88456

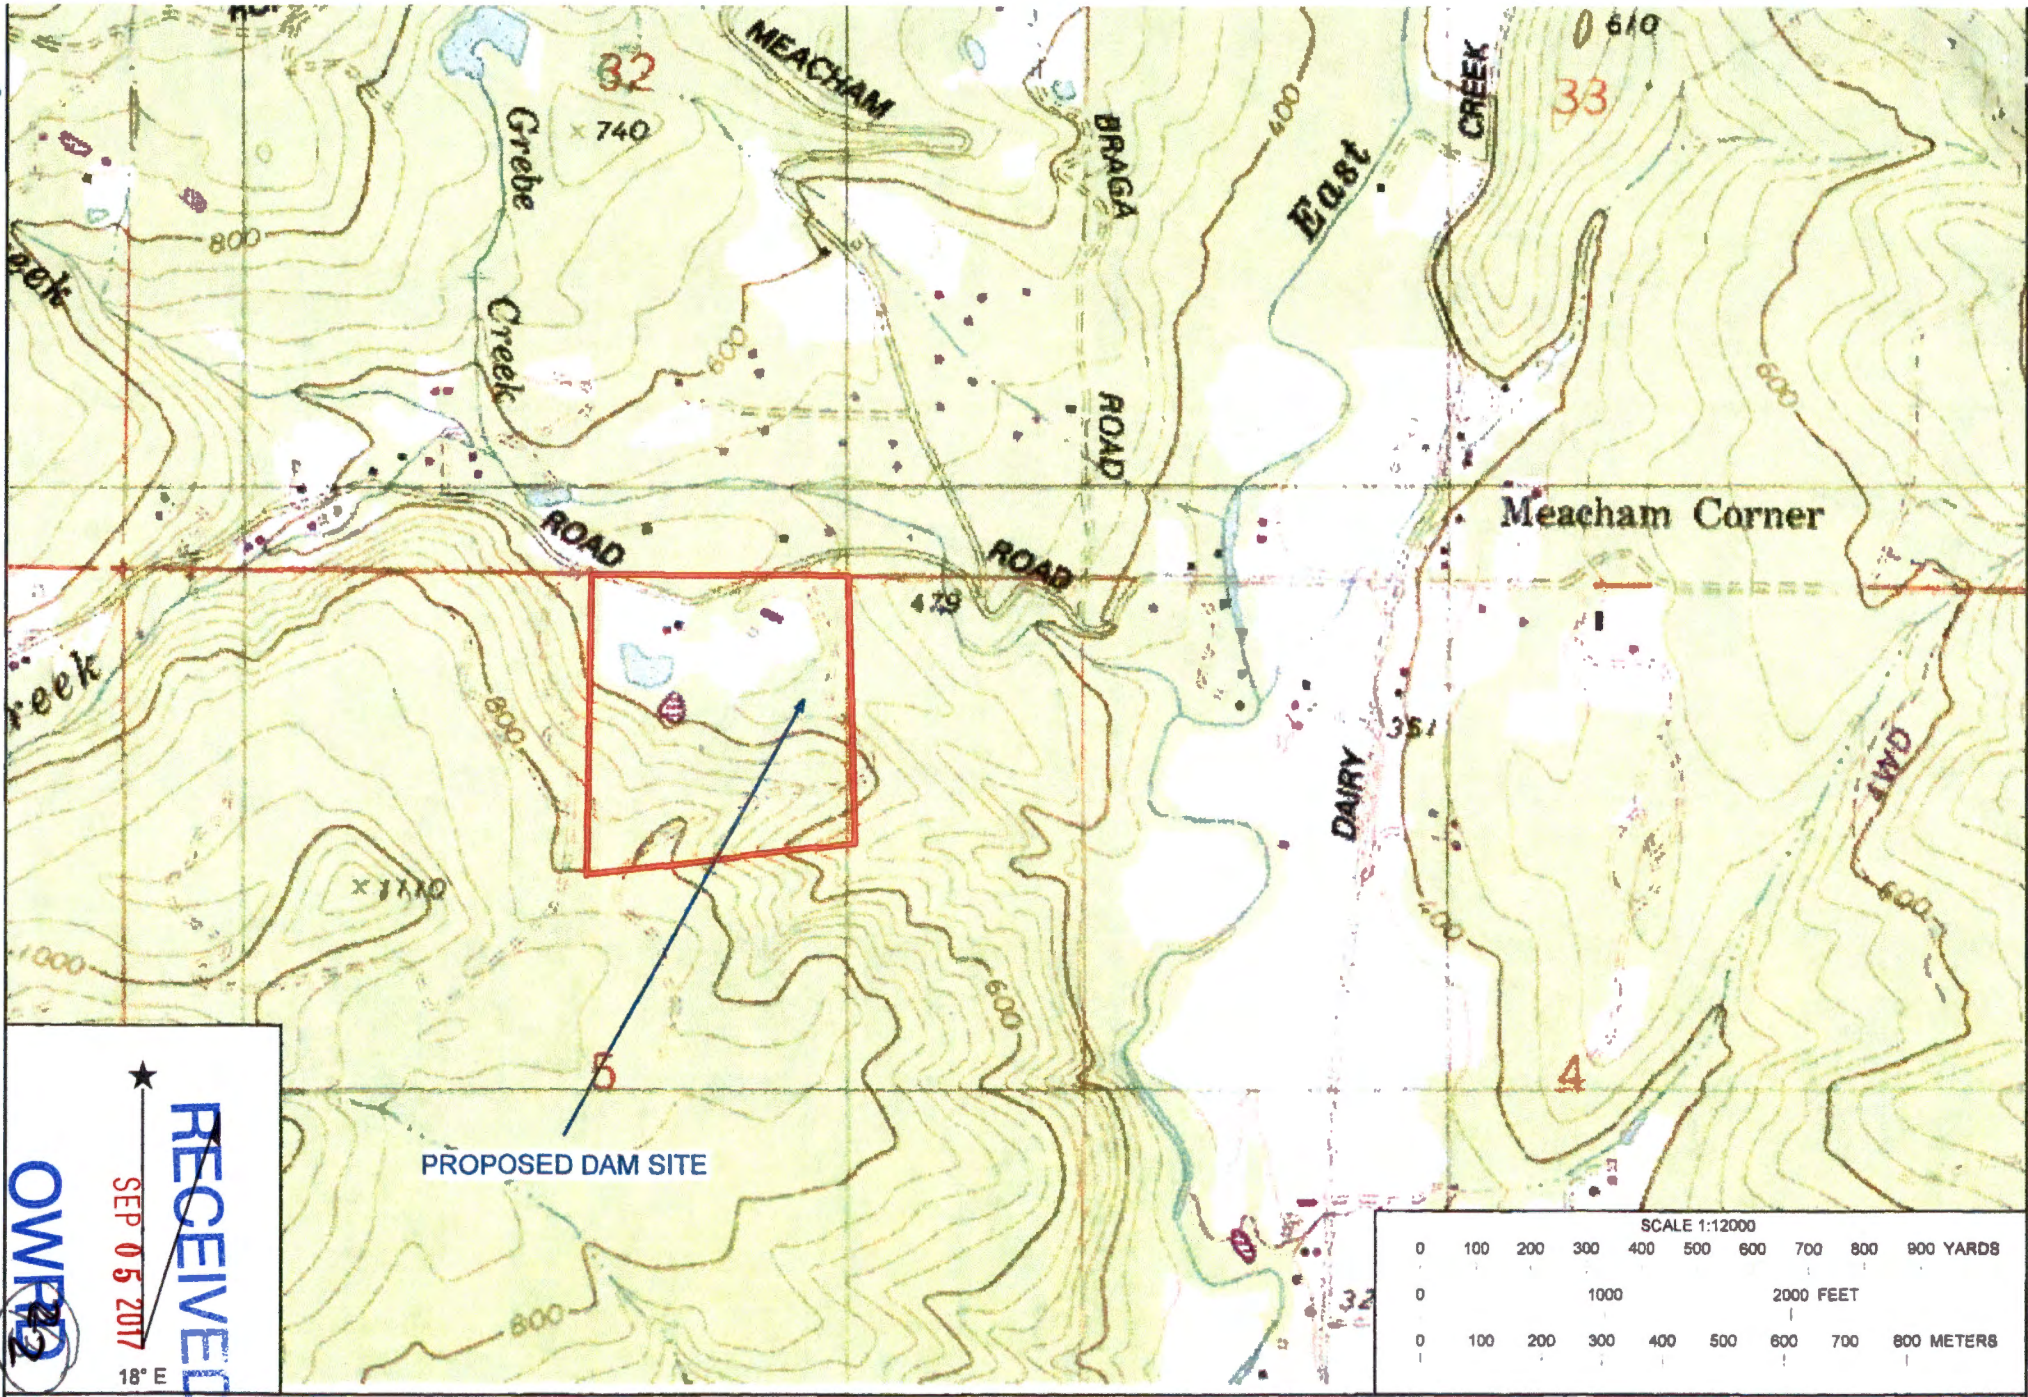

RECEIVED
SEP 05 2017
18° E
OWH 22

Name: MEACHAM CORNER
Date: 3/16/2012
Scale: 1 inch equals 1000 feet

Location: 045° 41' 32.22" N 123° 04' 24.75" W



D-2/2

ATTACH B-21

MAP FOR

Water Right Application

NE 1/4, S5, T2S, R3W, WASHINGTON COUNTY
WILLAMETTE BASIN

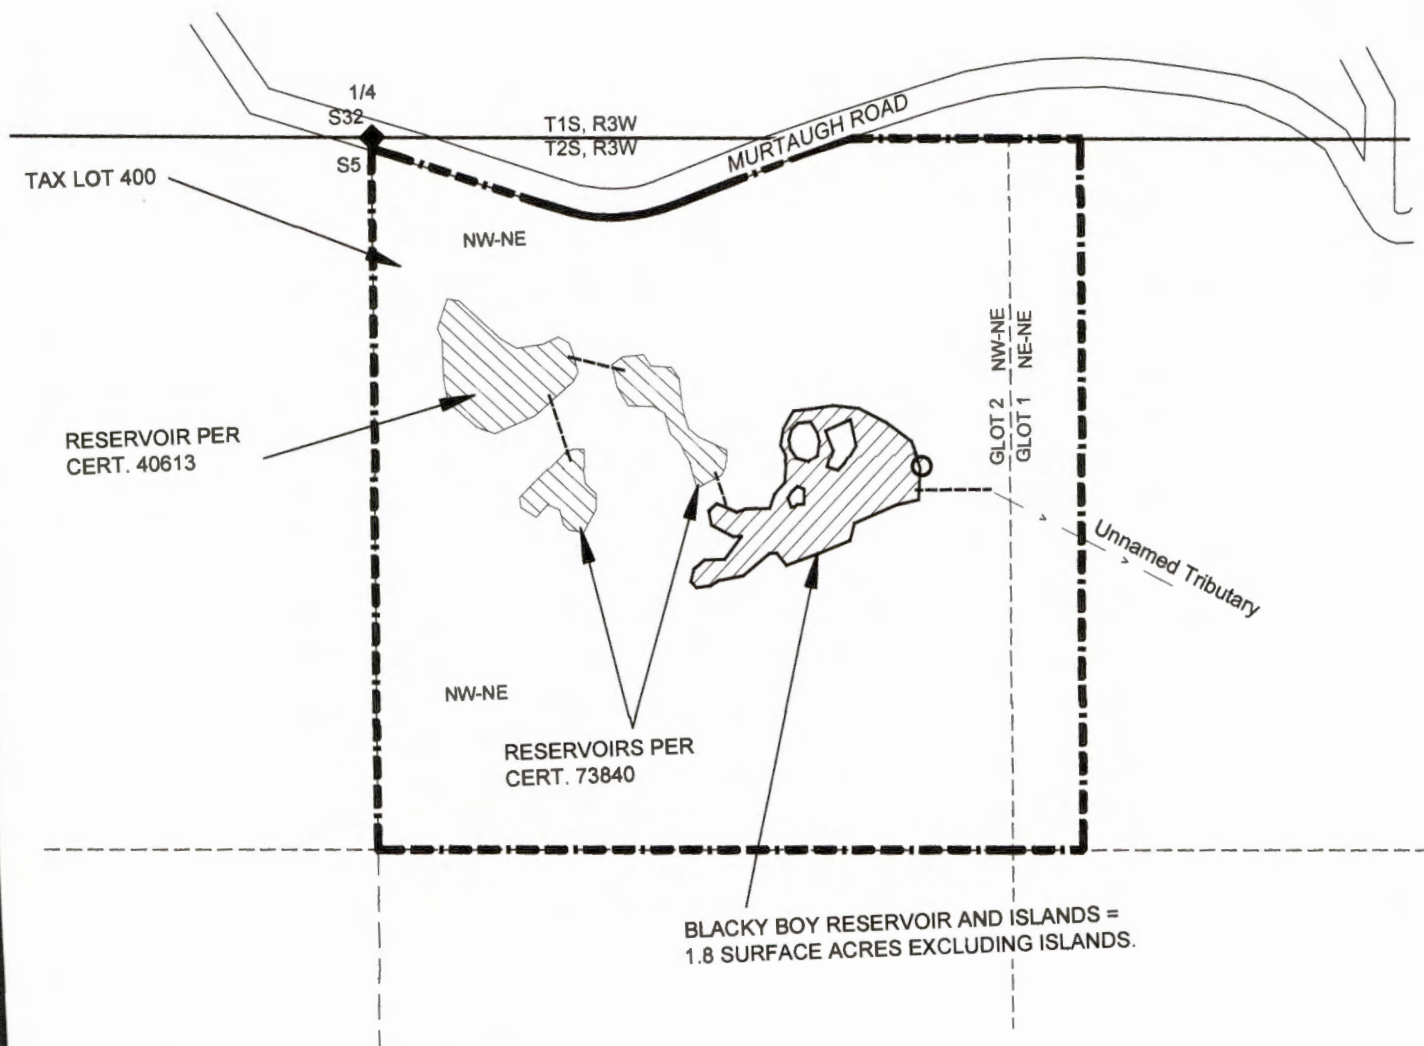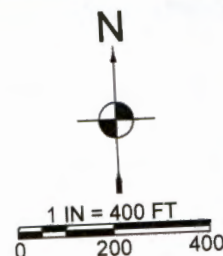

THE POINT OF DIVERSION IS A DAM WHICH IS:
730 FEET SOUTH AND 1120 EAST FROM THE
NORTH 1/4 OF SECTION 5.

NOTES:

- THIS MAP IS NOT INTENDED TO PROVIDE LEGAL DIMENSIONS OR LOCATIONS OF PROPERTY OWNERSHIP LINES.
- PROPERTY LINES AND QUARTER-QUARTER LINES ARE BASED ON THE TAX ASSESSOR MAP FOR SECTION 5, T2S, R3W.
- THE RESERVOIR OUTLINES ARE BASED ON AERIAL PHOTO INTERPRETATION.
- NO DONATION LAND CLAIMS EXIST ON OR NEAR THE TAX LOT.

LEGEND

- NORTH 1/4 CORNER SECTION 5
- POINT OF DIVERSION
- STREAM OR SURFACE DRAINAGE
- TAX LOT LINE
- SECTION LINE
- QUARTER-QUARTER LINE
- OTHER RESERVOIR
- SUBJECT RESERVOIR
- GOVERNMENT LOT AND NUMBER
- OUTLET PIPE



RECEIVED

SEP 05 2017

OWRD

MAP BY:
**ASPEN RURAL LAND
CONSULTING**
ERIC URSTADT, PE, PLS
971-250-1520
Sep 2017
Murtaugh1C

R-08456