


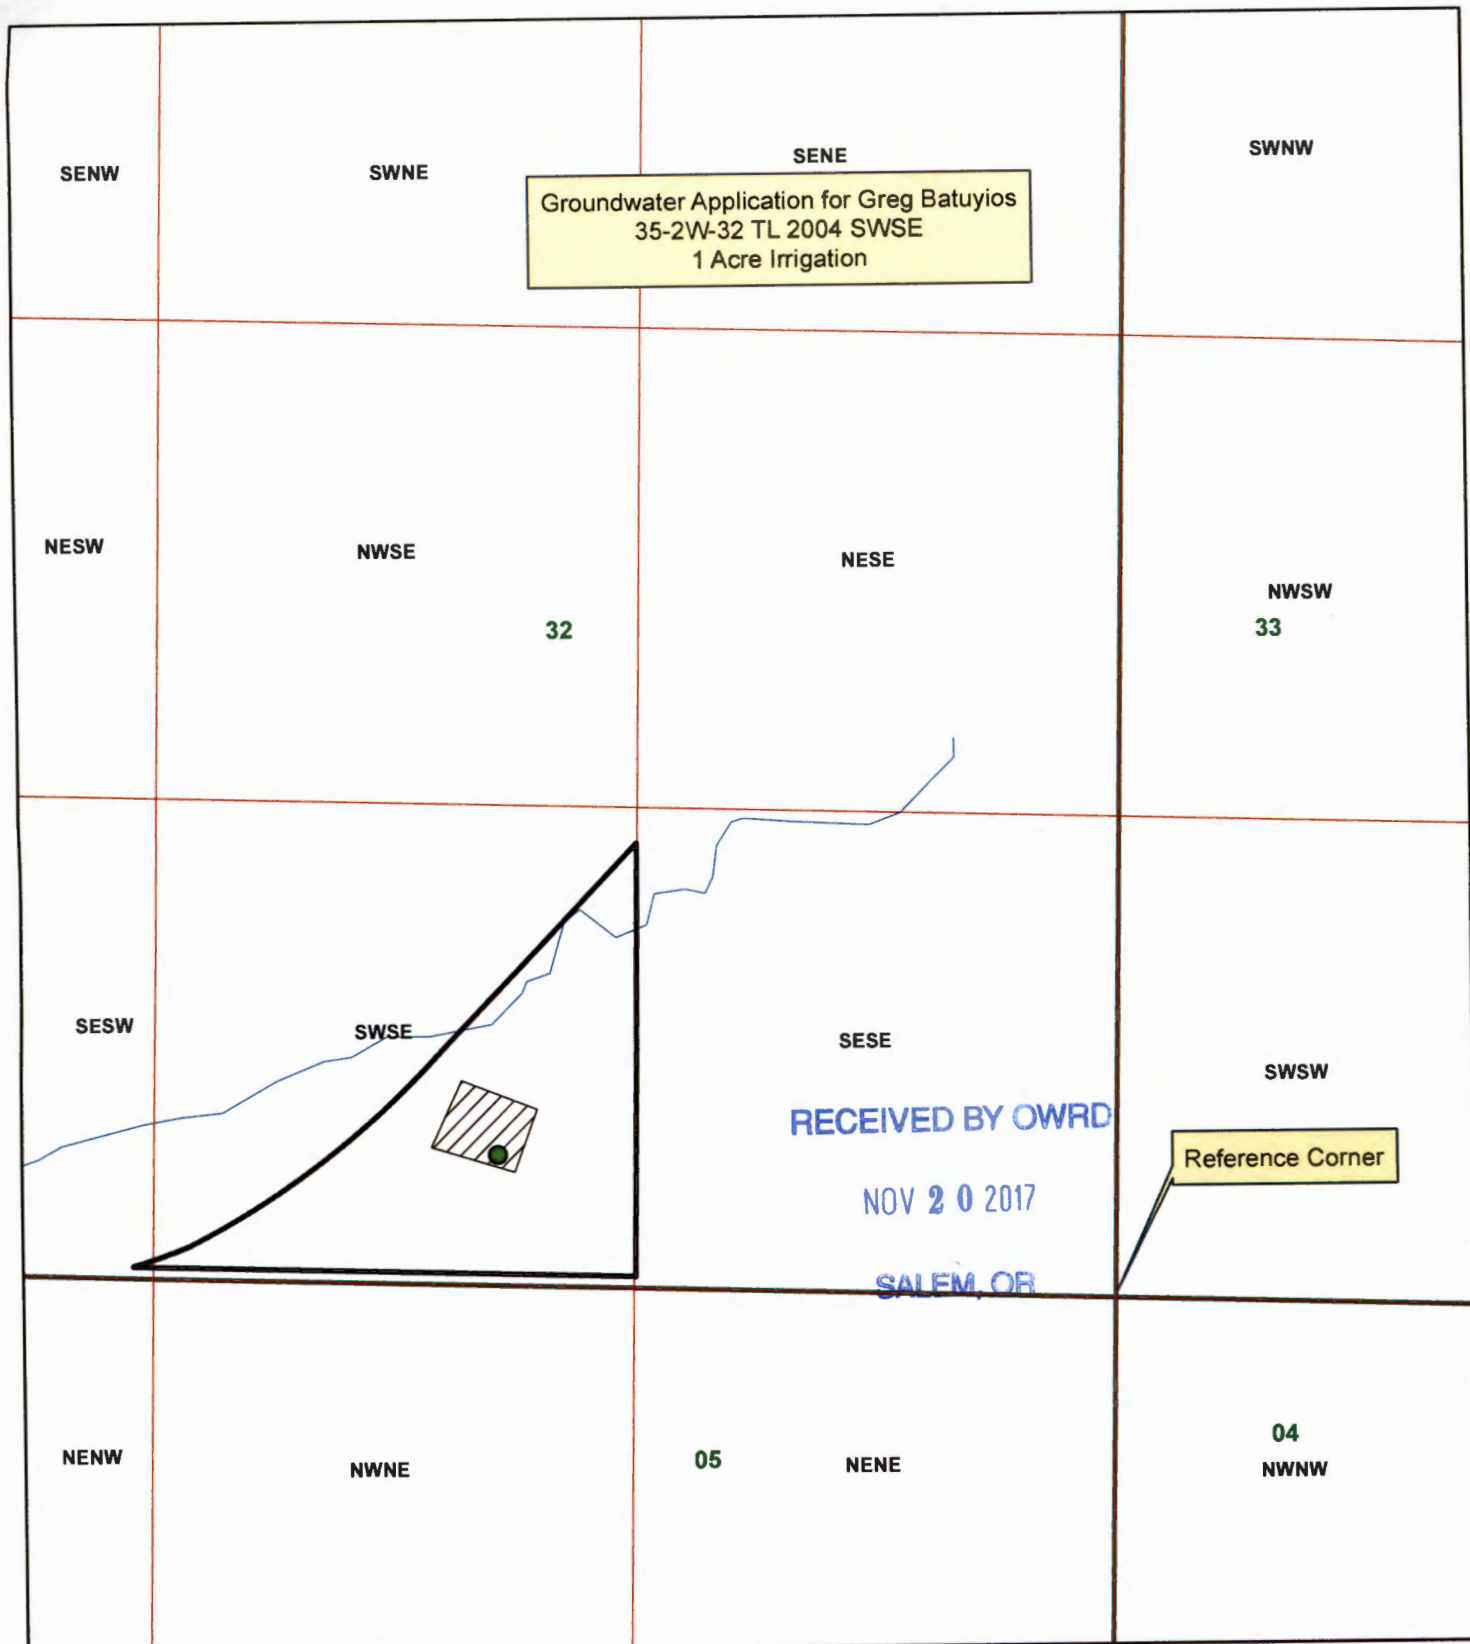

Legend

- TL 2004
- L-15989
- POU Irrigation

L-15989:
1734 ft West and 374 ft
North from SE Corner of Section 32

N
1 inch = 500 feet



JACKSON COUNTY
WATERMASTER

This map is based on a digital database compiled by Jackson County from a variety of sources. Jackson County cannot accept responsibility for errors, omissions, or positional accuracy. There are no warranties, expressed or implied.

Date: 11/2/2017 35-2W-32 TL 2004 SWSE Greg Batuyios.mxd hayness

G-18583


RECEIVED

JUN 20 2018

OWRD

SWNW

Groundwater Application for Greg Batuyios
35-2W-32 TL 2004 SWSE
13 Acre Irrigation

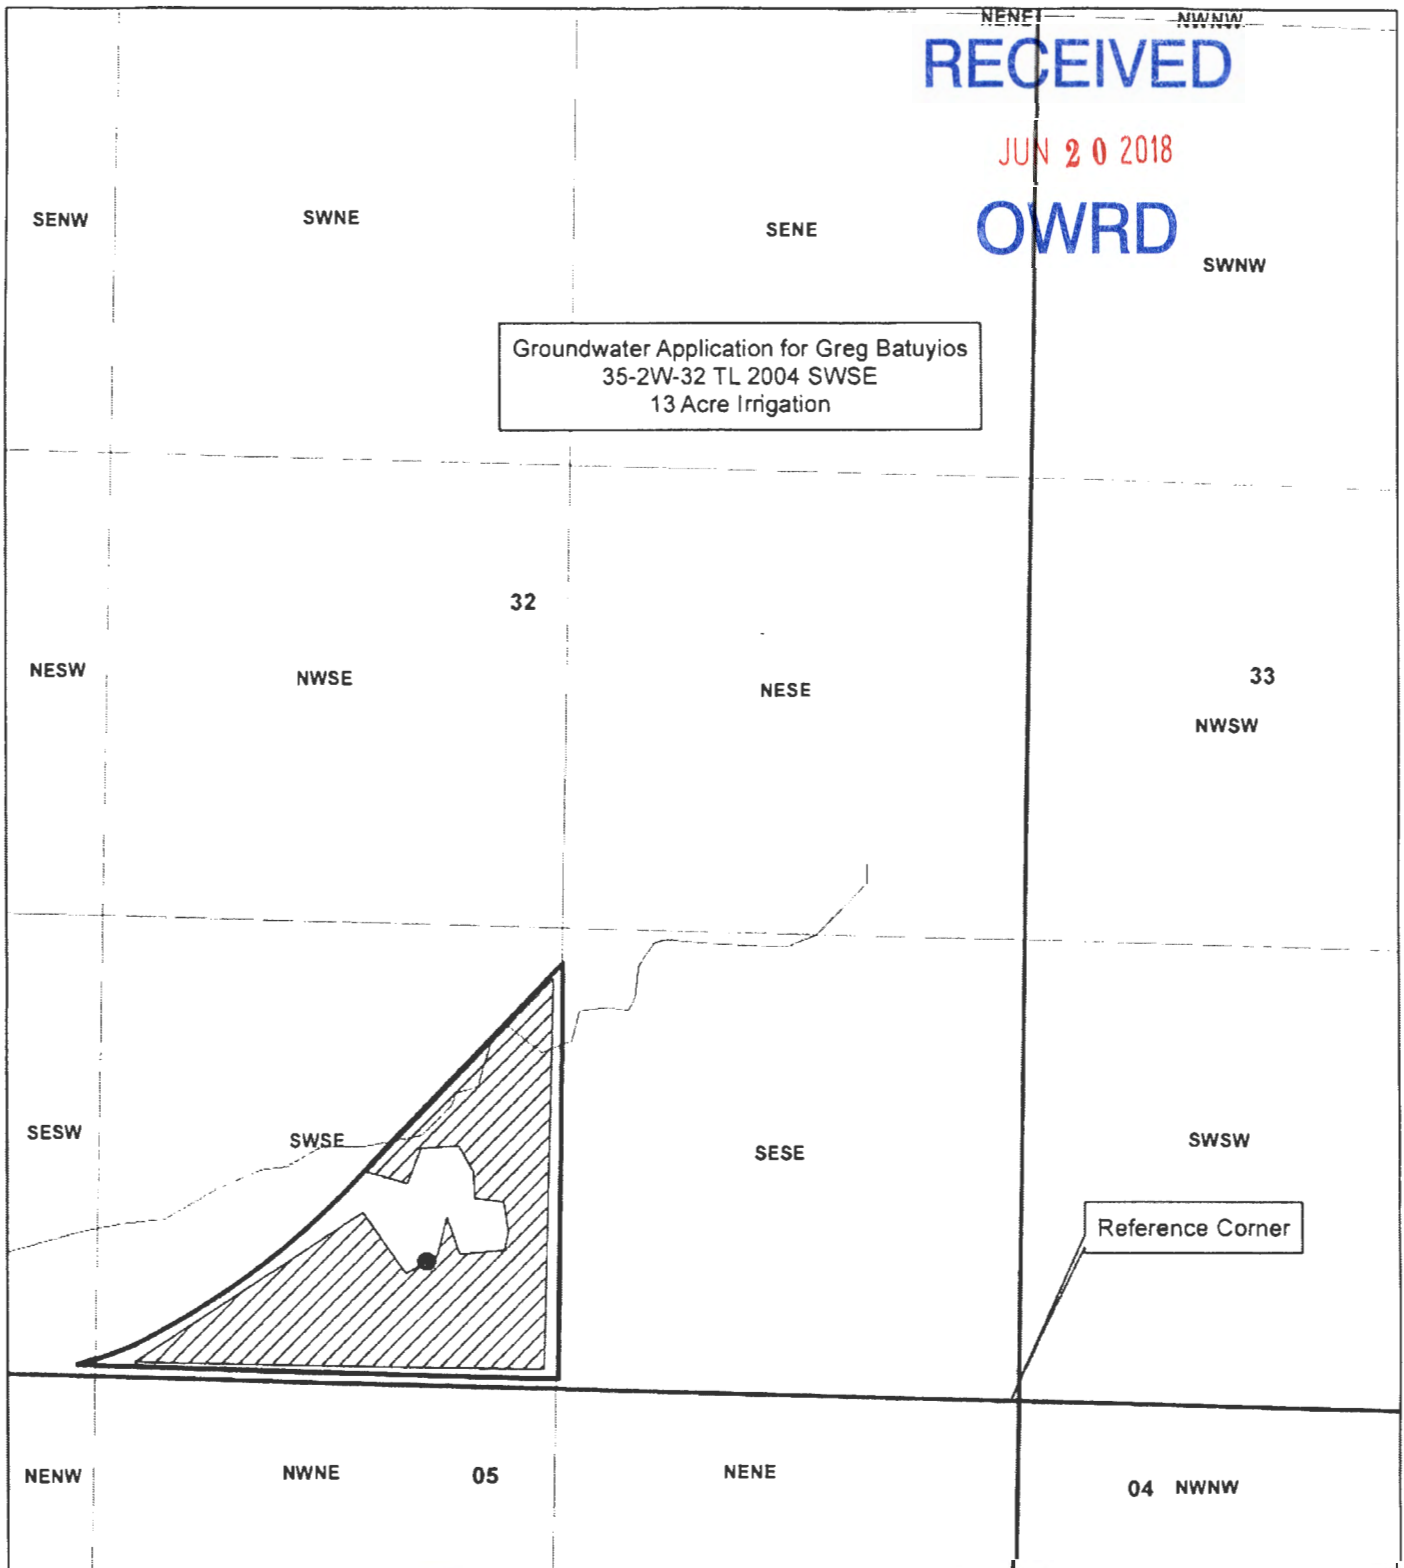

Legend

- TL 2004
- L-15989
- POU

L-15989:
1734 ft West and 374 ft
North from SE Corner of Section 32



1 inch = 500 feet



JACKSON COUNTY
WATERMASTER

This map is based on a digital database compiled by Jackson County from a variety of sources. Jackson County cannot accept responsibility for errors, omissions or positional accuracy. There are no warranties expressed or implied.

SUPERSEDING


Date 06/11/18 35-2W-32 TL 2004 SWSE Greg Batuyios map page 1

RECEIVED

JUN 20 2018

OWRD

Groundwater Application for Greg Batuyios
35-2W-32 TL 2004 SWSE
13 Acre Irrigation

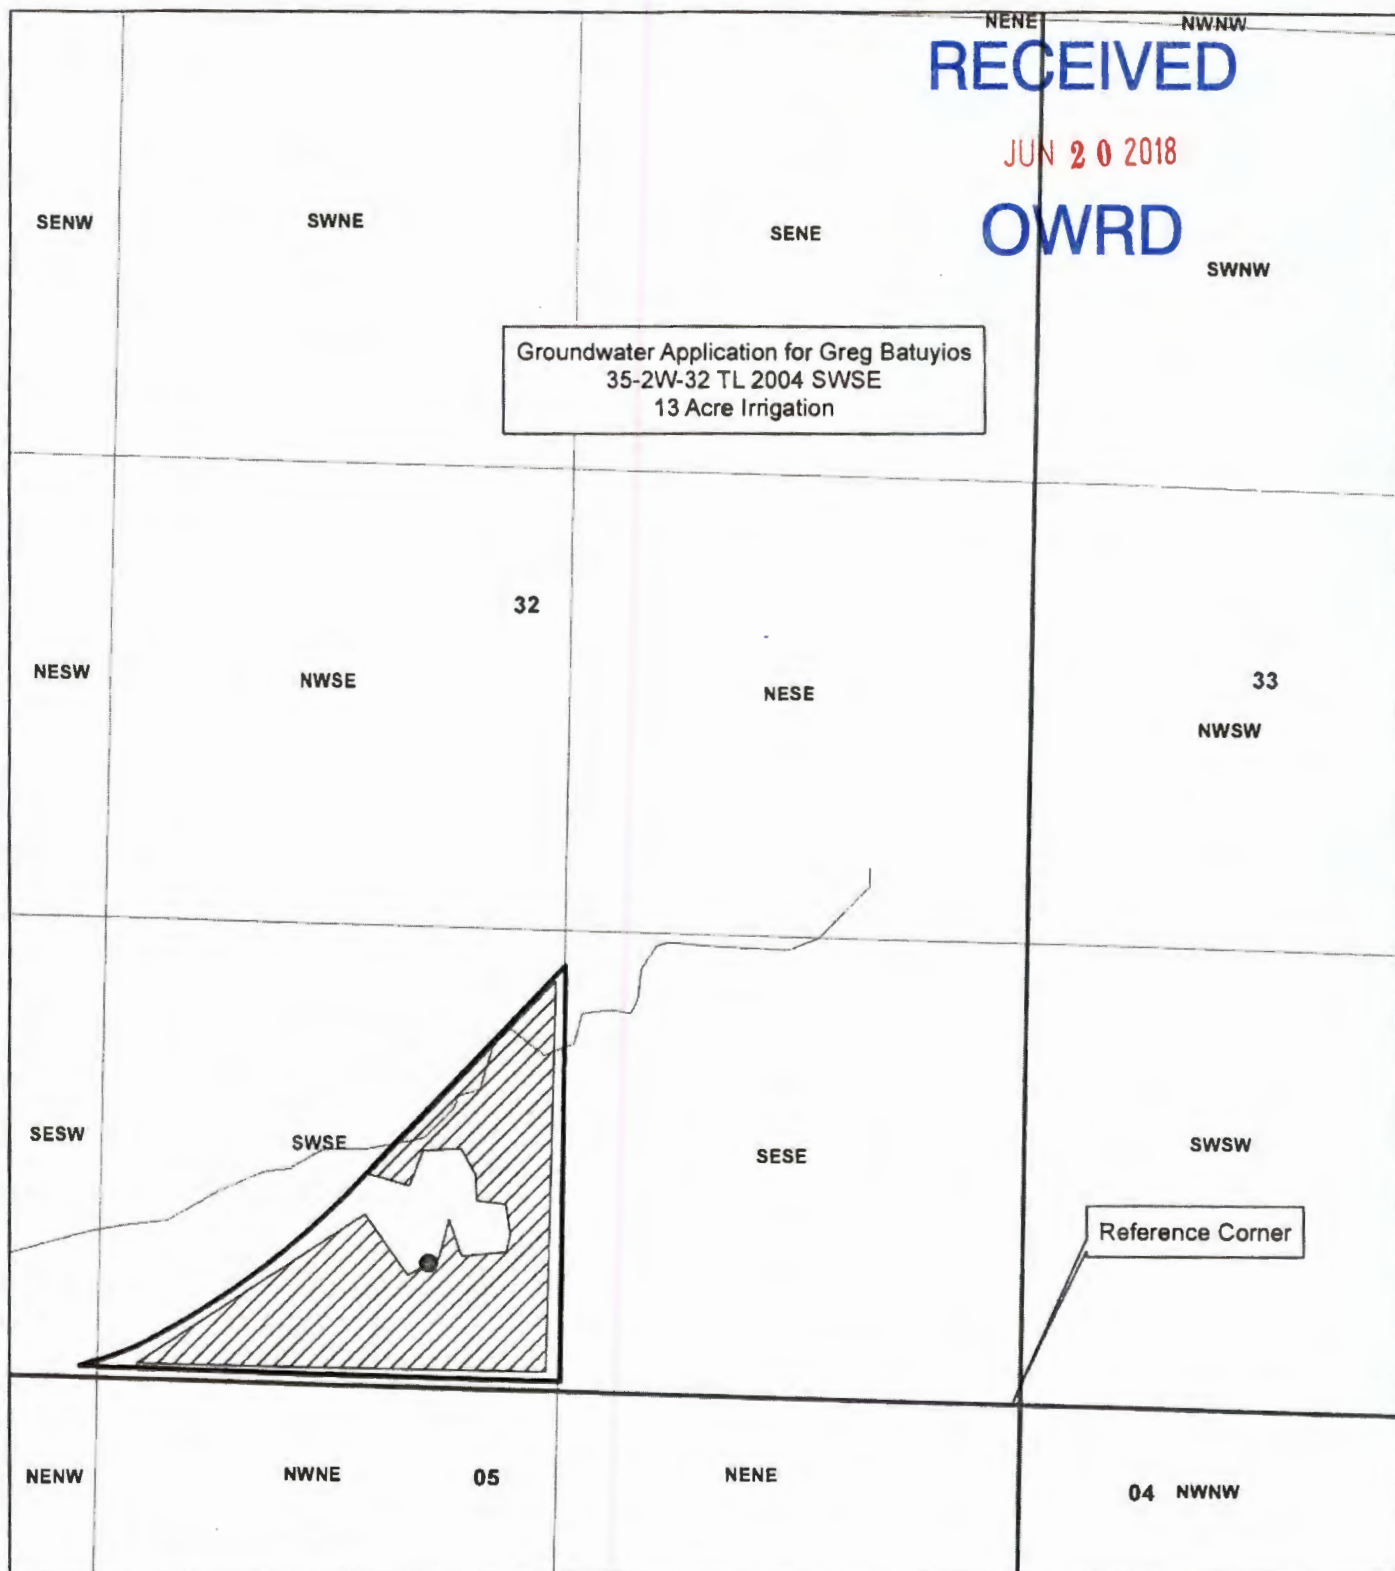

Legend

TL 2004

L-15989

POU

L-15989:
1734 ft West and 374 ft
North from SE Corner of Section 32



1 inch = 500 feet

SUPERSEDING



JACKSON COUNTY
WATERMASTER

This map is based on a digital database compiled by Jackson County from a variety of sources. Jackson County cannot accept responsibility for errors, omissions, or positional accuracy. There are no warranties expressed or implied.

Date: 06/11/2018 File: 35-2W-32 TL 2004 SWSE Greg Batuyios.mxd MapScale: 1:500