


42982, permit No. 3213, application No. 42983, permit No. 3214, application No. 42984, permit No. 3215 with blueprints

Levern & Lora Elder
Route 1, Box 131-C
Shedd, Oregon 97377

Dear Sir and Madam:

July 5, 1967

42982
42983
42984

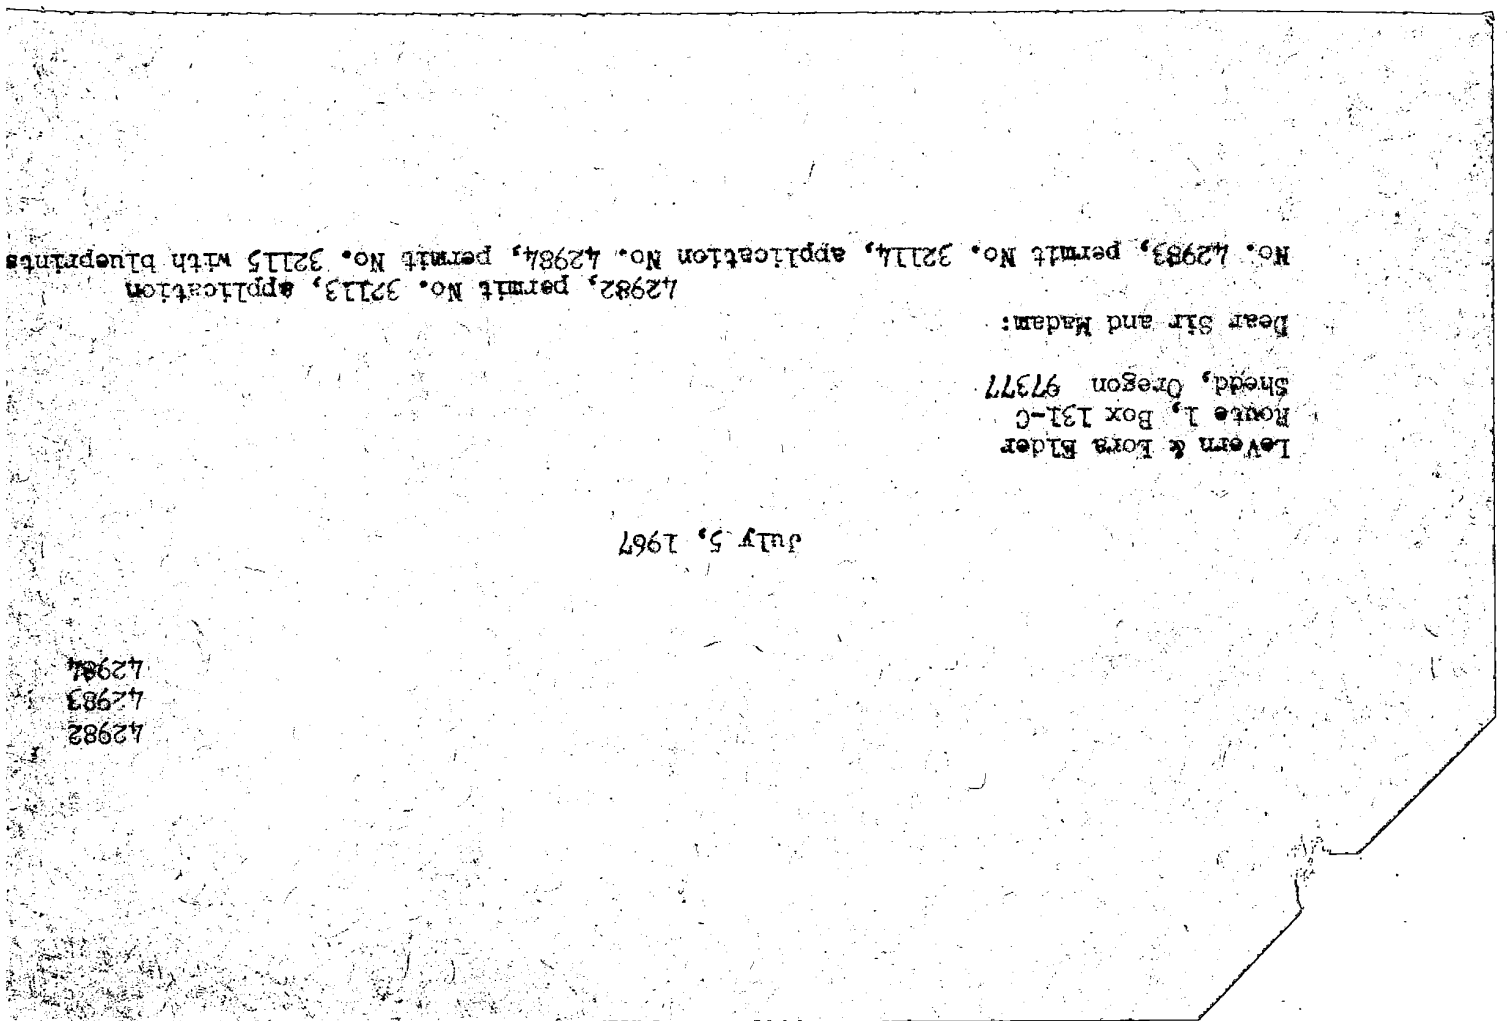

UNNAMED
STREAM
CALPOO
RIVER

D.V. PTS. LOC: #1-SE 1/4 SW 1/4 SEC. 21, #5-SE 1/4 SW 1/4 SEC. 20, ALL W/IN BATEMAN DLC 53; #7 - Lot 4 (SE 1/4 SEC. 20) T. 13S - R. 3W - U.M. LINN. #1 - 1660'S, #2 - 2960'E, #3 - 2080'S, #5 - 2230'S, #7 - 1980'S, #200' W, ALL FROM S.W. COR. THOMPSON DLC 45

T 13 S R 3 W SEC 20 Lot 3 (NE 1/4 SEC. 20) -

NE 1/4 SEC. 20 both w/in Bateman DLC 53 SE 1/4 SEC. 20

Lot 4 (SE 1/4 SEC. 20) -

SEC 21 NW 1/4 SW 1/4

SW 1/4 SW 1/4

SE 1/4 SW 1/4

All w/in Bateman DLC 53

SEC 28 NE 1/4 NW 1/4 w/in BATEMAN DLC 53

NW 1/4 NW 1/4

3.8

3.2

10.6

9.0

20.4 -

30.0 -

5.0

11.0 -

3.0

9.2 -

15.2 -

24.0 -

34.6

109.8

144.8