


R-886179

Application map For Arthur and Susan Kilander

T. 14S R. 28E W.M. Section 36

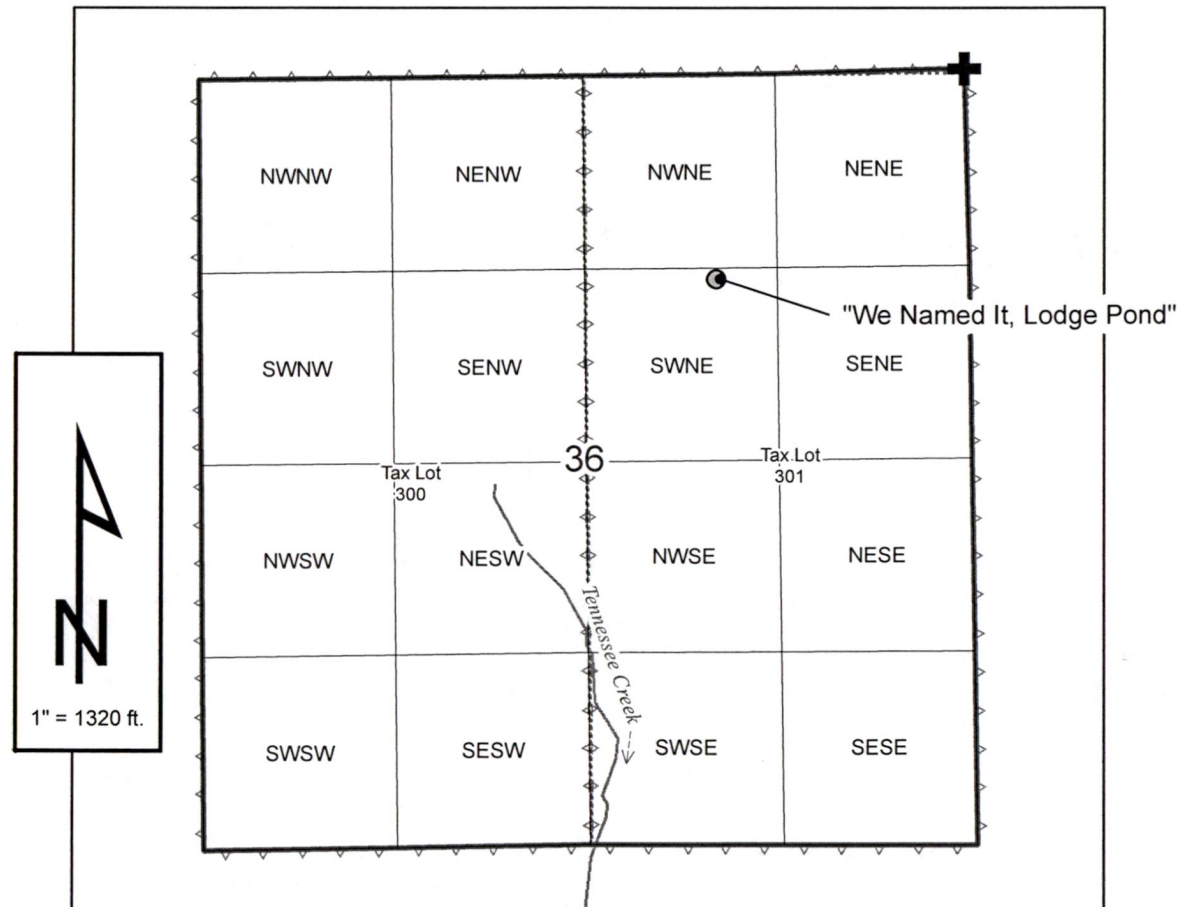


"We Named It, Lodge Pond": Located approx 1450 ft. S and 1750 ft. E of the NE corner of Section 36, T. 14S R. 28E W.M. being within the SW1/4 of the NE1/4 of Section 36, T. 14S R. 28E W.M.

RECEIVED

MAR 23 2018

OWRD

12-888657

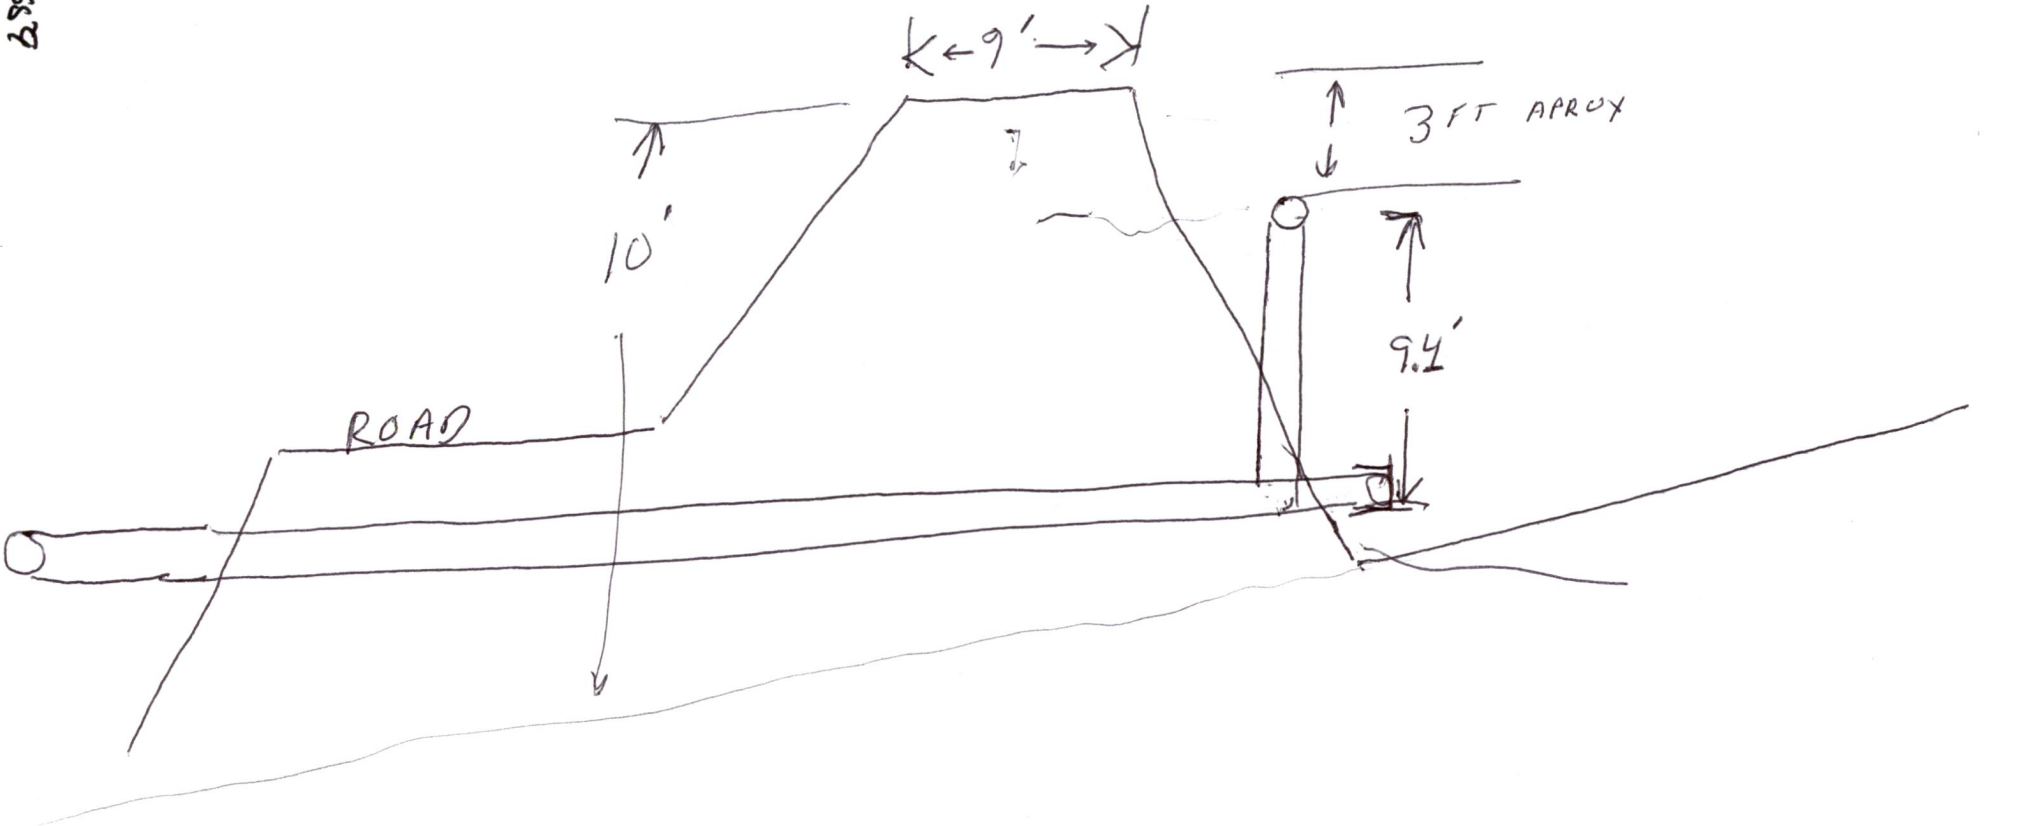

RECEIVED

MAR 23 2018

OWRD



I OWN COMPLETE SECTION 36, IT HAS 2 PARCELS
300 + 301. IT IS COMPLETELY SURROUNDED BY
NATIONAL FOREST NORTH

NW CORNER

DEAD END

DEAD END

NE CORNER

R
FOREST RD
2150

DEAD END

DEAD END

LOCKED
GATE

LOCKED
GATE

DEAD
END

FOREST RD
2150

RECEIVED

MAR 23 2018

QWRD

R-88659

PARCEL 300

SOUTH

PARCEL 301

SE

SW
CORNER

EACH 1/4 CS EQUALS 360 FT APPROX.

CORNER

