
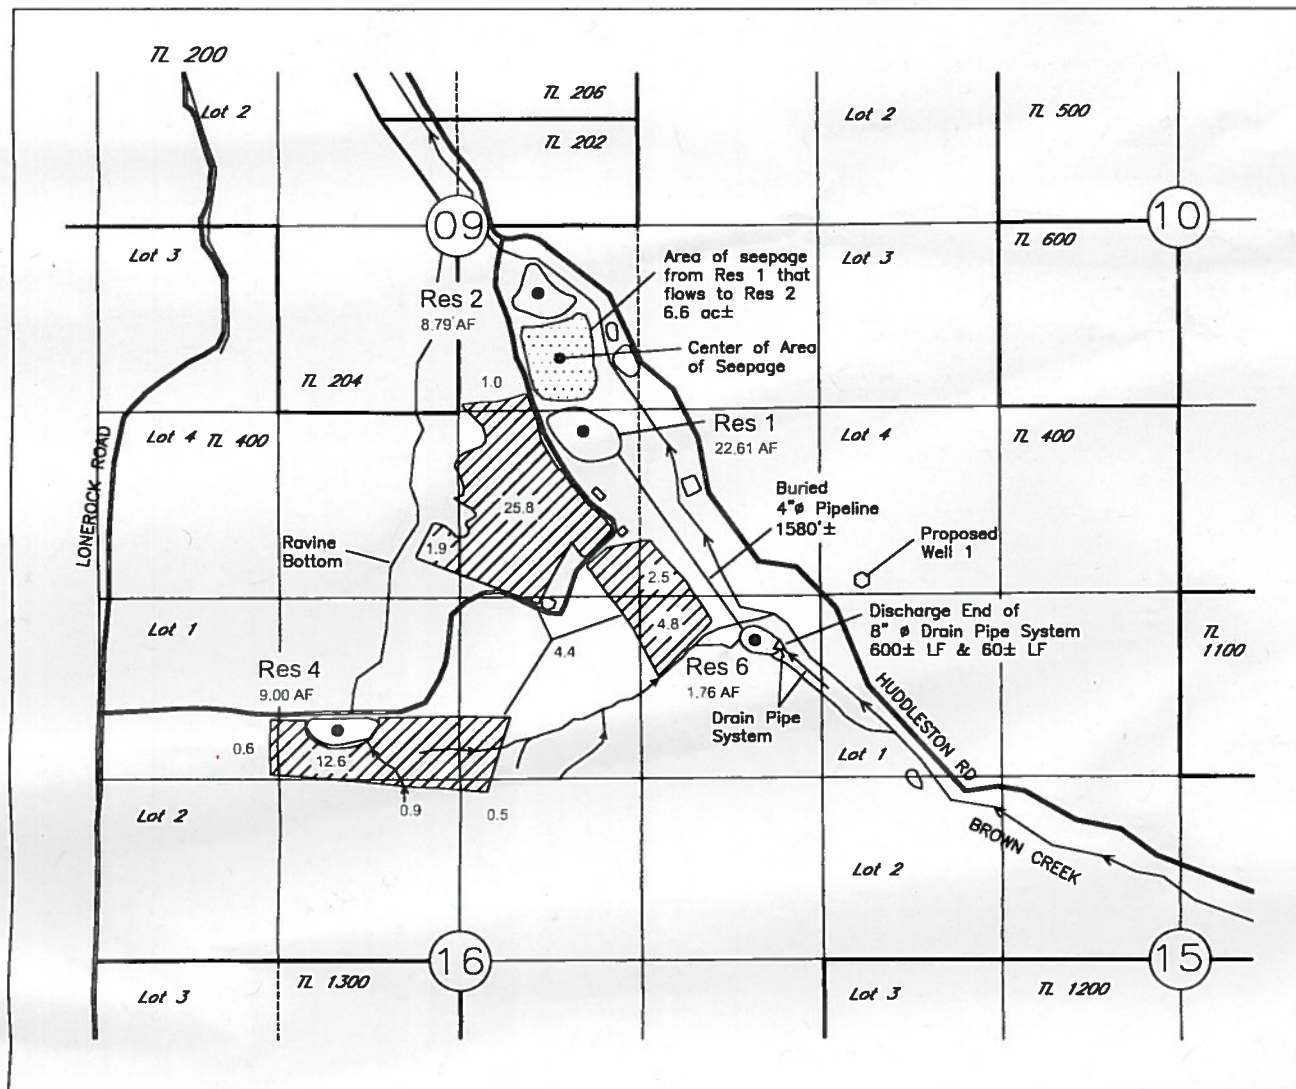


PERMIT APPLICATION MAP (UPDATE 3-29-19) FOR USE OF GROUNDWATER
IN THE NAME OF RICK & JODY HALE
T6S, R24E, W.M., WHEELER COUNTY

LEGEND, LOCATION OF RESERVOIRS,
AND SOURCE OF GROUNDWATER

- Res 1, 1190' N & 1700' W FROM THE SE CORNER OF SEC 09
- Res 2, 2170' N & 2000' W FROM THE SE CORNER OF SEC 09
- Res 4, 950' S & 1750' E FROM THE NW CORNER OF SEC 16
- Res 6, 320' S & 470' W FROM THE NE CORNER OF SEC 16
- △ Discharge End of Drain Pipes flowing into Res 6, 360' S & 300' W FROM THE NE CORNER OF SECTION 16
- Well 1, 100' N & 300' E FROM THE SW CORNER OF SEC 10
- Center of Area of Seepage, 1710' N & 1860' W FROM THE SE CORNER OF SEC 9

 Area to be Irrigated (55 acres)

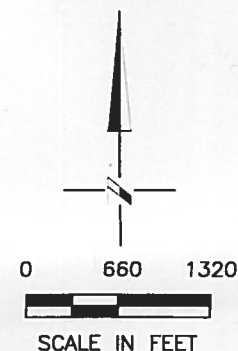

NOTE:
THE PURPOSE OF THIS MAP IS TO IDENTIFY THE APPROXIMATE LOCATION OF THE WATER RIGHT. IT IS NOT INTENDED TO PROVIDE INFORMATION RELATIVE TO THE LOCATION OF PROPERTY OWNERSHIP BOUNDARY LINES. PIPELINE SIZES AND LOCATIONS WERE PROVIDED BY FARM PERSONNEL AND HAVE NOT BEEN VERIFIED.

RECEIVED

MAR 29 2019

OWRD

DGV Consulting, PLLC
dalevconsulting@gmail.com
509 627 8717

March 29, 2019

R-88574