


Figure 1: Map of Division 33 Areas

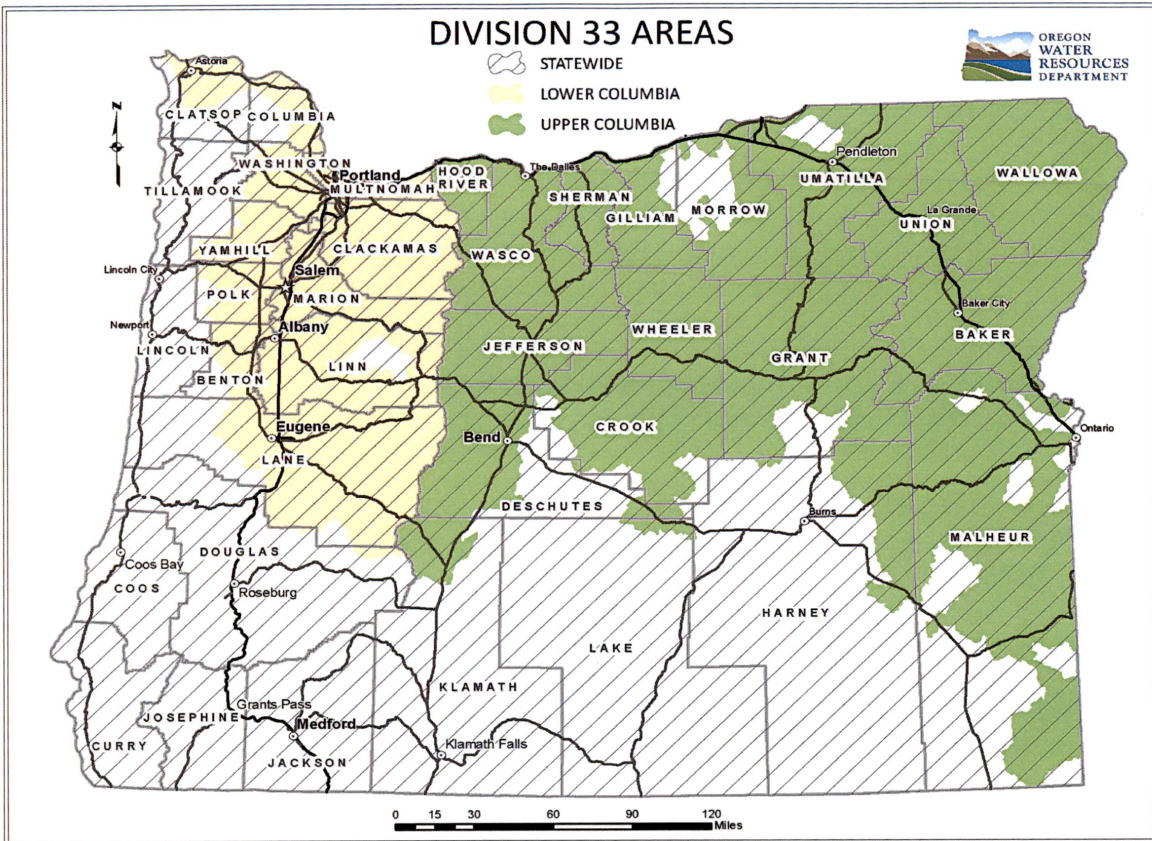


RECEIVED
NOV 07 2018
OWRD

RECEIVED
NOV 08 2018
OWRD

For more detailed information, click on the following link and enter the TRSQQ or the Lat/Long of a POA and click on “Submit” to retrieve a report that will show which section, if any, of the Division 33 rules apply: https://apps.wrd.state.or.us/apps/misc/lkp_trsqq_features/

—527087—

TOWNSHIP 17 SOUTH, RANGE 2 WEST,.WM.

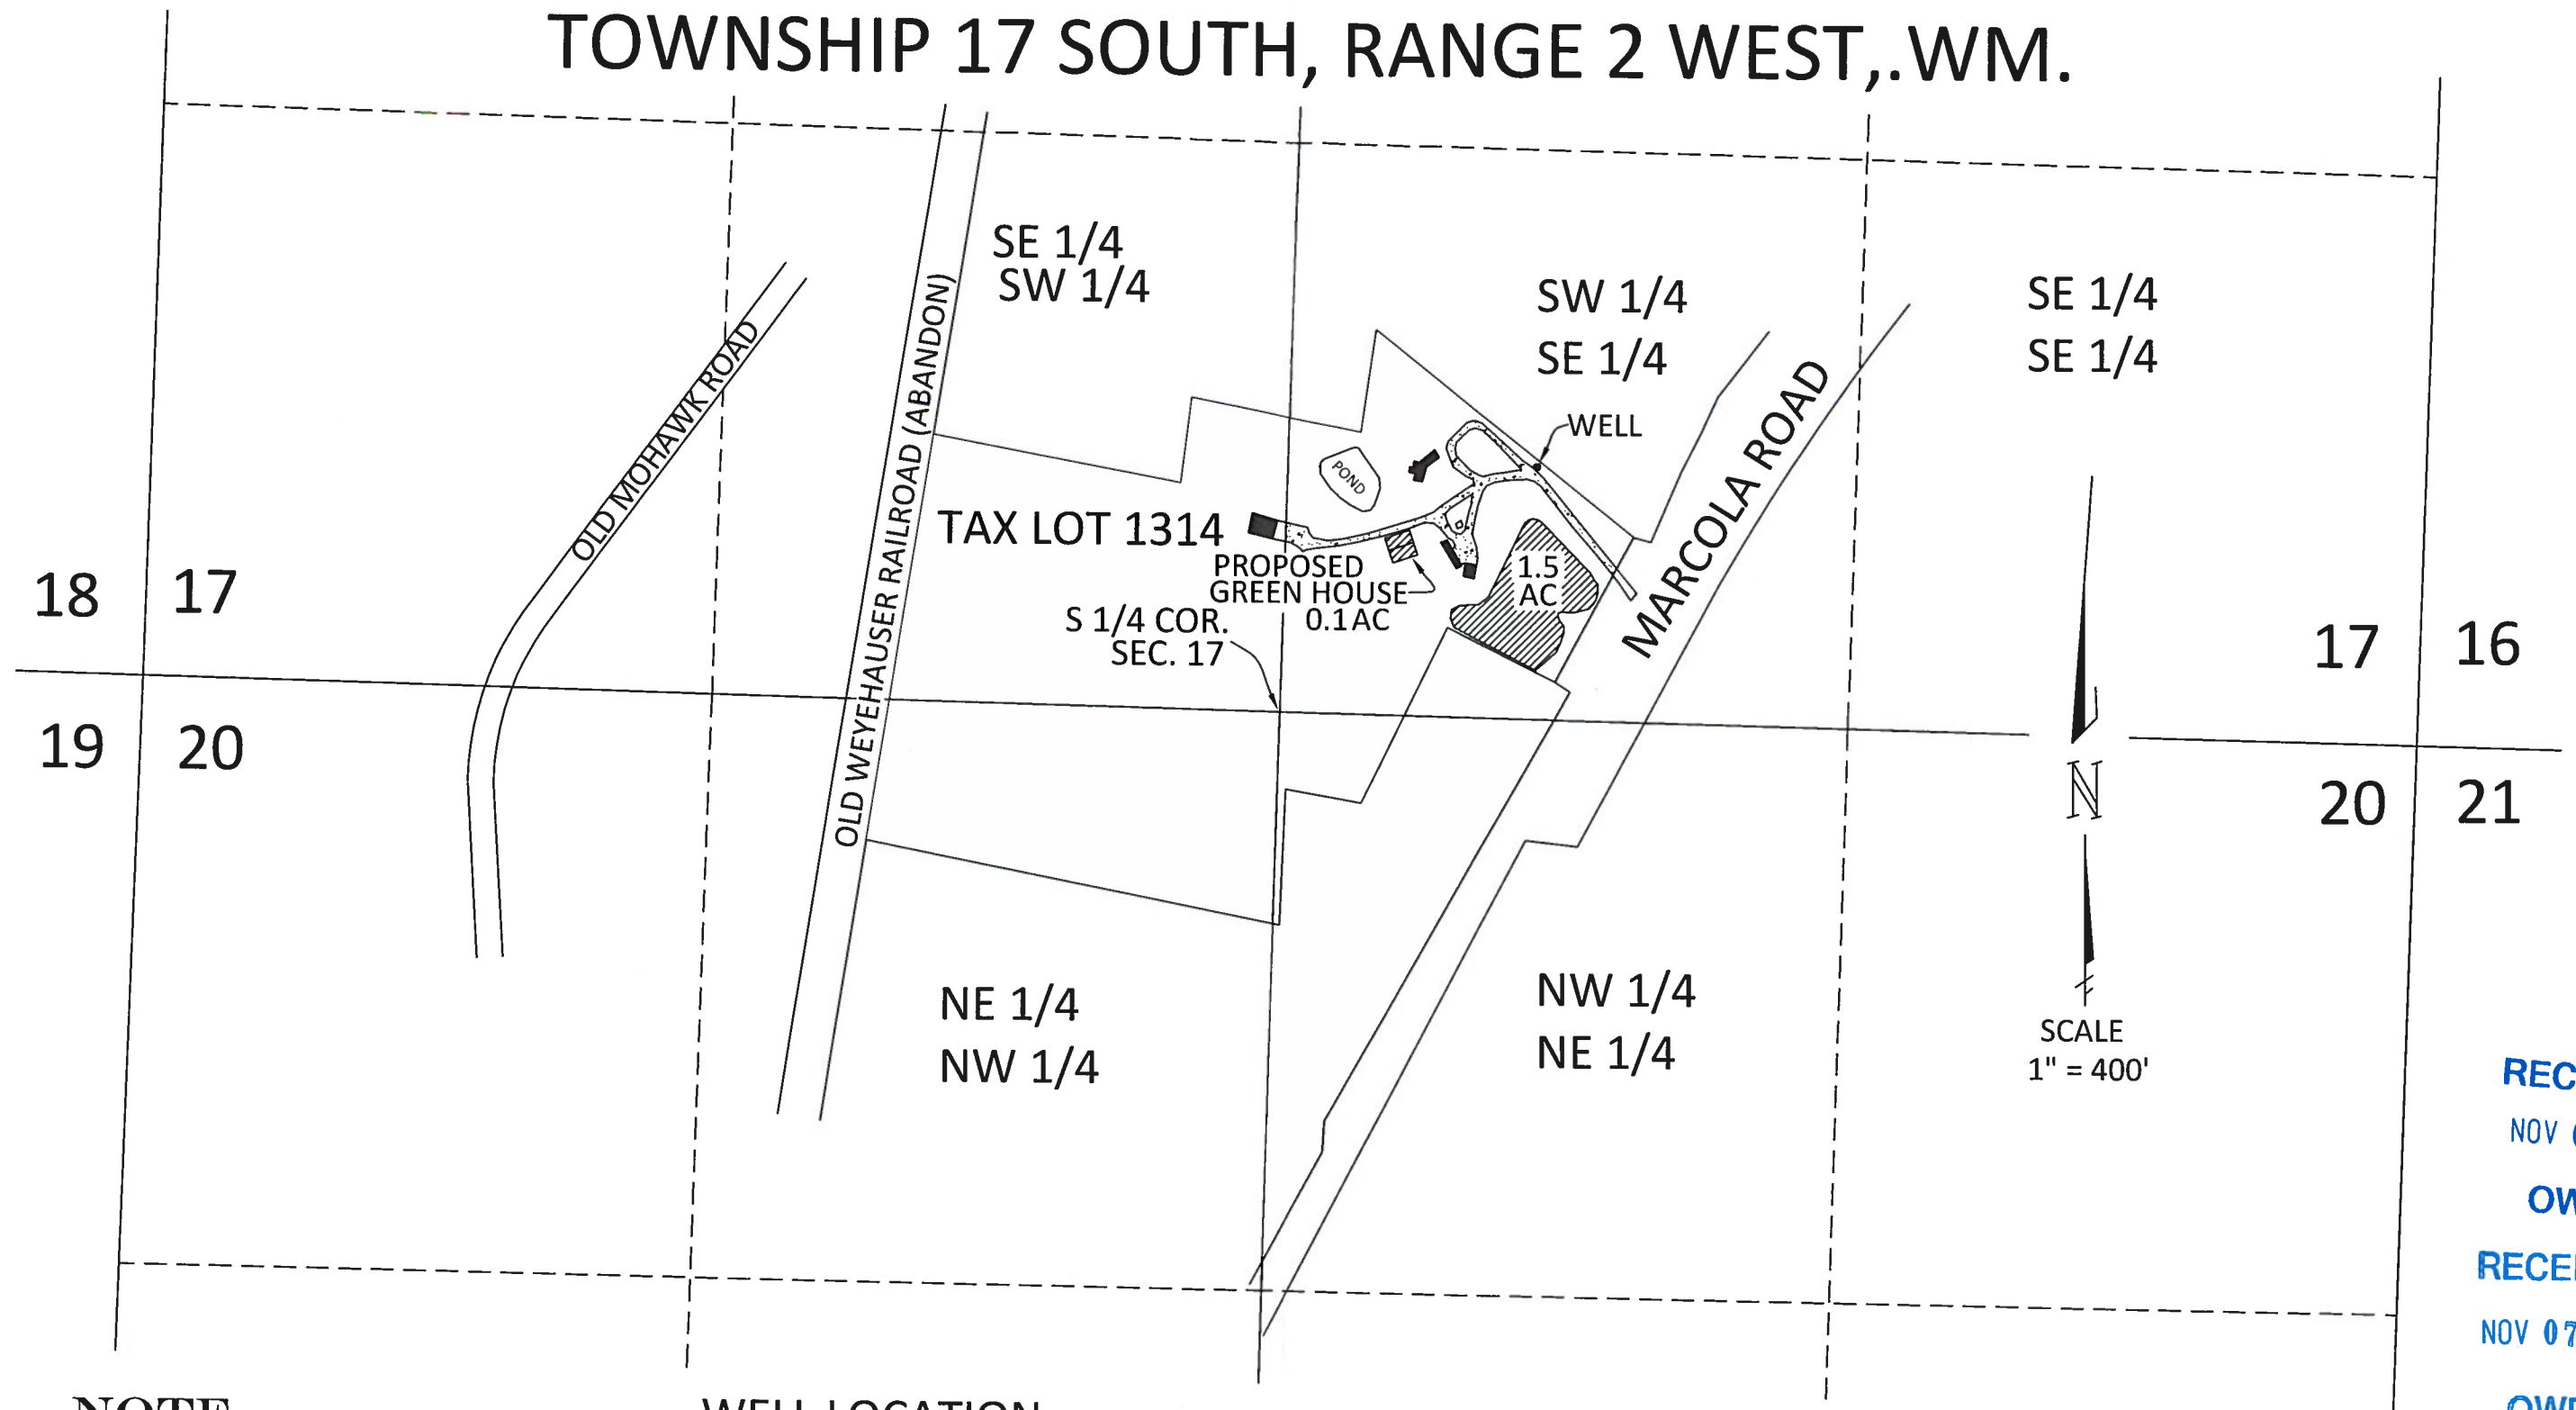

NOTE

THIS MAP WAS PREPARED FOR THE PURPOSE OF IDENTIFYING THE LOCATION OF THE WATER RIGHT ONLY. IT IS NOT INTENDED TO PROVIDE DIMENSIONS OR LOCATION OF PROPERTY OWNERSHIP LINES.

WELL LOCATION:

NORTH 570 FEET AND EAST 595 FEET
FROM S 1/4 COR. SEC. 17


LEGEND



DENOTES AREA OF USE OF WATER
DENOTES EXISTING BUILDINGS

GROUNDWATER APPLICATION MAP
FOR
CHRIS VAUGHAN
89096 MARCOLA ROAD
SPRINGFIELD, OR. 97477
BY

H. TIMOTHY FASSBENDER, PLS, CWRE
2896 SARAH LANE
EUGENE, OR. 97408
SEPTEMBER 21, 2018

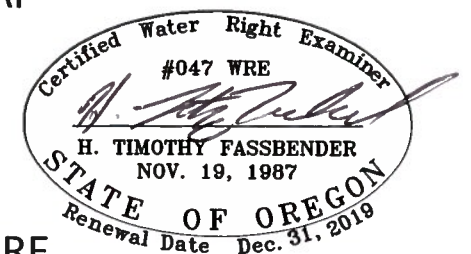

RECEIVED

NOV 08 2018

OWRD


RECEIVED

NOV 07 2018

OWRD

G-18755

TOWNSHIP 17 SOUTH, RANGE 2 WEST,.WM.

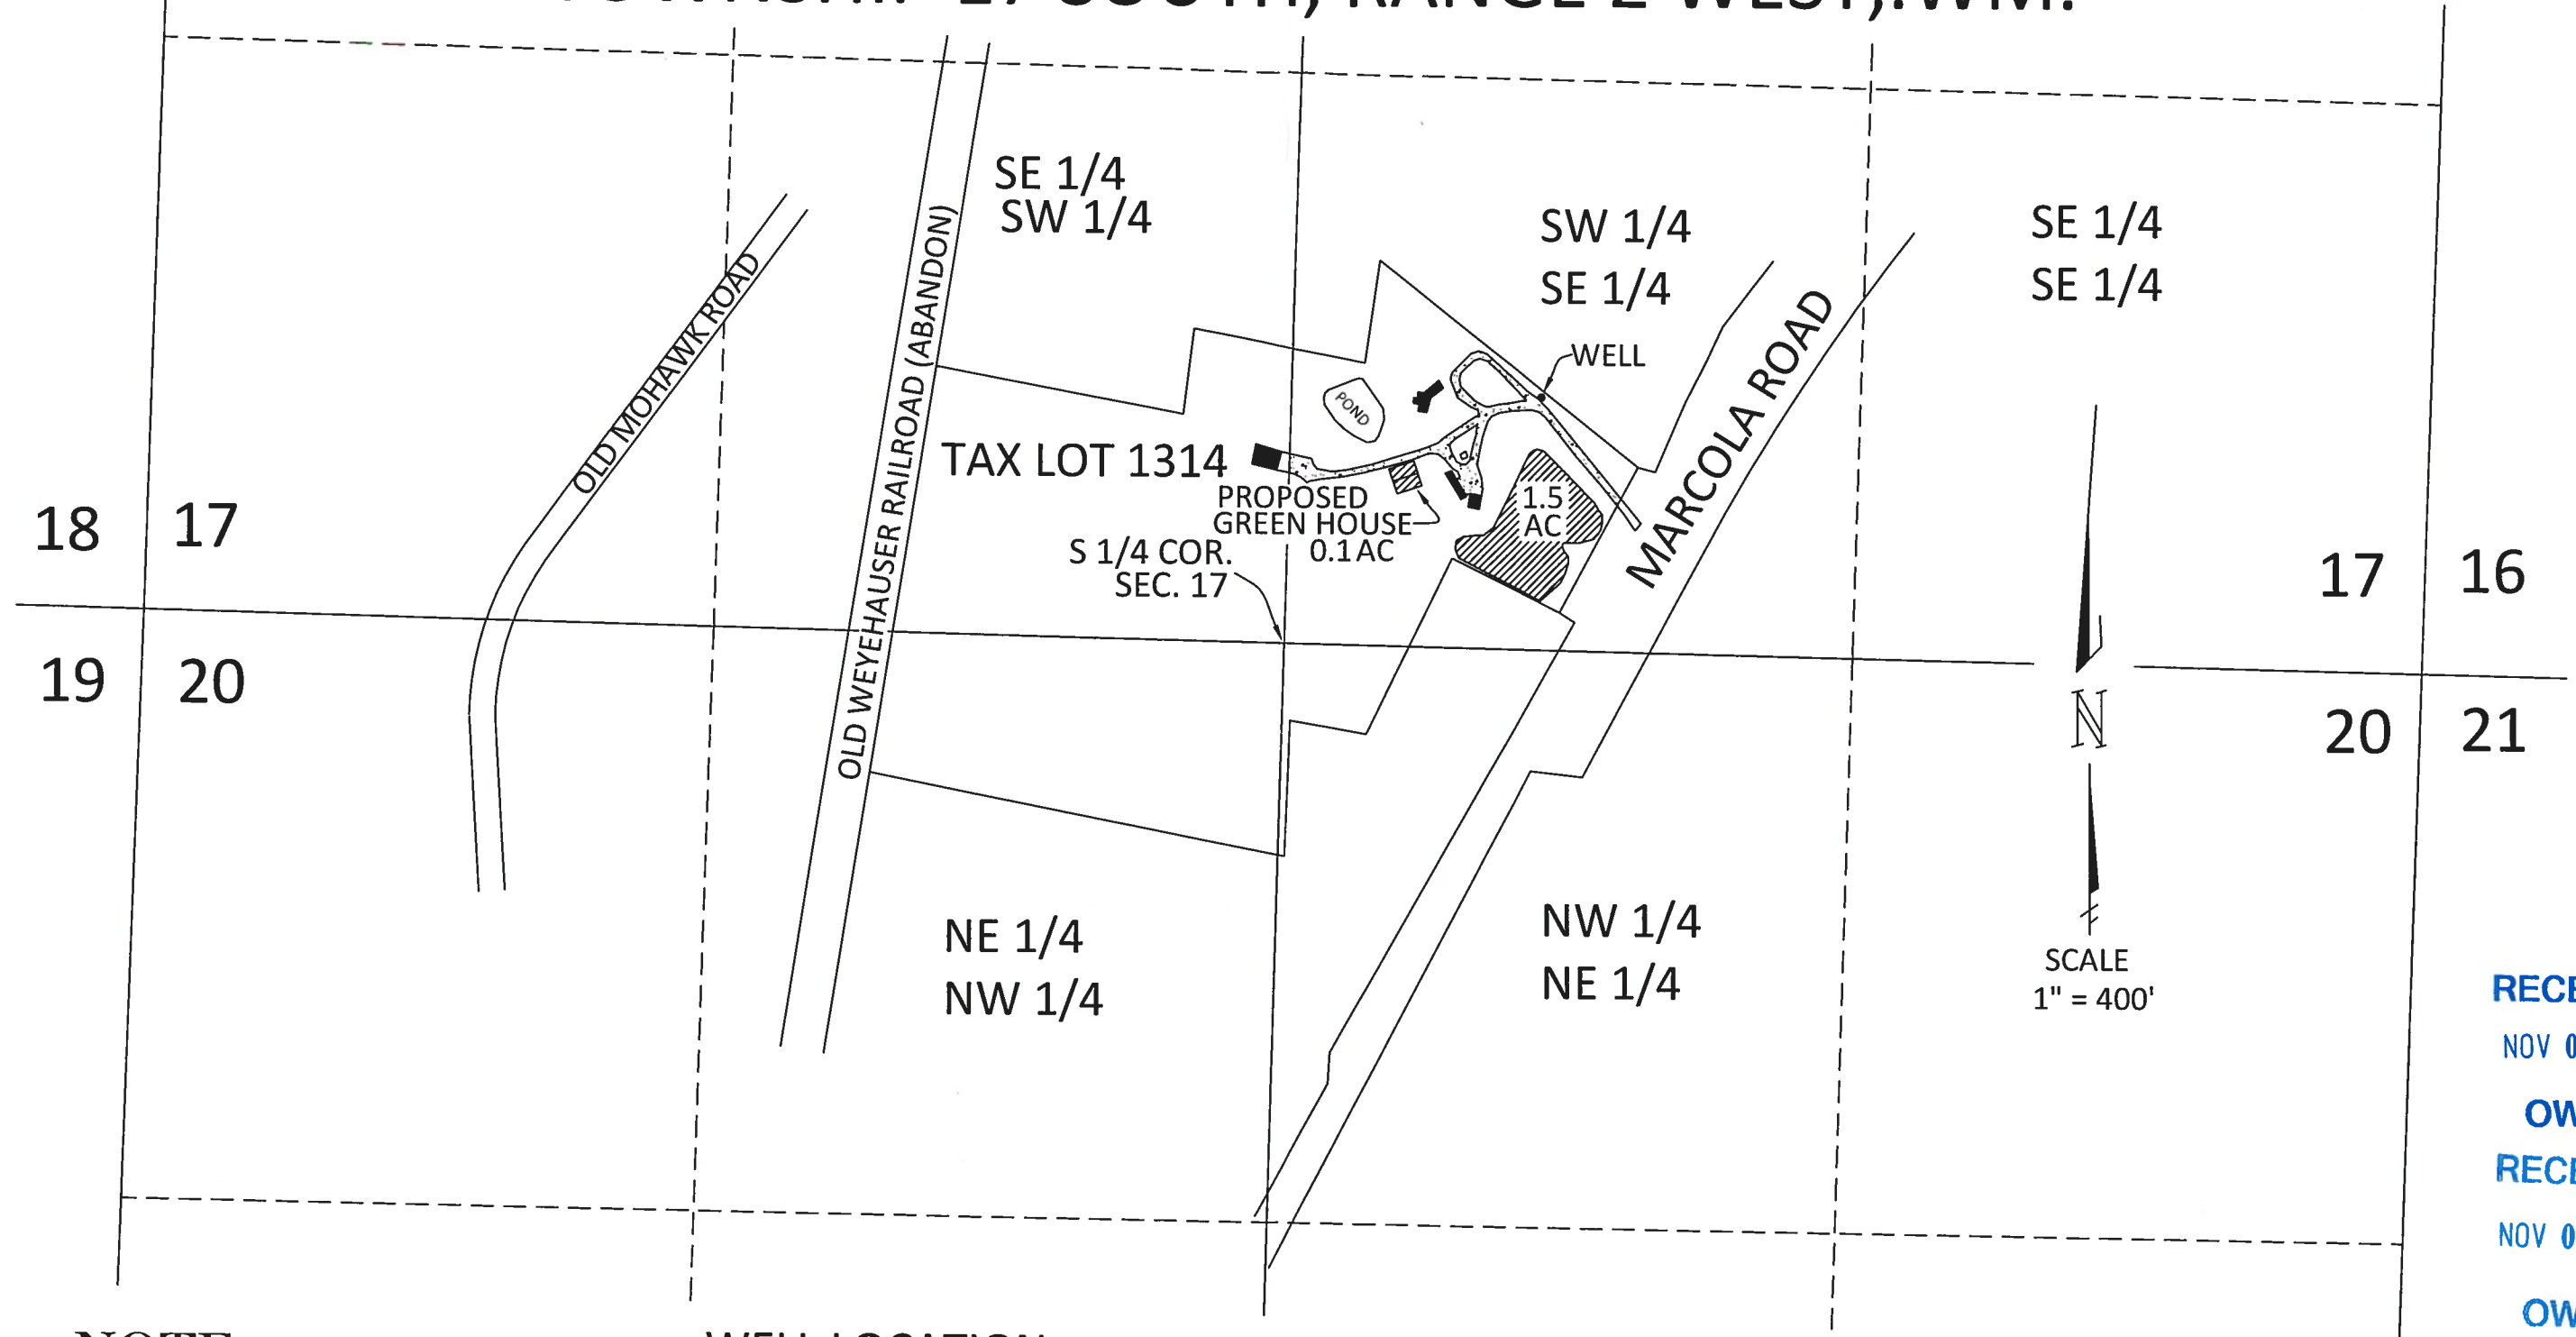

NOTE

THIS MAP WAS PREPARED FOR THE PURPOSE OF IDENTIFYING THE LOCATION OF THE WATER RIGHT ONLY. IT IS NOT INTENDED TO PROVIDE DIMENSIONS OR LOCATION OF PROPERTY OWNERSHIP LINES.

WELL LOCATION:

NORTH 570 FEET AND EAST 595 FEET
FROM S 1/4 COR. SEC. 17


LEGEND



DENOTES AREA OF USE OF WATER
DENOTES EXISTING BUILDINGS

GROUNDWATER APPLICATION MAP
FOR
CHRIS VAUGHAN
89096 MARCOLA ROAD
SPRINGFIELD, OR. 97477
BY

H. TIMOTHY FASSBENDER, PLS, CWRE
2896 SARAH LANE
EUGENE, OR. 97408
SEPTEMBER 21, 2018

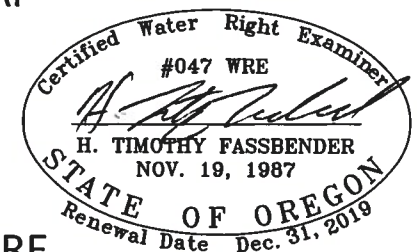

RECEIVED

NOV 08 2018

OWRD

RECEIVED

NOV 07 2018

OWRD

610755