



T3S, R36E, Sections 15 and 22, Willamette Meridian

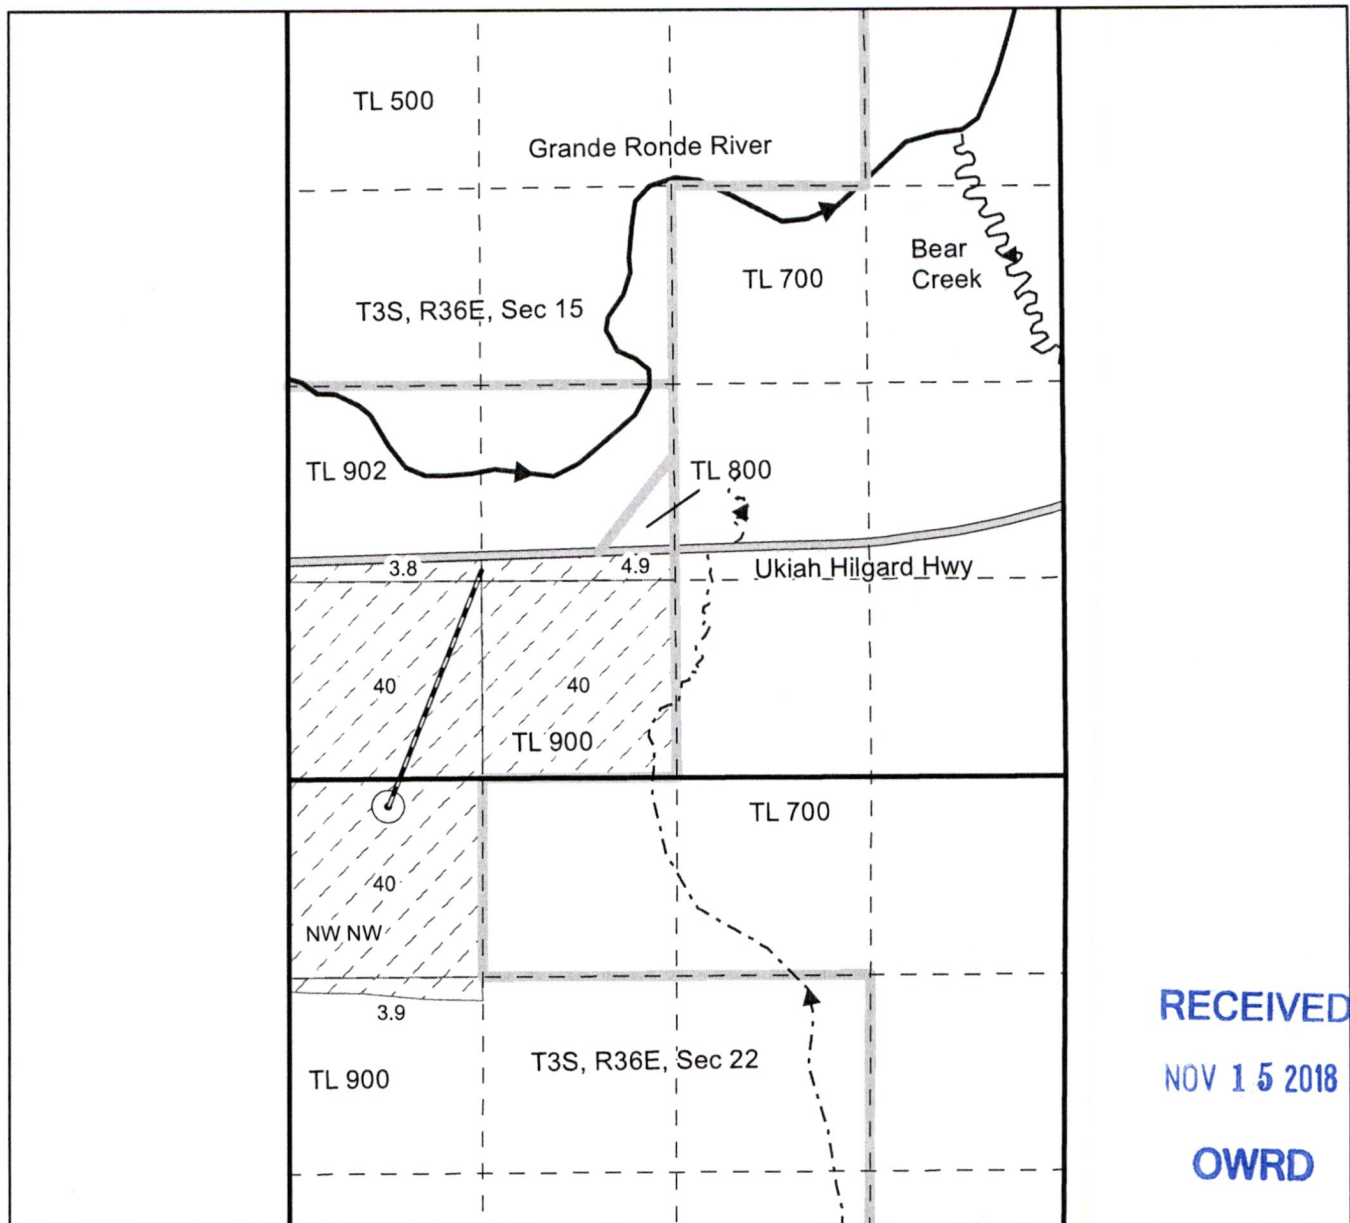


- Proposed well 1
- ▨ Proposed place of use
- - - Quarter quarter line
- Section line
- Perennial stream
- Proposed pipeline
- River
- Road
- - - Intermittent stream
- Tax lot line

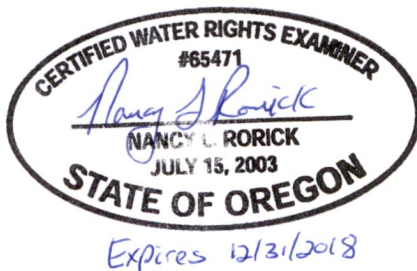

Well 1: NW ¼ NW ¼ Section 22, T3S, R36E Section 22, T3S, R36E, W.M.; 190 feet south and 690 feet west from NW corner, Section 22.

This map is not intended to provide legal dimensions or locations of property ownership lines.

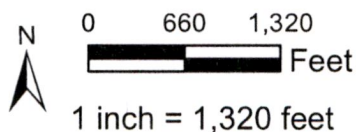


Groundwater Permit Application
Lowe Family Ranch, LLC
Union County, Tax Lot 900

Map prepared by Nancy Rorick Consulting

G-18762

G-18762

Figure 1: Map of Division 33 Areas

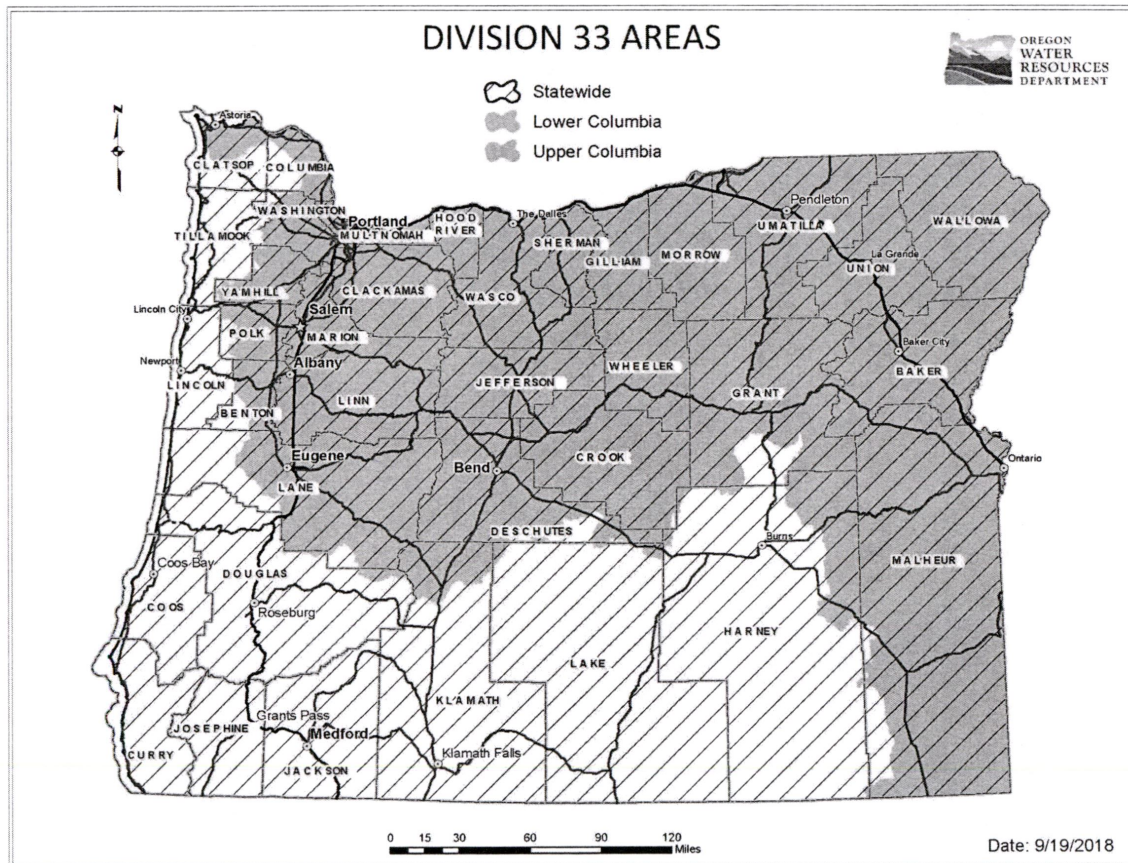

RECEIVED
NOV 15 2018
OWRD

For more detailed information, click on the following link and enter the TRSQ or the Lat/Long of a POA and click on "Submit" to retrieve a report that will show which section, if any, of the Division 33 rules apply: https://apps.wrd.state.or.us/apps/misc/lkp_trsq_features/