



T4S, R37E, Sections 5, 6, 7, and 8; Willamette Meridian

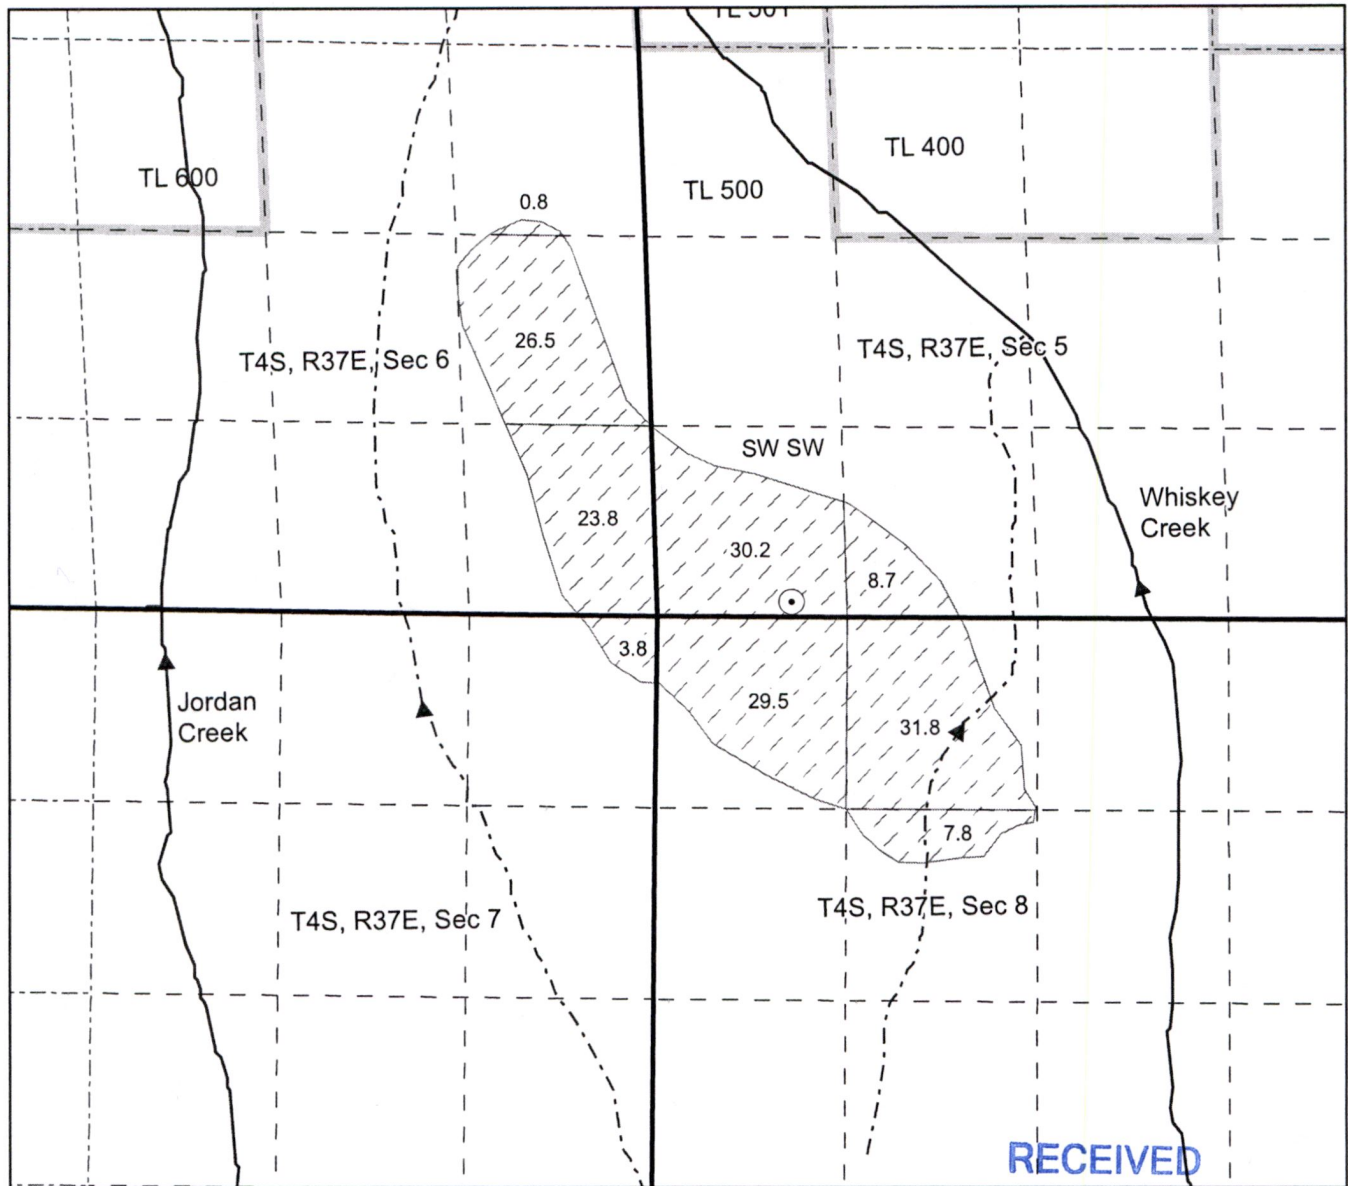

RECEIVED

NOV 15 2018


- ⊙ Proposed well 1
- Proposed place of use
- Government lot line
- - - Quarter quarter line
- Section line
- ← Perennial stream
- == Road
- - - Intermittent stream
- Tax lot line

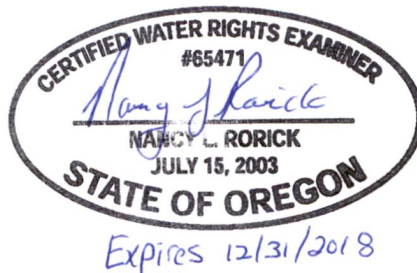

OWRD

Well 1: SW 1/4 SW 1/4 Section 5, T4S, R37E Section 5, T4S, R37E, W.M.; 110 feet north and 930 feet east from SW corner, Section 5.

This map is not intended to provide legal dimensions or locations of property ownership lines.

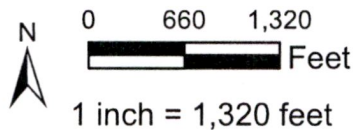


Groundwater Permit Application
Jordan Creek Ranch, LLC
Union County, Tax Lot 500

Map prepared by Nancy Rorick Consulting

G-10761

3-18761

Figure 1: Map of Division 33 Areas

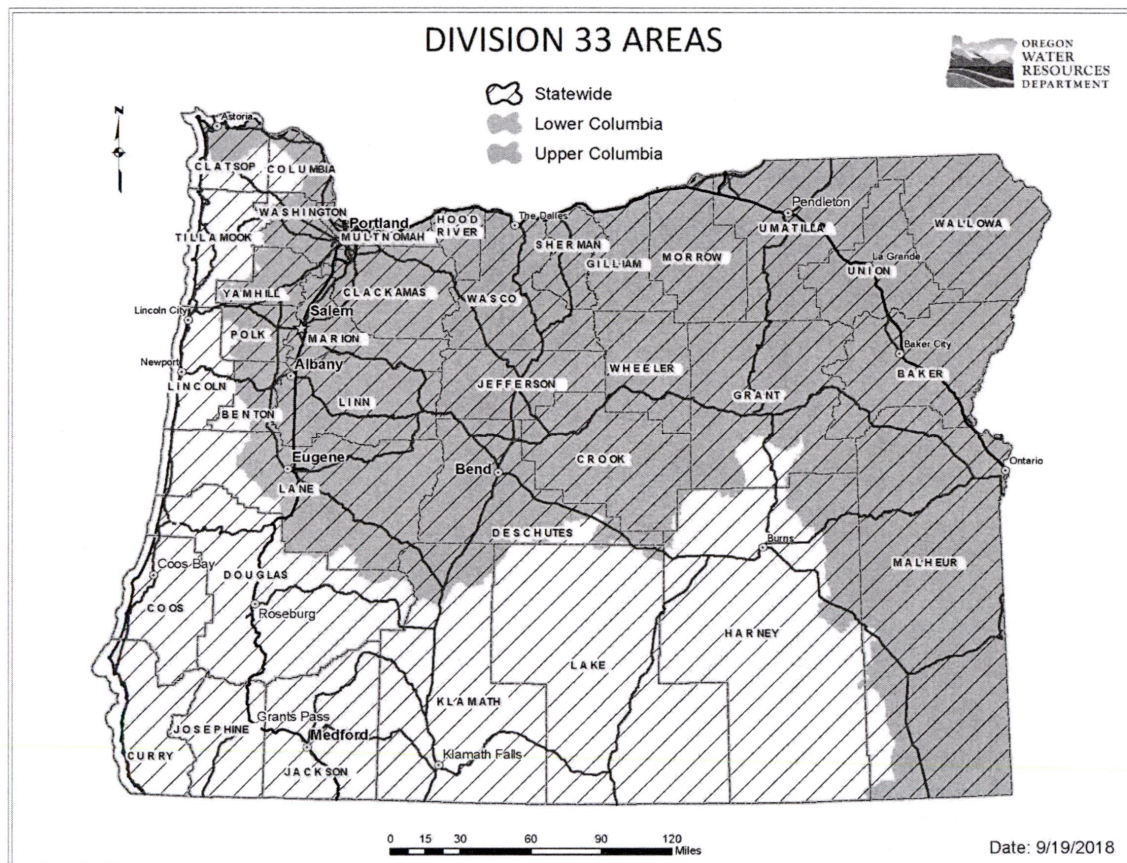

RECEIVED
NOV 15 2018
OWRD

For more detailed information, click on the following link and enter the TRSQ or the Lat/Long of a POA and click on "Submit" to retrieve a report that will show which section, if any, of the Division 33 rules apply: https://apps.wrd.state.or.us/apps/misc/lkp_trsq_features/