

Example of Site Map Needed

New Water Right Applications require a map, meeting certain standards, accompany the application. The map standards are governed by Oregon Administrative Rule 690-310-0050. Below is an example of each requirement on a sample map. (NOTE: Maps may vary in their appearance, but must all contain the minimum required elements.)

A) Township, Range and Section

B) North Directional Symbol

C) Even Scale no smaller than 1" = 1320'

D) Tax Lots Identified

E) 1/4, 1/4 Public Land Survey subdivision identified


F) Public Land Survey reference corner

G) Hachure to identify place of use

H) For irrigation or nursery uses, number of acres to be irrigated in each 1/4, 1/4 Public Land Survey subdivision

I) Well or Diversion and conveyance line to place of use

J) Description of the location of the well or surface water diversion, referenced to a Public Land Survey reference corner

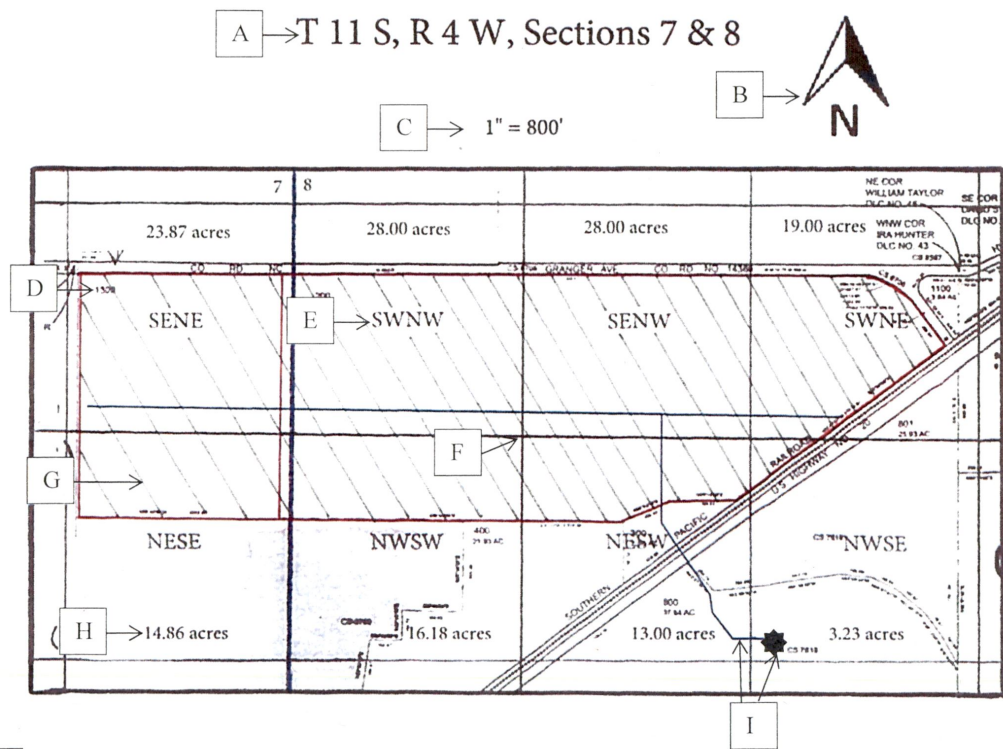

J) → Proposed Well Located 1165 feet South and 161 feet East from the center of section 8

August 2017

kharris@pds of Eugene

Page 1 of 4

Page 1 of 4

*Becki Sells dba Oregon Dreams
541-255-6515
25644 Occidental Ln, Monmouth, OR 97331*

201-202-202
 201-202-202
 201-202-202

T.27S. R.3W. Sec. 27 & 34, W.M.

Friland Road NE
28 27

Union Pacific Railroad

Old P.O. State Street

State Street

Lot 3

TL 7 2W 27 900

Well 2 (MARI 62761)

TL 7 2W 34B 100

TL 7 2W 34 300

Well 1 (MARI 54600)

TL 7 2W 34 600

74th Street SE

27 34

DLC 44

DLC 45

100 Avenue SE

10.3

1.1

Well 1 is located (MARI 54600) 1,135 feet south and 750 feet west from the NE corner, Section 34.
Well 2 is located (MARI 62761) 620 feet north and 2,925 feet west from the NE corner, Section 34.

Area (17.2 Acres) proposed for primary irrigation use from Well 1
Area (17.2 Acres) proposed for supplemental irrigation use from Well 2
Area (23.4 Acres) proposed for primary irrigation use from Well 2
Area (23.4 Acres) proposed for supplemental irrigation use from Well 1

4-inch, 6-inch and 8-inch buried mainline
Tax Lot Boundary

Scale 1" = 1,320'
0 1,320 Feet

This map was prepared for the purpose of showing the location of a water right only and is not intended to provide legal dimensions or location of property corner lines.


1

1 = 14 K = 5 S = 18 1/4 + 1/4 = 02/SW Tax Lot # 300

Oregon Dreams, LLC
25664 Occidental Ln
Monroe, OR 97456
OLCC Tier 2 - Outdoor
Appendix 2 - Marijuana
Premises Boundary Sketch
Map & Overlay Hybrid



h9601-9

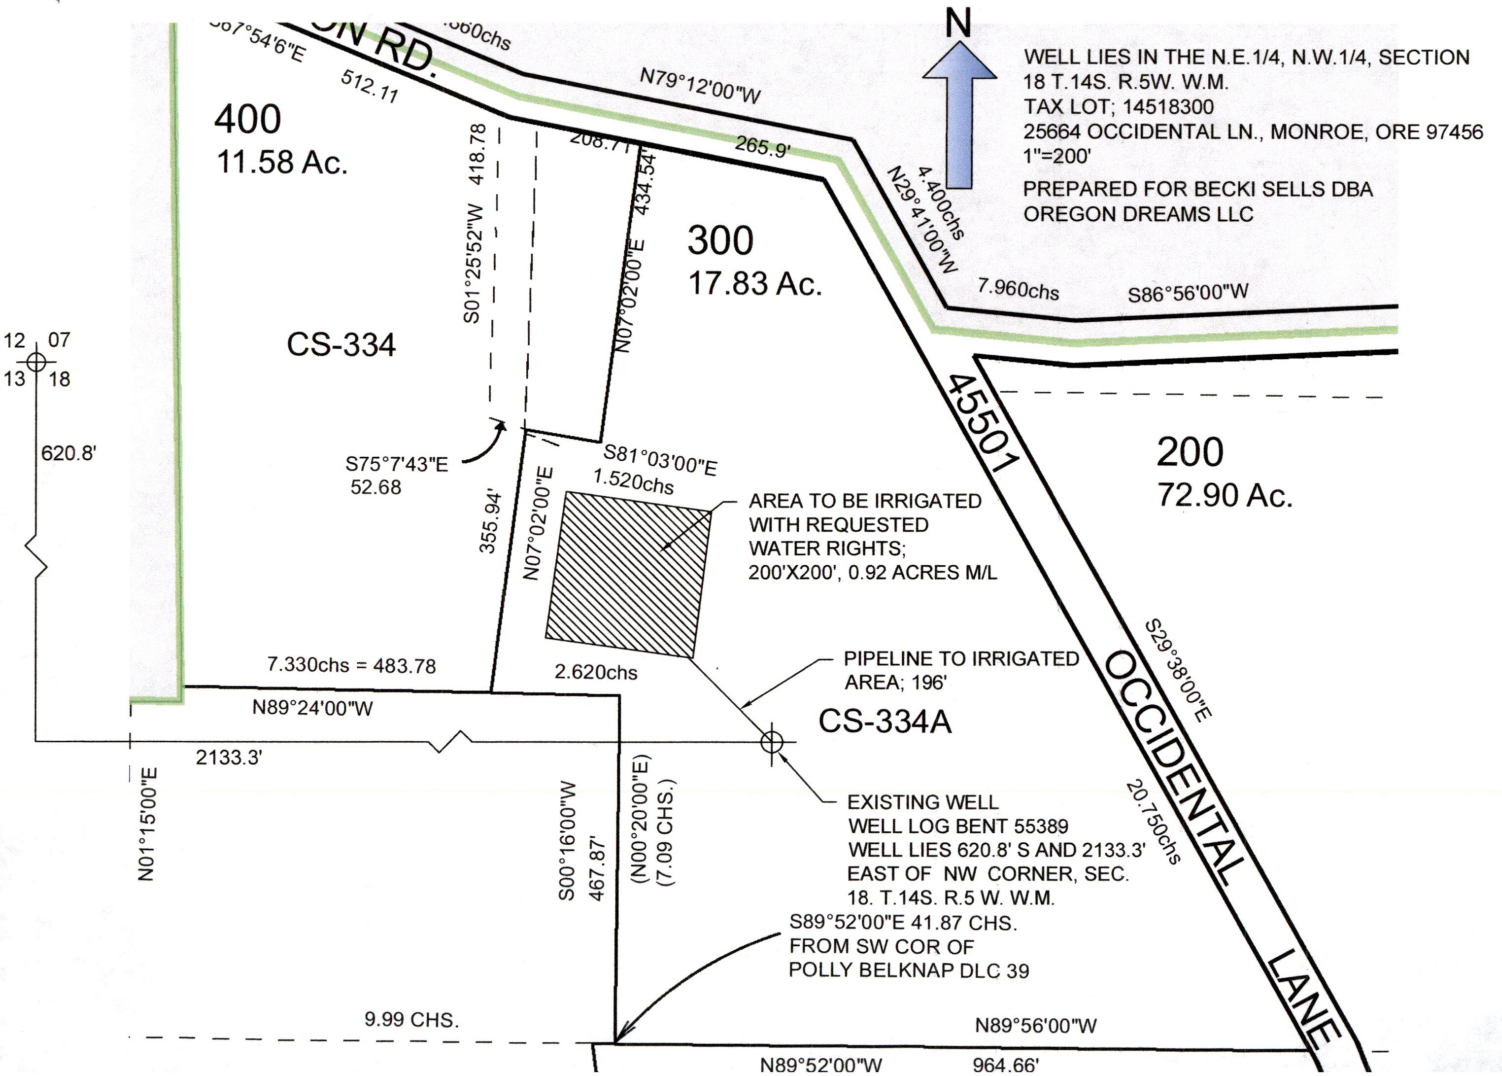

S89°52'00"E 41.87 CHS.
FROM SW COR OF
POLLY BELKNAP DLC 39