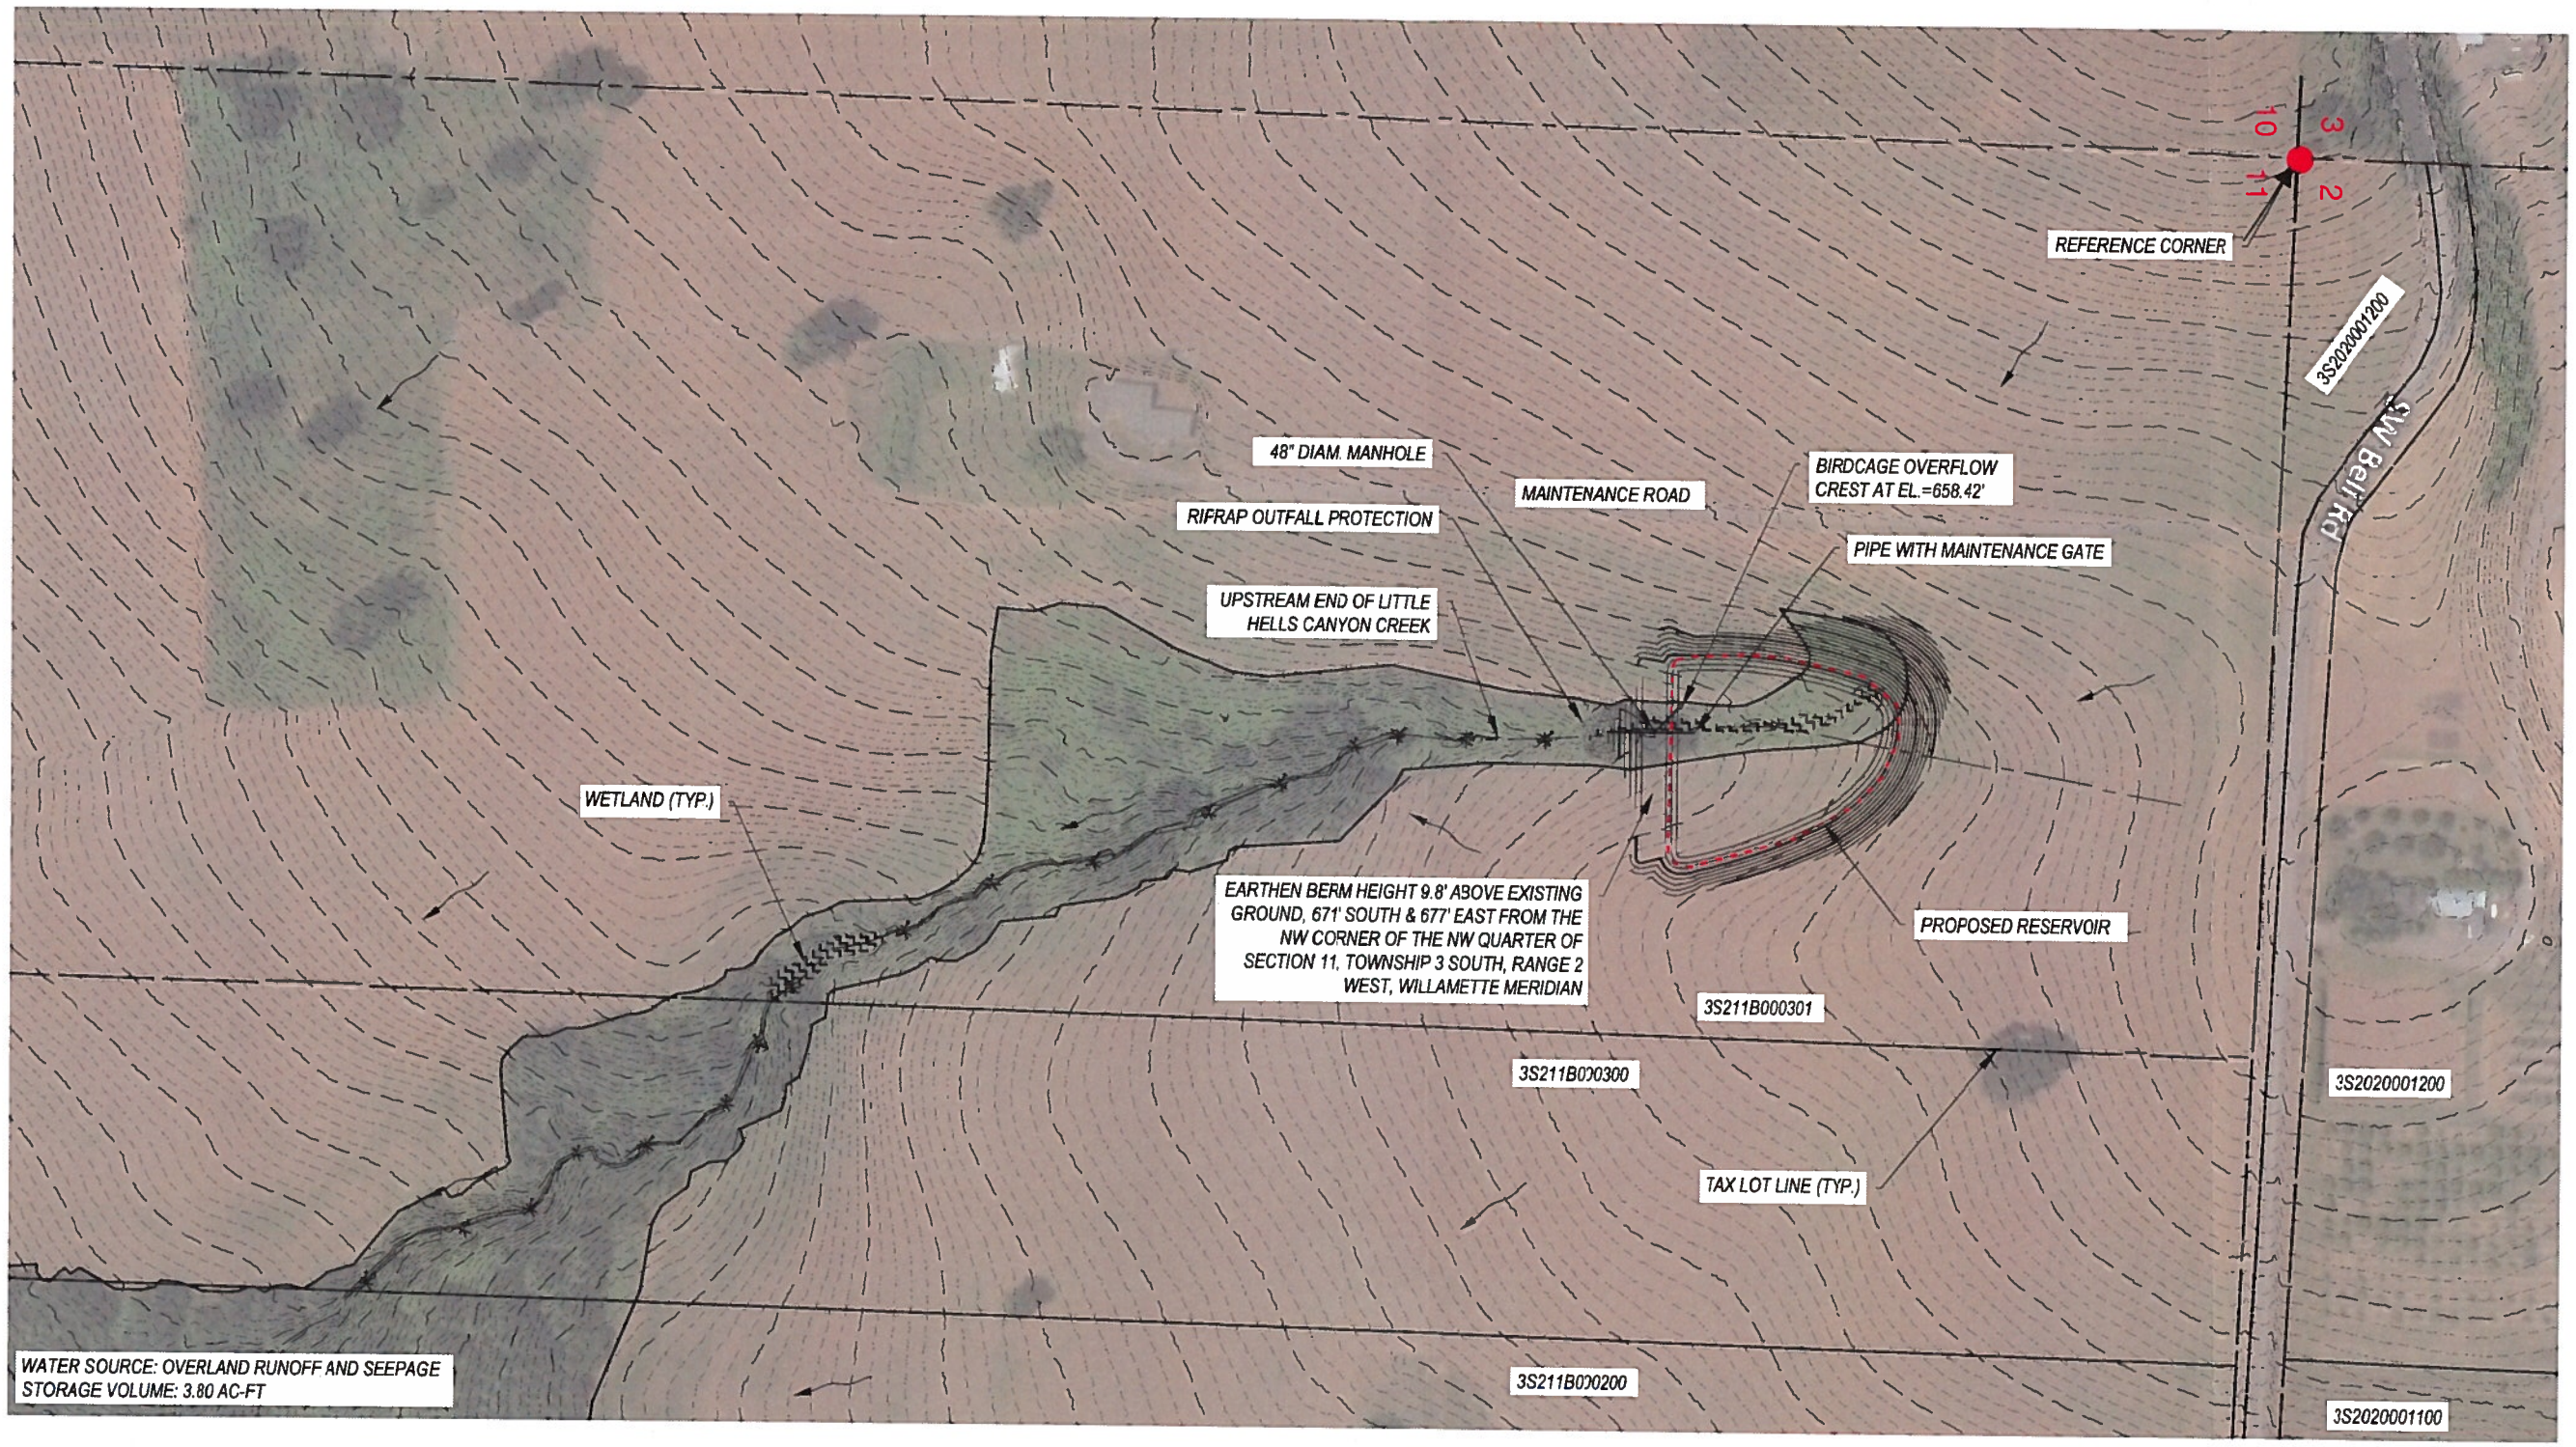


POND PLAN
SCALE: 100 0' 100

NORTH

IN THE NORTHWEST QUARTER OF SECTION 11, TOWNSHIP 3 SOUTH, RANGE 2 WEST, WILLAMETTE MERIDIAN
1/4 : B
TAXLOT: 3S211B000301

LEGEND

- EXISTING CONTOUR - 2'
- EXISTING CONTOUR - 10'
- PROPOSED CONTOUR - 2'
- PROPOSED CONTOUR - 10'
- FLOW ARROW

RECEIVED
JAN 22 2019
OWRD

Otak
Otak, Inc.
808 SW Third Avenue, Ste. 300
Portland, OR 97204
503. 287. 6825
www.otak.com

STAMP

CONSULTANT

BELL ROAD VINEYARD
PLAN VIEW
WATER RIGHTS APPLICATION - WASHINGTON COUNTY
RESERVOIR BR-A

TITLE

#	DATE	DESCRIPTION

REVISIONS

PTK DRAWN BY
AMC CHECKED BY
WATER RIGHTS APPLICATION STATUS
08/06/2018 DATE
18784A PROJECT NUMBER

FIGURE 1

© 2017 OTAK, INC.

If this drawing is not 22" x 34" it has been reduced/enlarged. Scale accordingly.

Plotted: Jan 22, 2019 - 10:41am L:\Projects\18700\18784.A0\CAD\ACAD\Dwg\Exhibits\WATER_RIGHTS_FIGURE.dwg Layout Name: POND P&P

R-88804