



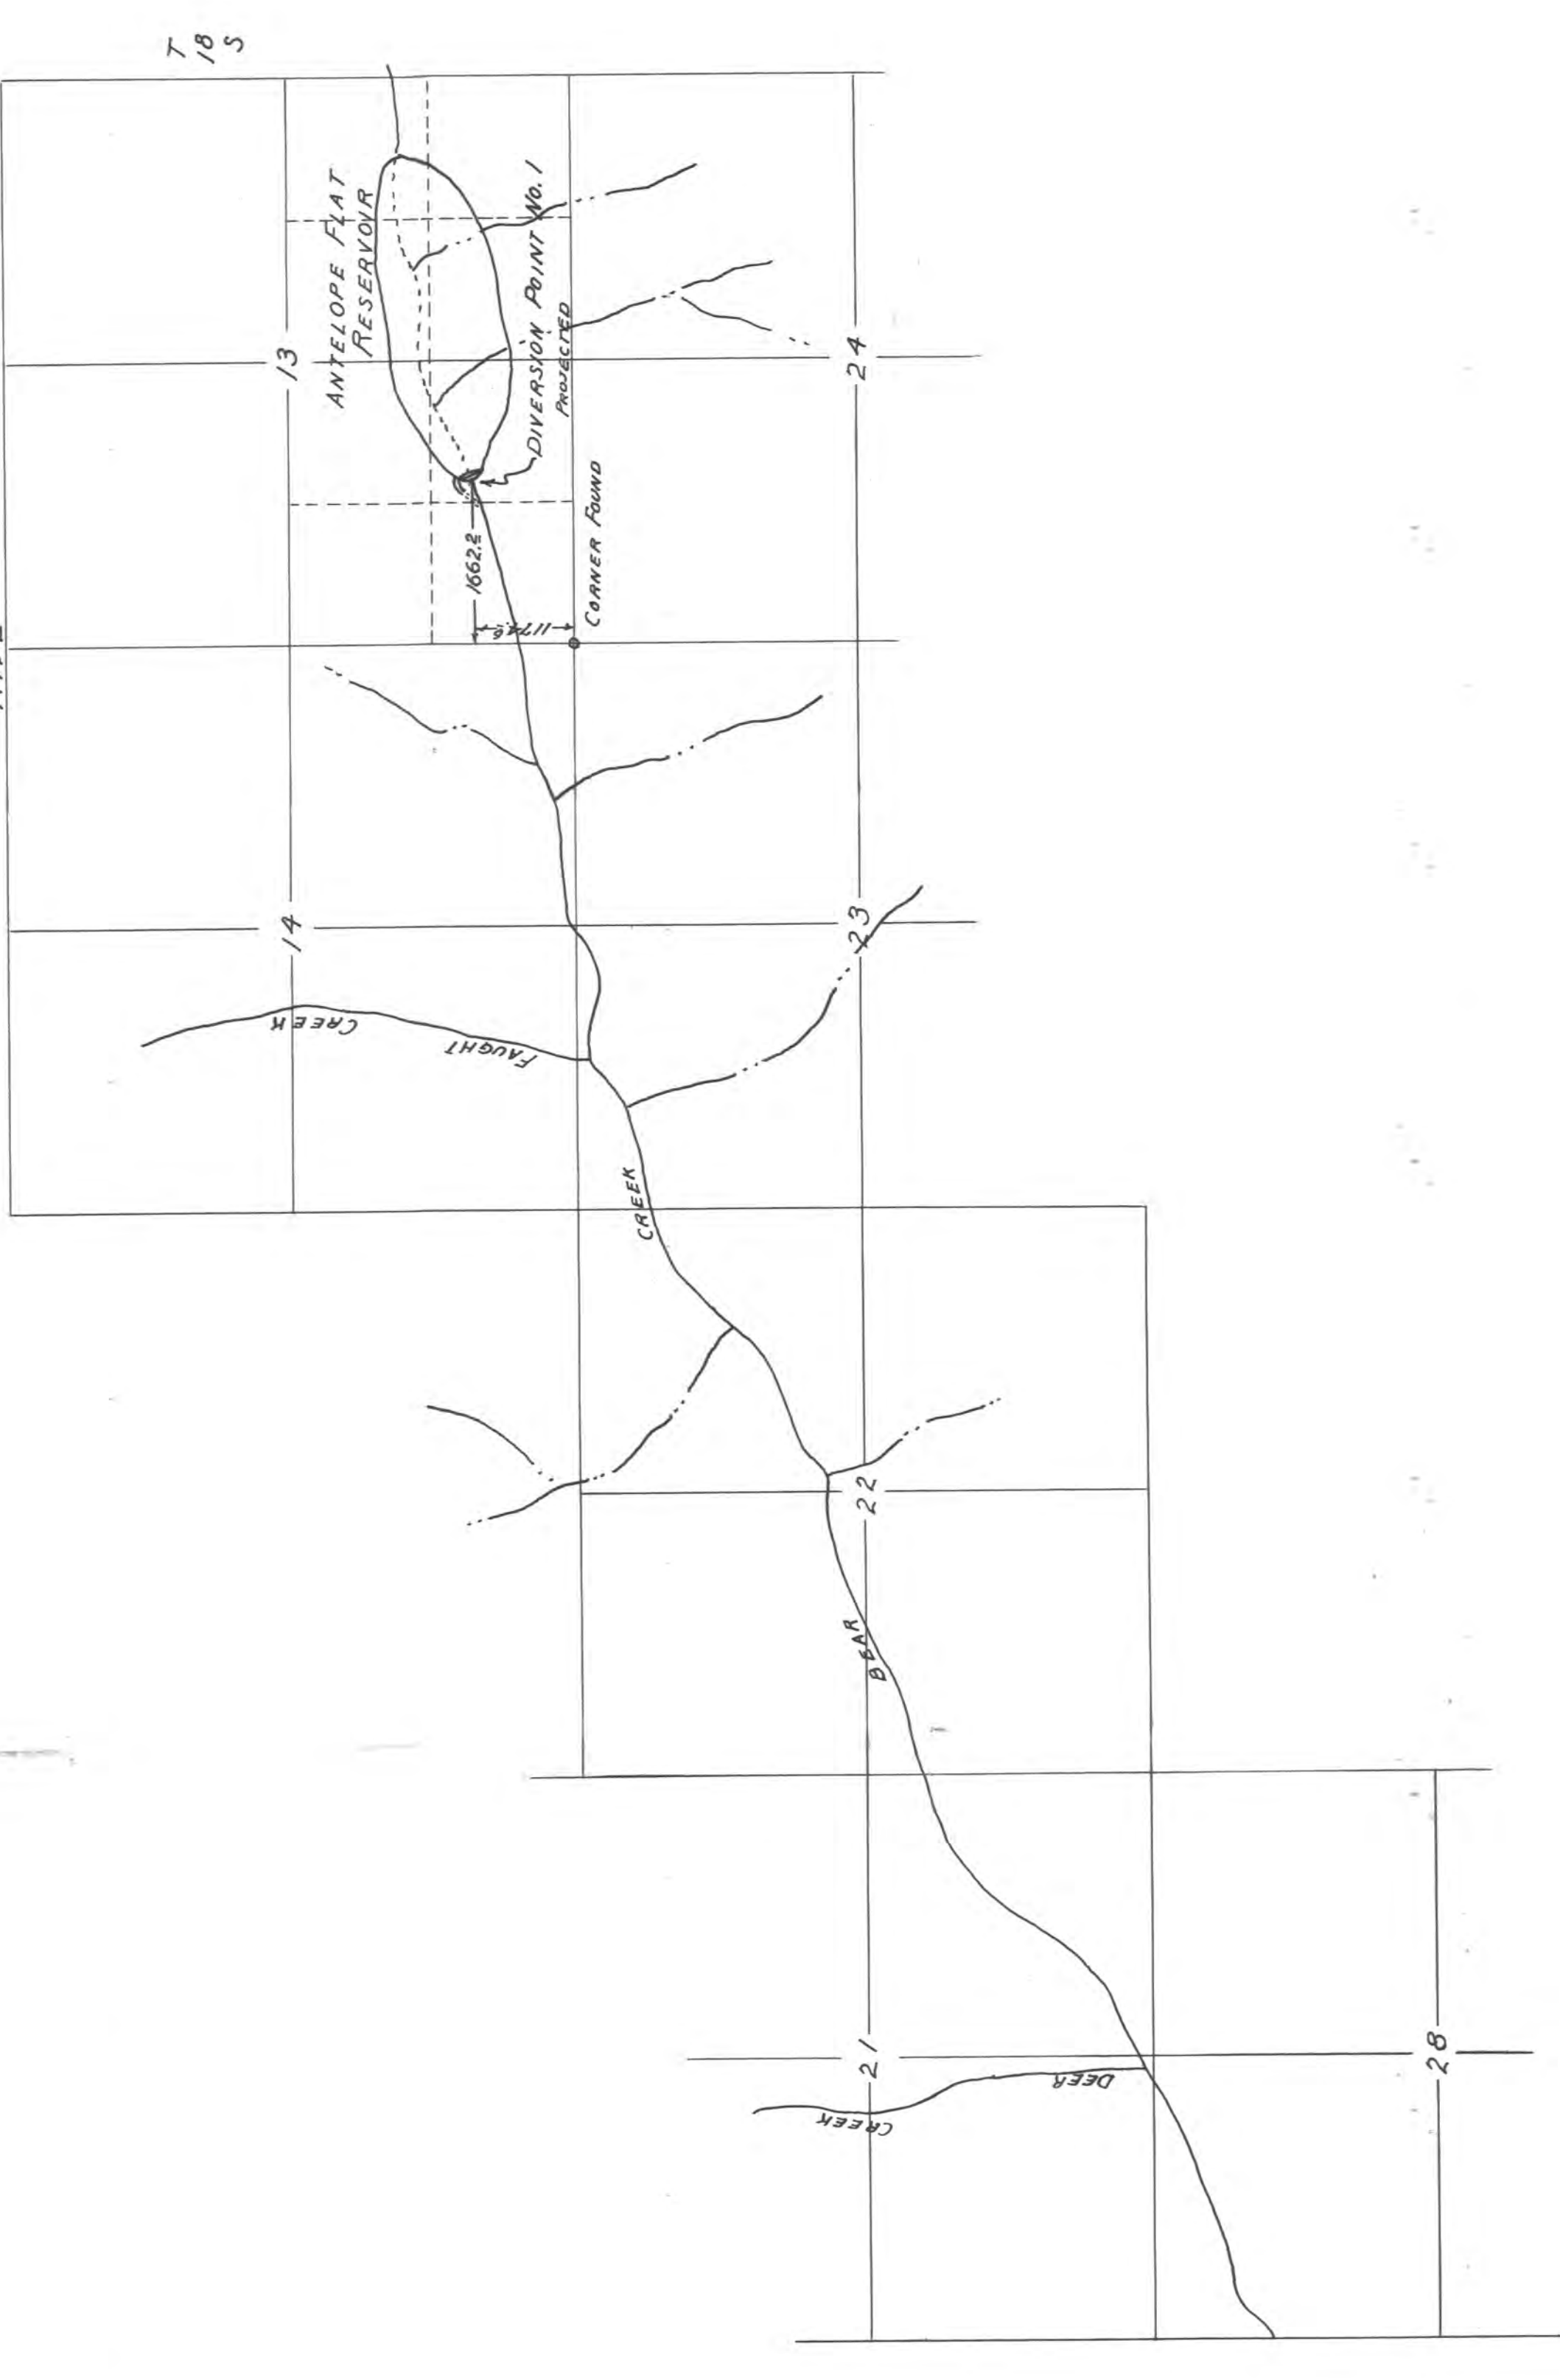

MAP TO ACCOMPANY APPLICATION
FOR
PERMIT TO APPROPRIATE WATER
WM. R. MCCORMACK: APPLICANT
SCALE : 1" = 1320'

LEGEND
FOR EACH 40 ACRE TRACT, IE. NW 1/4, SEC. 31, T. 18 S., R. 12 E.:
TOP LEFT QUADRANT REPRESENTS PRIMARY ACREAGE IN APPLICATION.
TOP RIGHT QUADRANT REPRESENTS ACREAGE FOR WHICH SUPPLEMENTAL
WATER IS REQUESTED.
BOTTOM HALF REPRESENTS TOTAL ACREAGE FOR WHICH APPLICATION
IS BEING MADE.

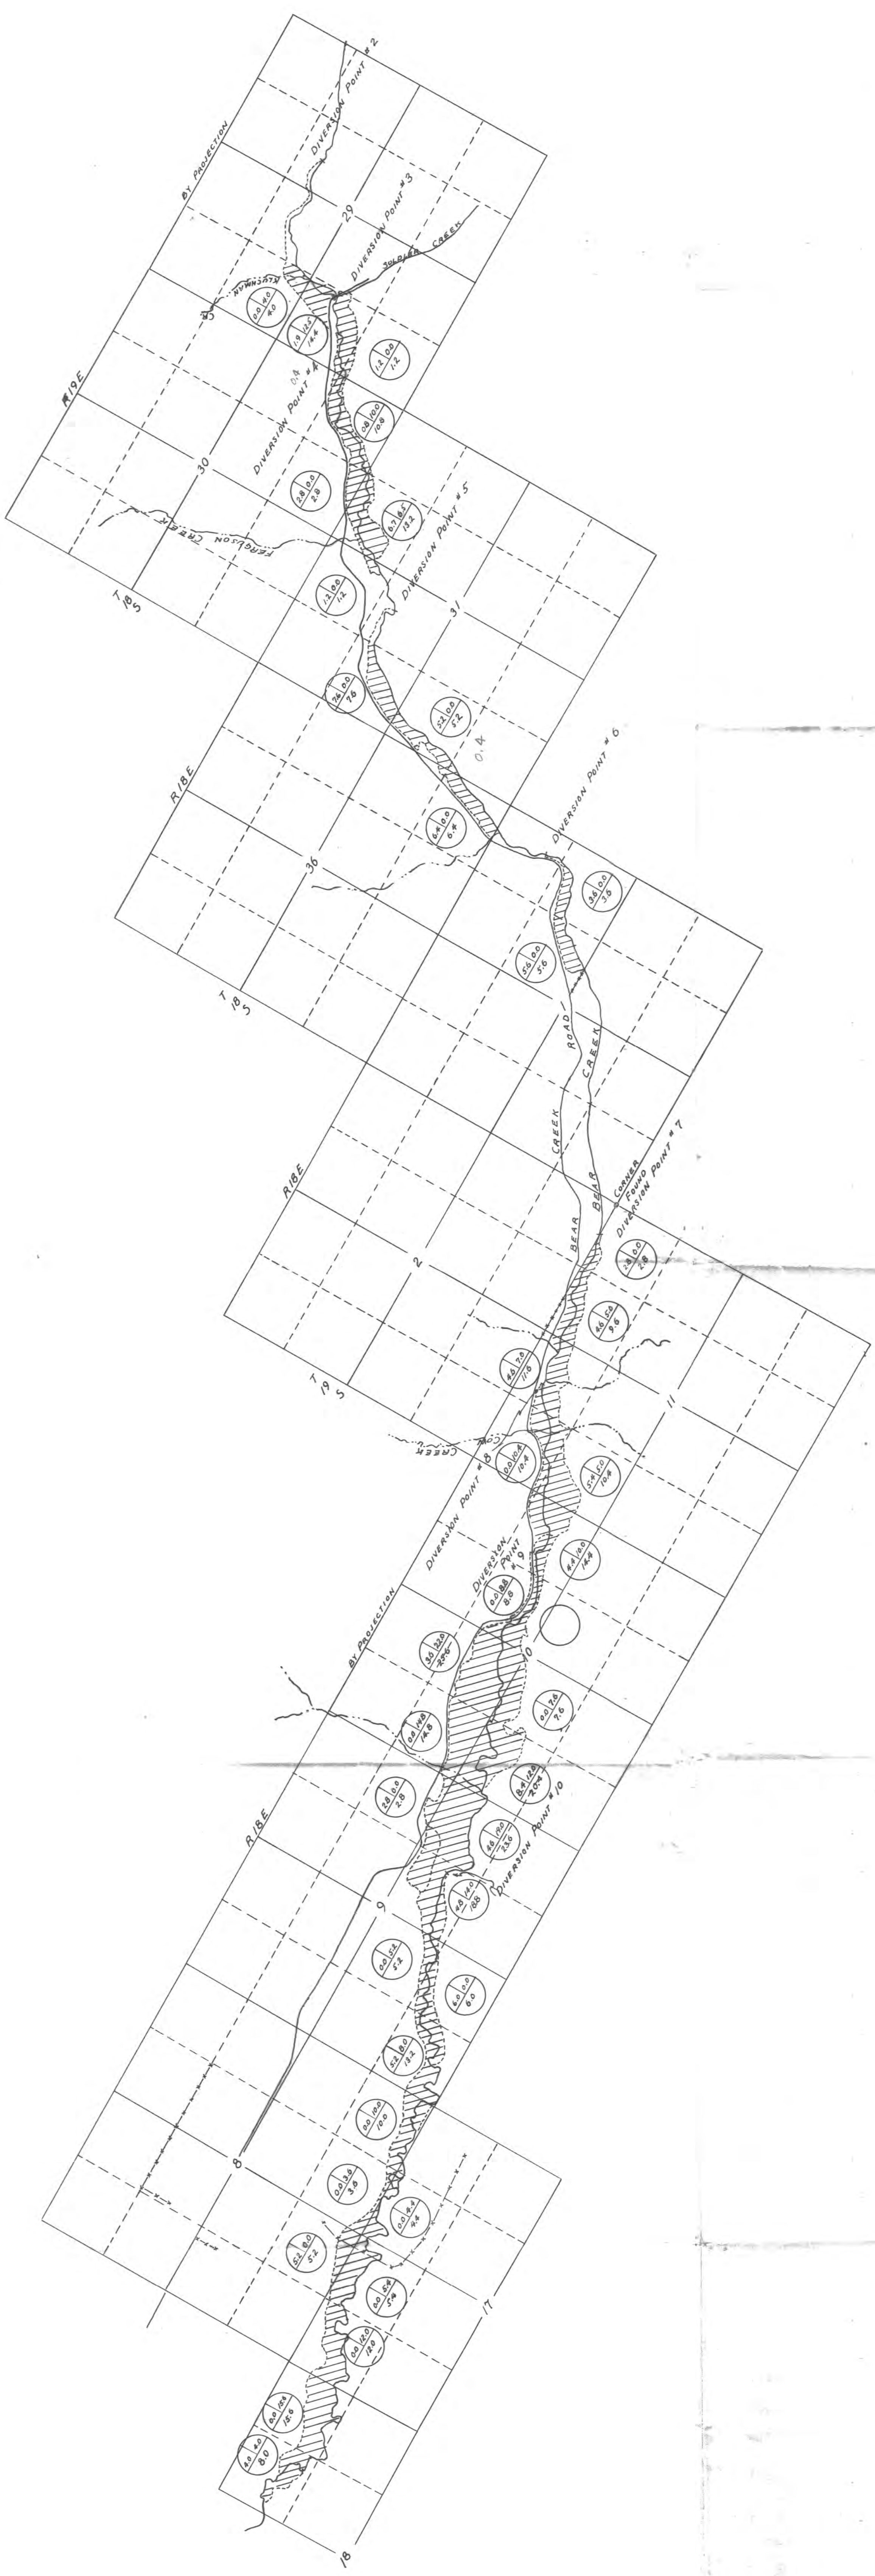

I, FRED D. GUSTAFSON, of PRINEVILLE, OREGON DO HEREBY
CERTIFY THAT THIS MAP WAS MADE FROM NOTES TAKEN DURING AN
ACTUAL SURVEY MADE UNDER MY IMMEDIATE SUPERVISION, SUPPLE-
MENTED BY DETAILS OBTAINED FROM AERIAL PHOTOGRAPHS, SUPPLY-
ING BEEN MADE JULY 16, 23, 24, 25, 1950 AND MAY 10, 11, 14, 15, 1951
AND SAID PHOTOGRAPHS HAVING BEEN TAKEN AUG. 6, 1951, THAT
THE EXISTING CORNERS, SW COR. SEC. 15, T. 18 S., R. 12 E., AND SW COR. SEC.
1, T. 18 S., R. 12 E., ARE SHOWN IN PLACE OF MONUMENTS.

RECEIVED
DEC 1 1952
STATE ENGINEER
JOHN W. GLENN

