
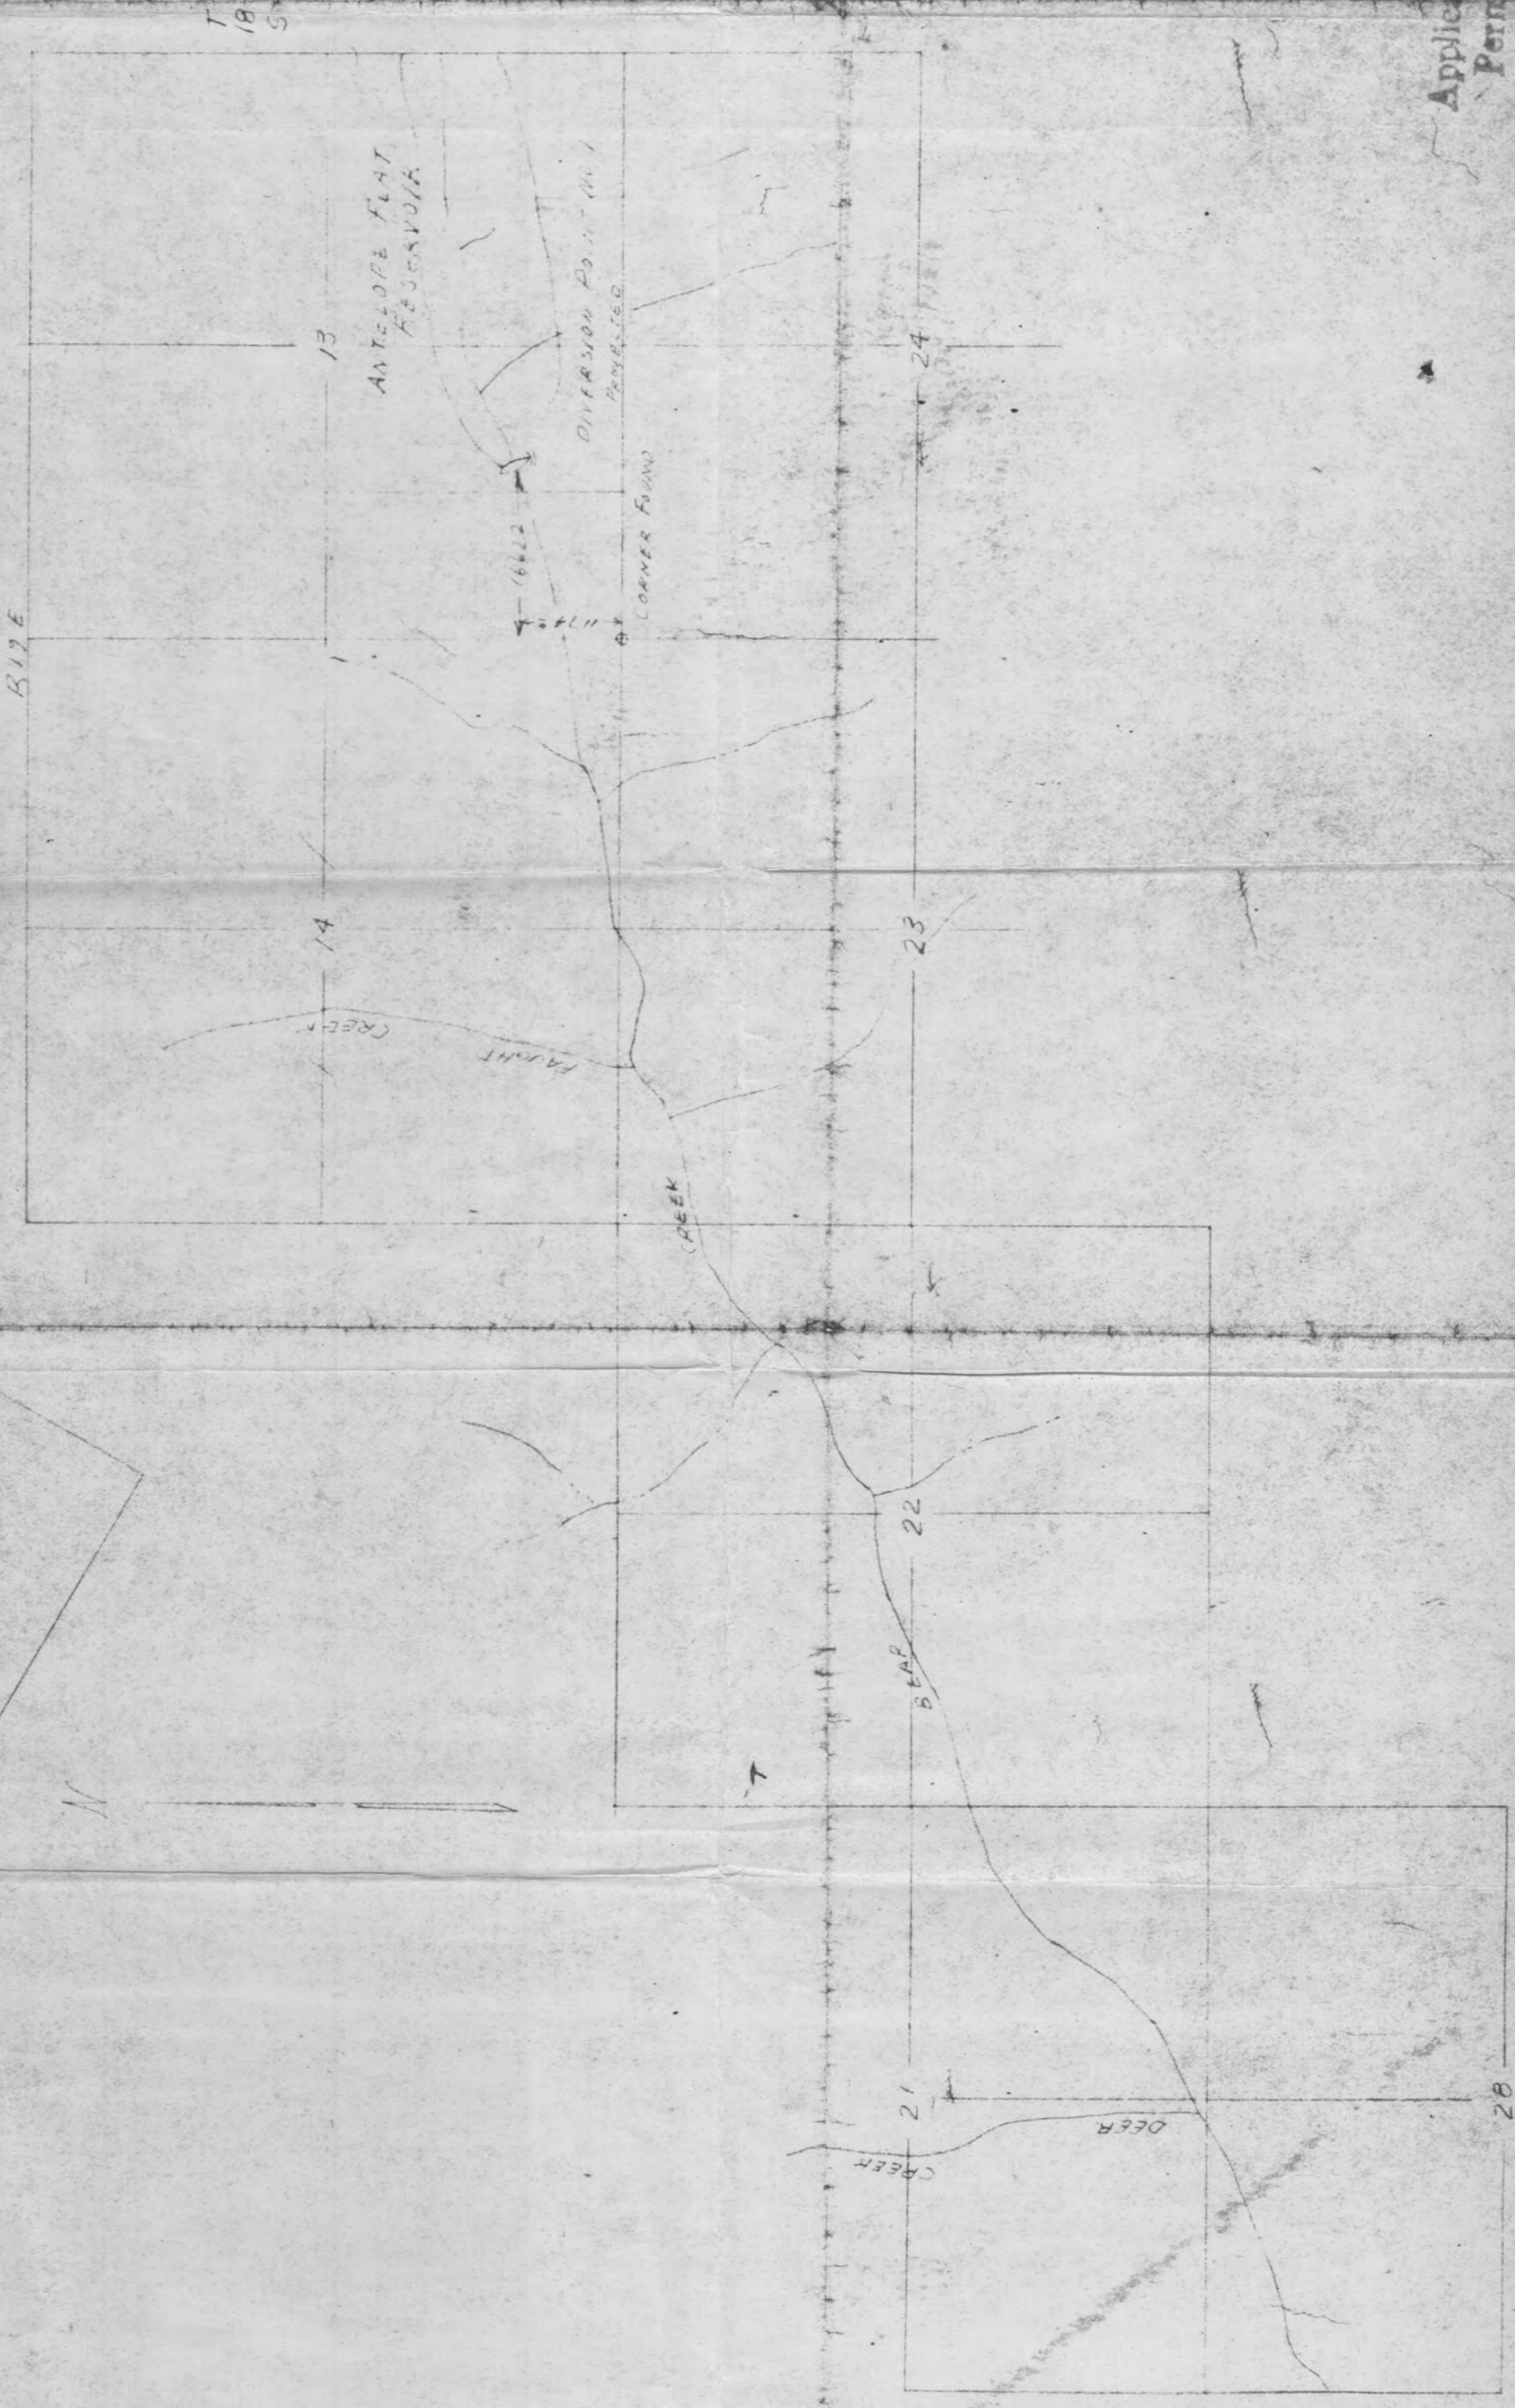


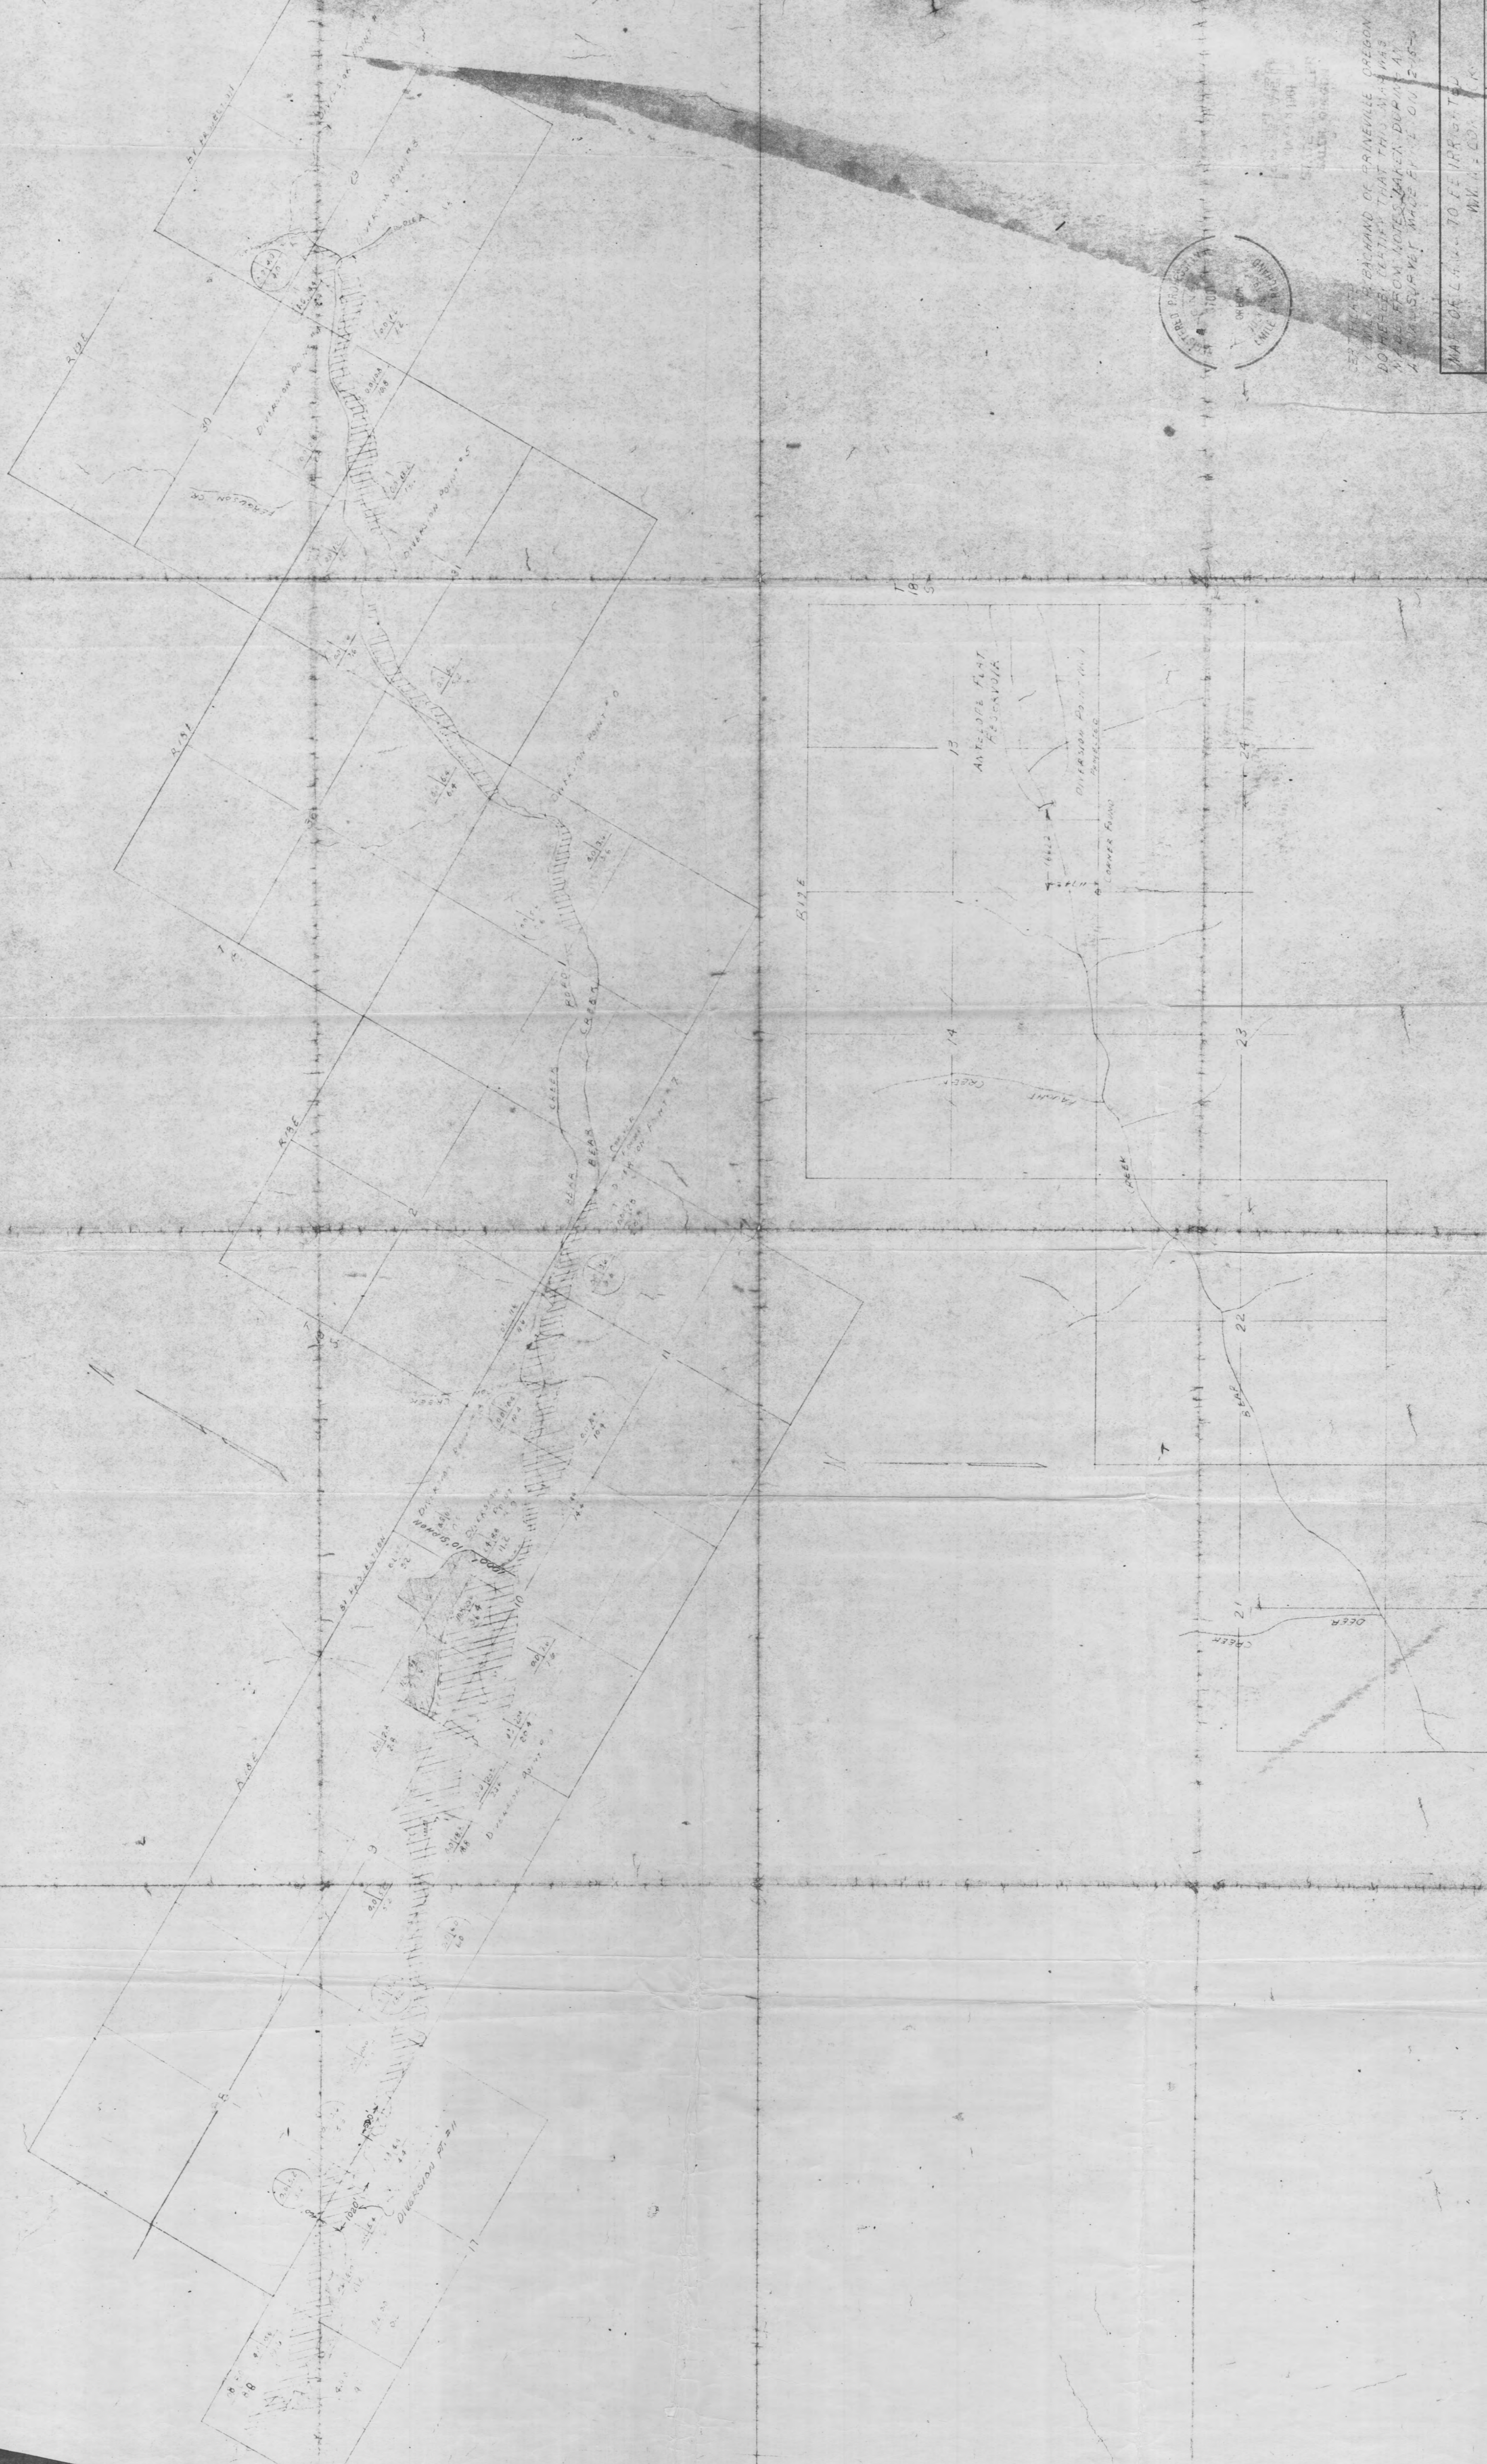

CERTIFICATE
I, JAMES H. BACHAND, OF PRINEVILLE, OREGON,
DO HEREBY CERTIFY THAT THIS MAP WAS
MADE FROM NOTES TAKEN DURING AN
AERIAL SURVEY, MADE BY ME ON 2-15-57.

MADE OR LATER TO BE IRREGULAR	
DATE	APPROVED BY
1-25-57	W. H. L. L.
DRAWN BY	
J. H. L.	
CHECKED BY	
J. H. L.	
DRAWING NUMBER	
1000	

Application No. 34949 - R-34949
Permit No. 2022 - R-257