

GROUNDWATER RIGHT APPLICATION
FOR
GARY CROSSAN FARMS. LLC.
LOCATED IN
SE 1/4 SEC. 26, T. 12 S., R. 3 W., W.M.
LINN COUNTY, OREGON

MARCH 26, 2019

RECEIVED
MAR 28 2019
OWRD

LEGEND:

40.0 ACRES

AMOUNT OF ACREAGE TO BE
IRRIGATED PER QUARTER-QUARTER
SECTION.



AREA TO BE IRRIGATED BY WELL #1
+ WELL #2.
73.3 ACRES TOTAL.





POINT OF DIVERSION (POD)

PROPOSED P.O.D.s:

- PROPOSED WELL #1 250' SOUTH AND 850' WEST OF THE
EAST 1/4 CORNER OF SECTION 26.
PROPOSED WELL #2 60' SOUTH AND 40' WEST OF THE
EAST 1/4 CORNER OF SECTION 26.

NOTE:

THIS MAP IS NOT INTENDED TO PROVIDE LEGAL
DIMENSIONS OR LOCATION OF PROPERTY OWNERSHIP.
INFORMATION ON THIS MAP IS COMPILED FROM 2017
LINN COUNTY GIS DATA, AERIAL PHOTOGRAPHY, AND
SURVEY RECORDS.

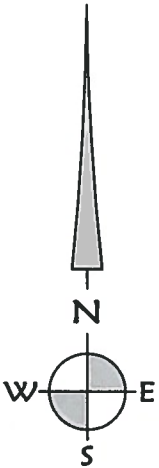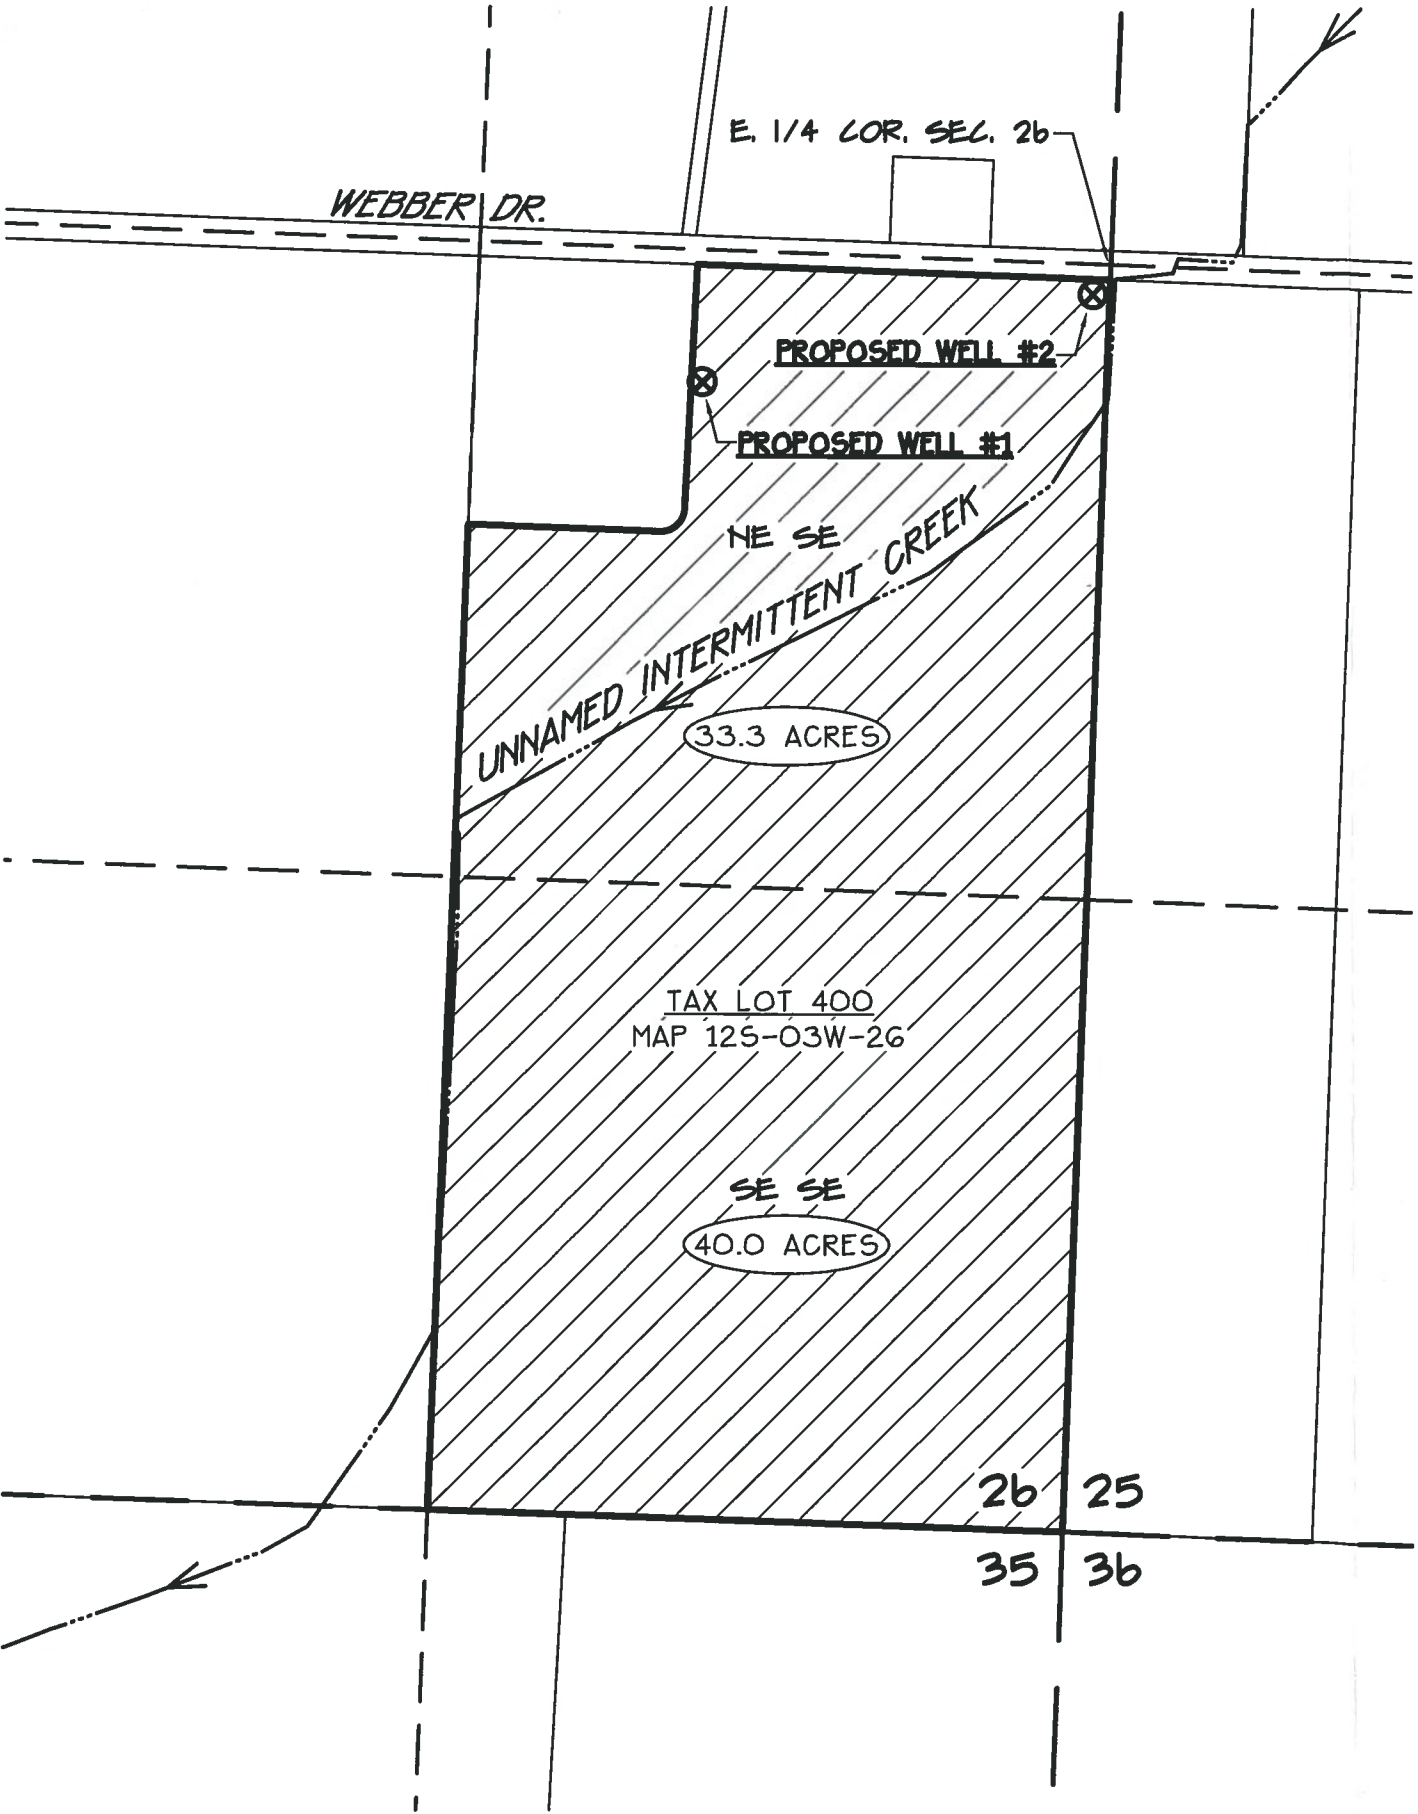

0 200 400 800 FT.

ORIG. SCALE: 1" = 400'

K & D

K & D ENGINEERING, Inc.
276 N.W. Hickory Street P.O. Box 725
Albany, Oregon 97321
(541) 928-2583

Date: 3/26/2019 Time: 15:16
Scale: 1=1(P5)
File: dwg\2019\19-58\19-58-wr.dwg (lan)