
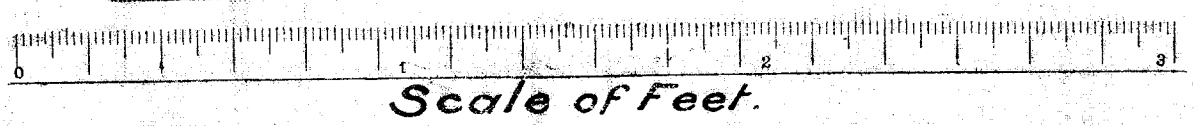


Township 14S, Range 42E. W.M.

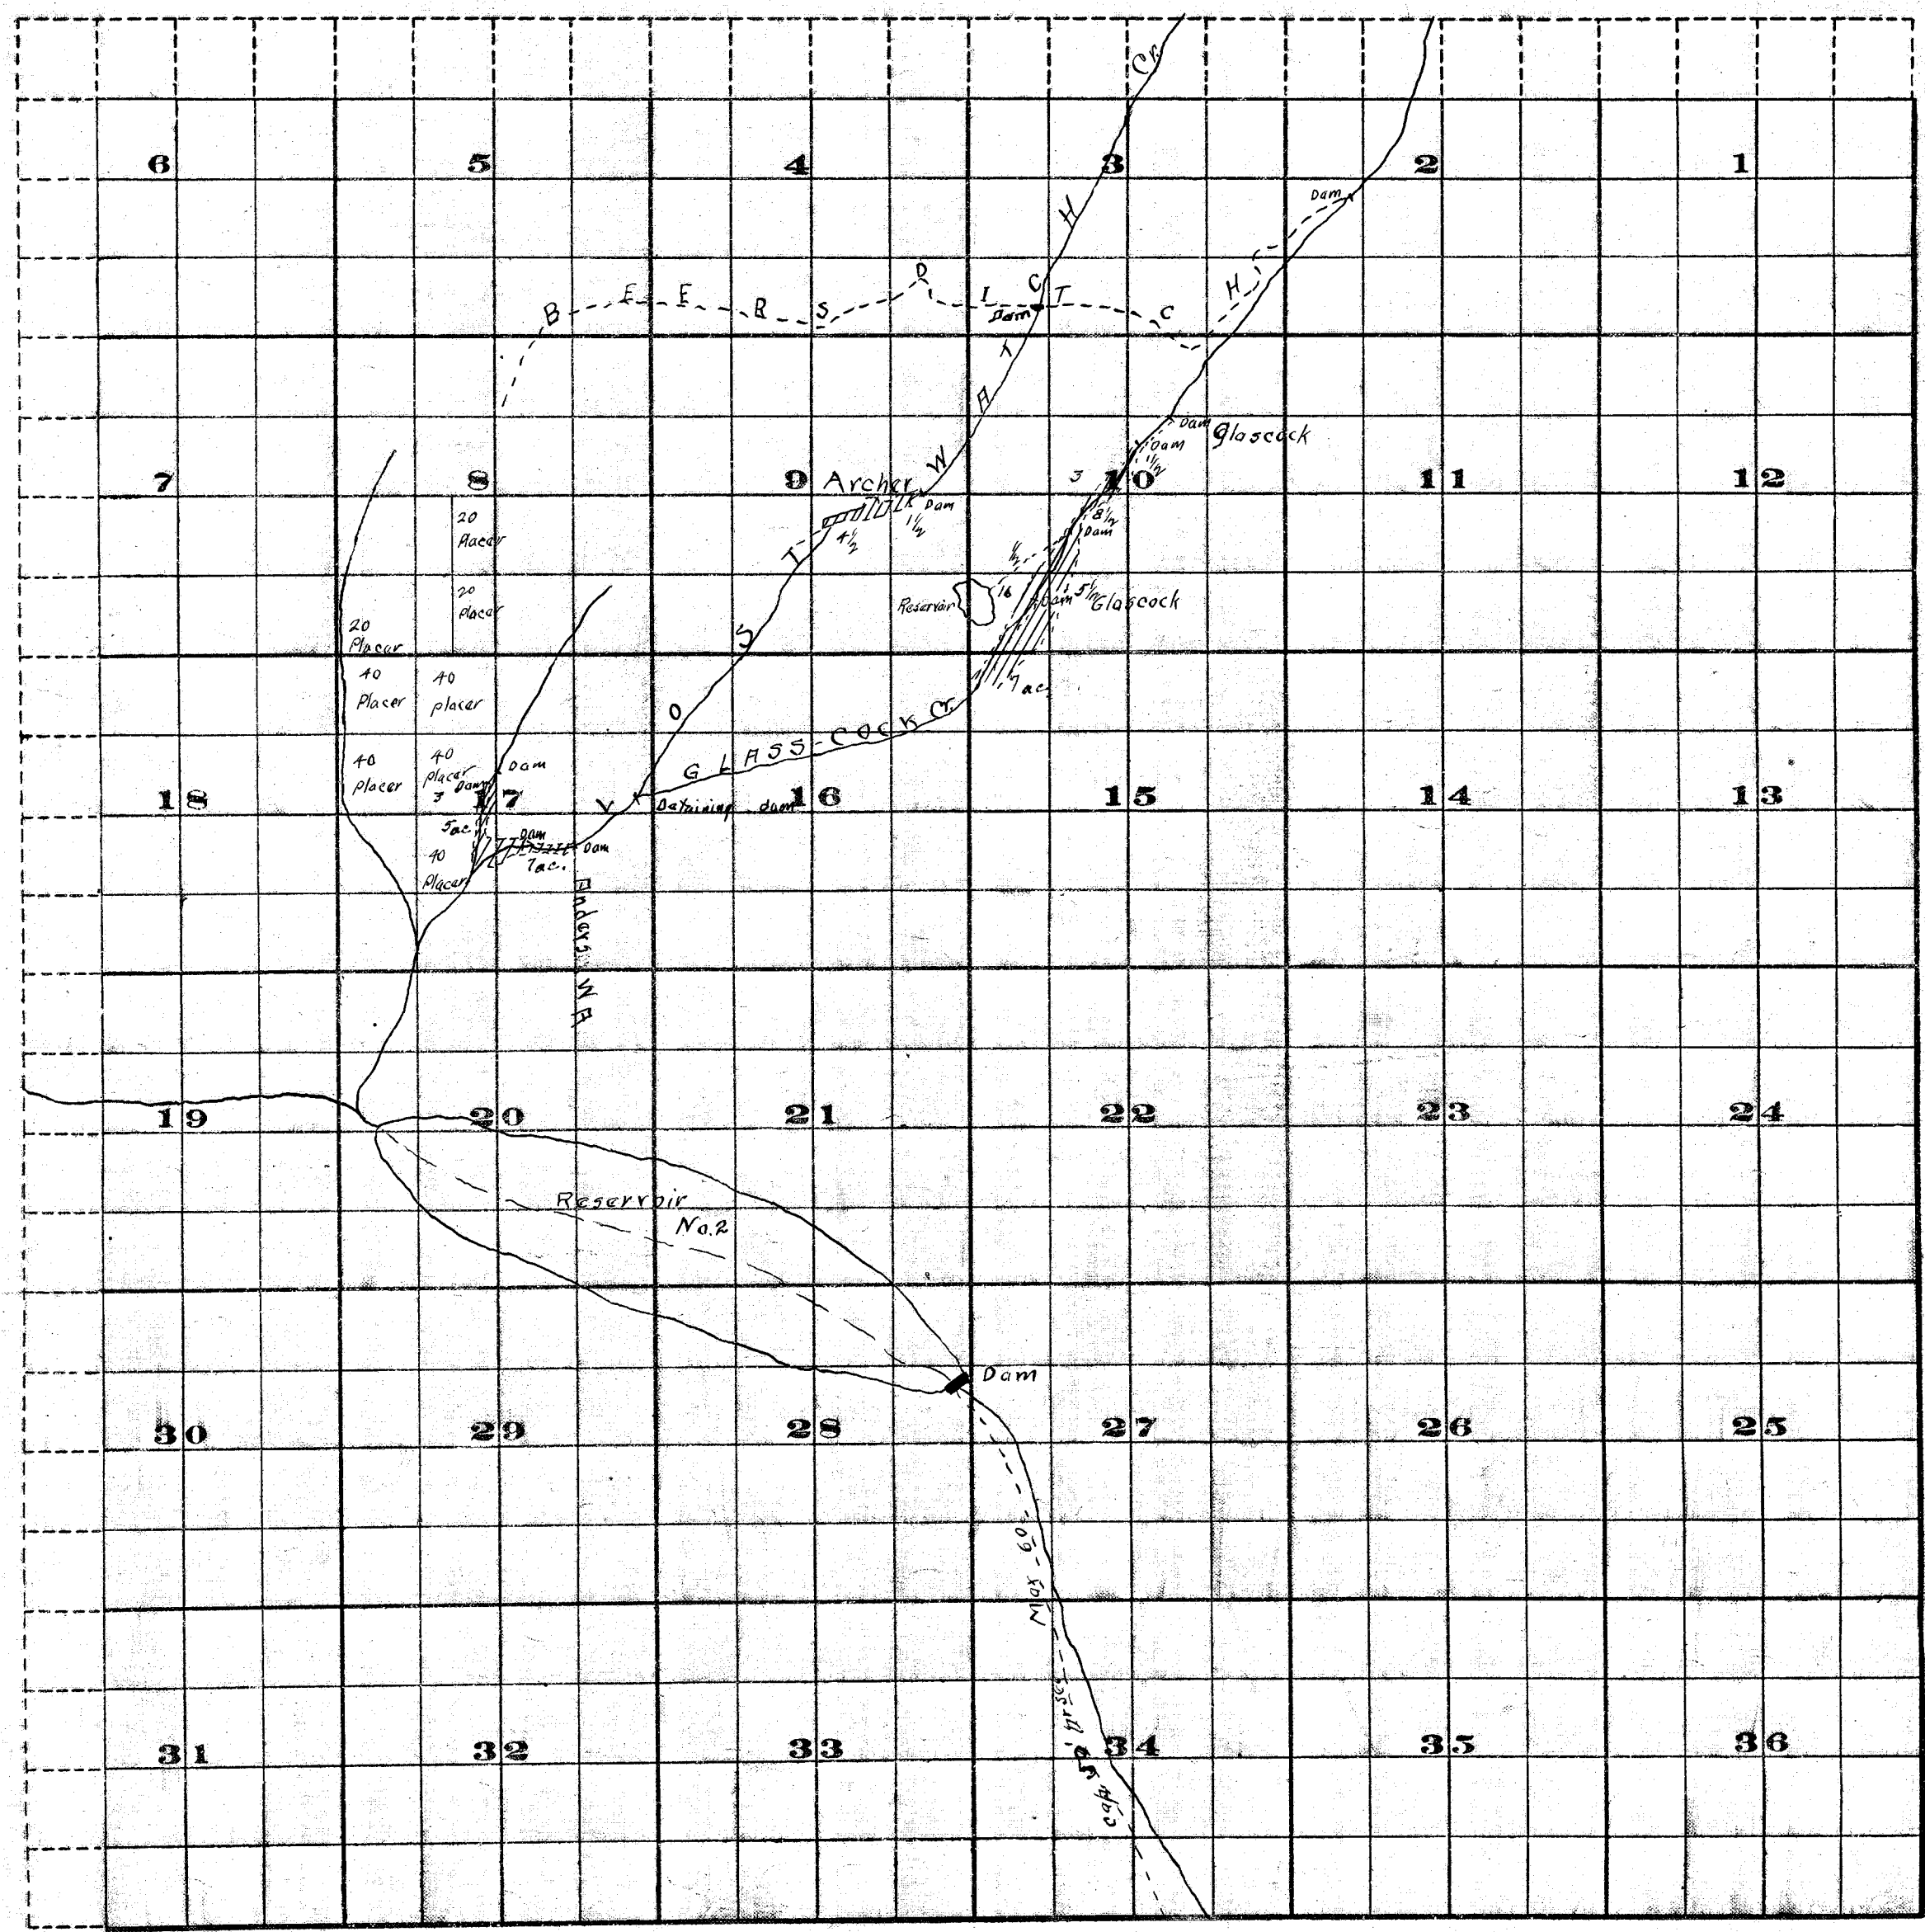

FROM OFFICE OF THE STATE ENGINEER, MALEM, OREGON

Survey by Rhea Luper
April 1910

John H. Lewis State Eng.
Examined Aug 24, 1910

Adjudication - Willow Creek - Malheur Co.,

9 d. 56.5 ac.
8 1/2 mi.

14S. 42E.