


RECEIVED

MAY 13 2019

OWRD

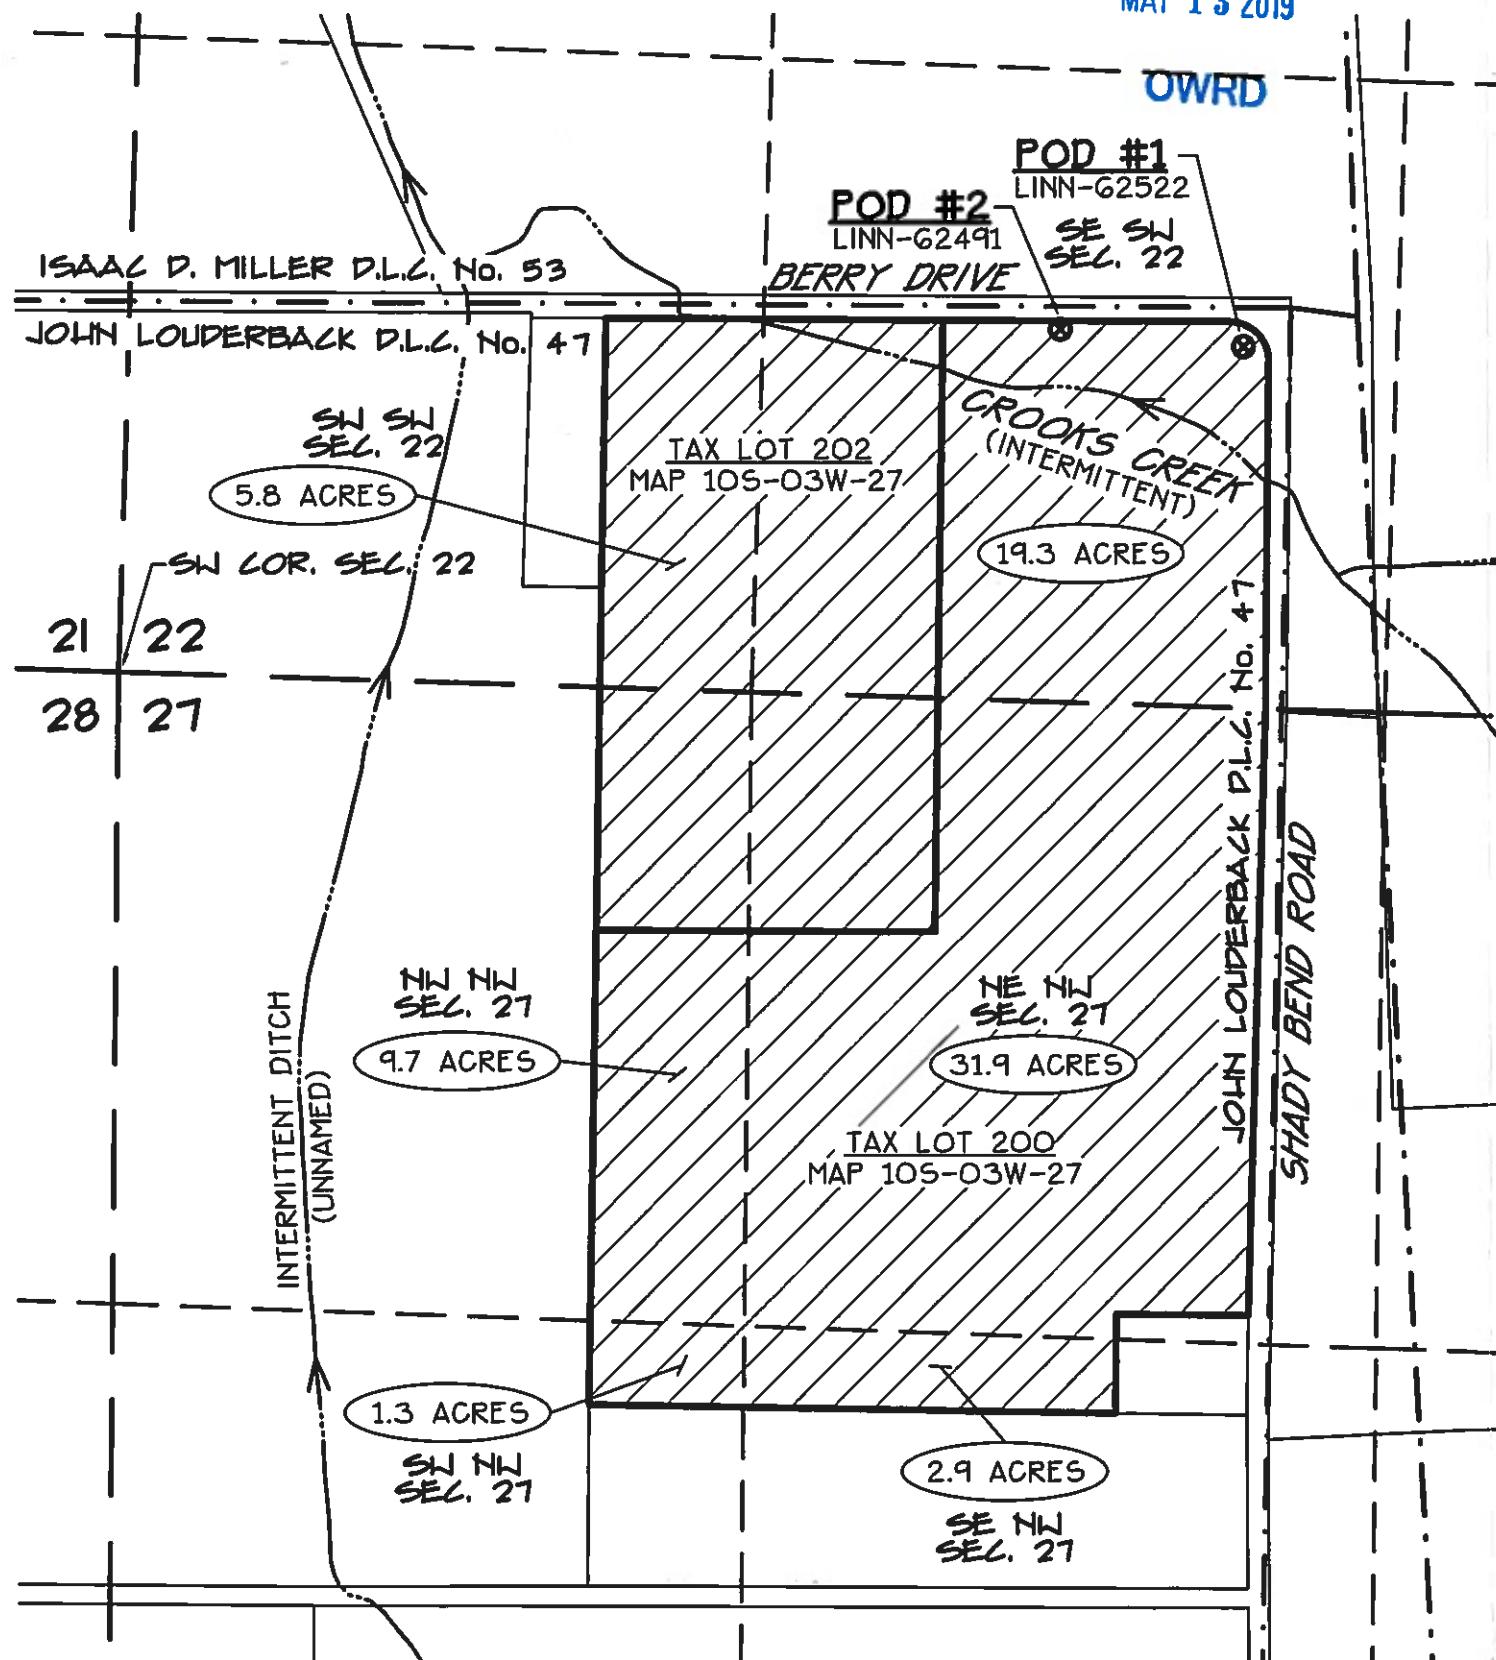

WATER RIGHT APPLICATION MAP

FOR

BERRY DRIVE, LLC.

LOCATED IN

SW 1/4 SEC. 22 + NW 1/4 SEC. 27,

T. 10 S., R. 3 W., W.M.

JOHN LOUDERBACK D.L.C. No. 47

LINN COUNTY, OREGON

MAY 9, 2019


USES:

THIS APPLICATION IS FOR BOTH INDUSTRIAL AND IRRIGATION USE.

LEGEND:



POINT OF DIVERSION (P.O.D.) FOR INDUSTRIAL AND IRRIGATION USE

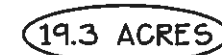

AMOUNT OF ACREAGE IRRIGATED PER QUARTER-QUARTER SECTION AND DONATION LAND CLAIM



AREA TO BE IRRIGATED UNDER PROPOSED WATER RIGHT 70.9 ACRES TOTAL; ALSO AREA OF INDUSTRIAL WATER RIGHT.

PROPOSED P.O.D.s

POD #1 - EXISTING WELL - LINN-G2522
670' NORTH AND 2350' EAST OF THE
SOUTHWEST CORNER OF SECTION 22

POD #2 - EXISTING WELL - LINN-G2491
710' NORTH AND 1970' EAST OF THE
SOUTHWEST CORNER OF SECTION 22

NOTE:

THIS MAP IS NOT INTENDED TO PROVIDE LEGAL DIMENSIONS OR LOCATION OF PROPERTY OWNERSHIP. INFORMATION ON THIS MAP IS COMPILED FROM 2017 LINN COUNTY GIS DATA AND AERIAL PHOTOGRAPHY.

K&D

K & D ENGINEERING, Inc.
278 N.W. Hickory Street P.O. Box 725
Albany, Oregon 97321
(541) 928-2583

Date: 5/10/2019

Time: 10:32

Scale: 1"=400'(PS)

File: dwg\2019\19-83\19-83-wr.dwg (lan)

A-18822