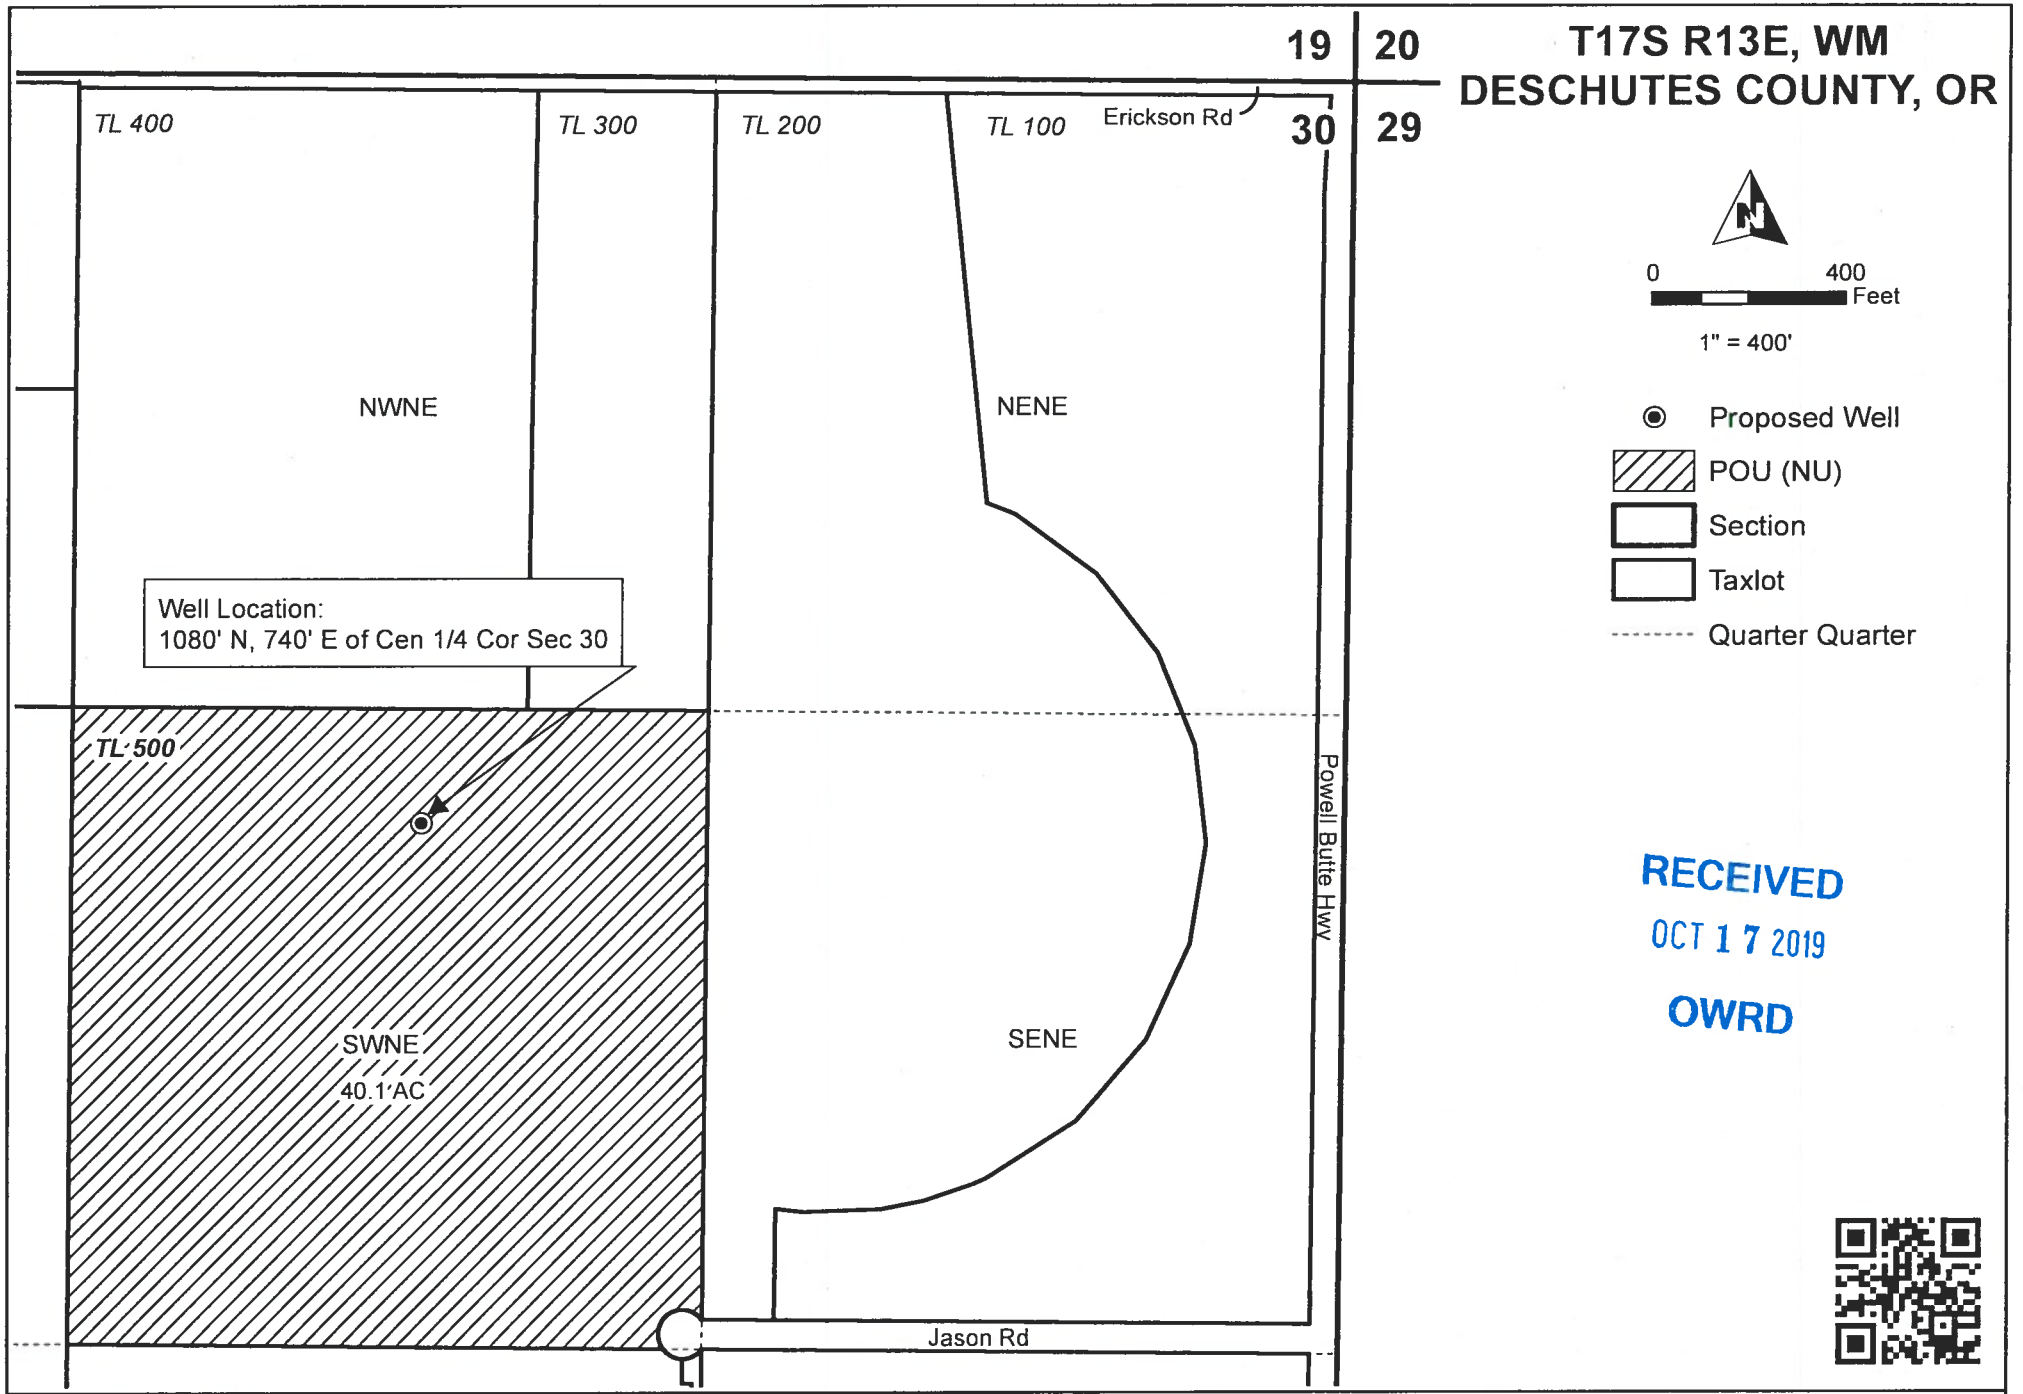

GROUNDWATER APPLICATION MAP
TIORATI MGT., LLC
Date: 10/17/2019
G-18834

This map is not intended to provide legal dimensions or locations of property ownership lines.

WATER RIGHT SERVICES, LLC
PO BOX 1830, BEND, OR 97709
WWW.OREGONWATER.US CCB # 197121
johnshort@usa.com 541-389-2837

THIS MAP WAS PREPARED FOR ASSESSMENT PURPOSE ONLY

8/29/2017

N.E.1/4 SEC.30 T.17S. R.13E. W.M.
DESCHUTES COUNTY
1" = 200'

17 13 30A0

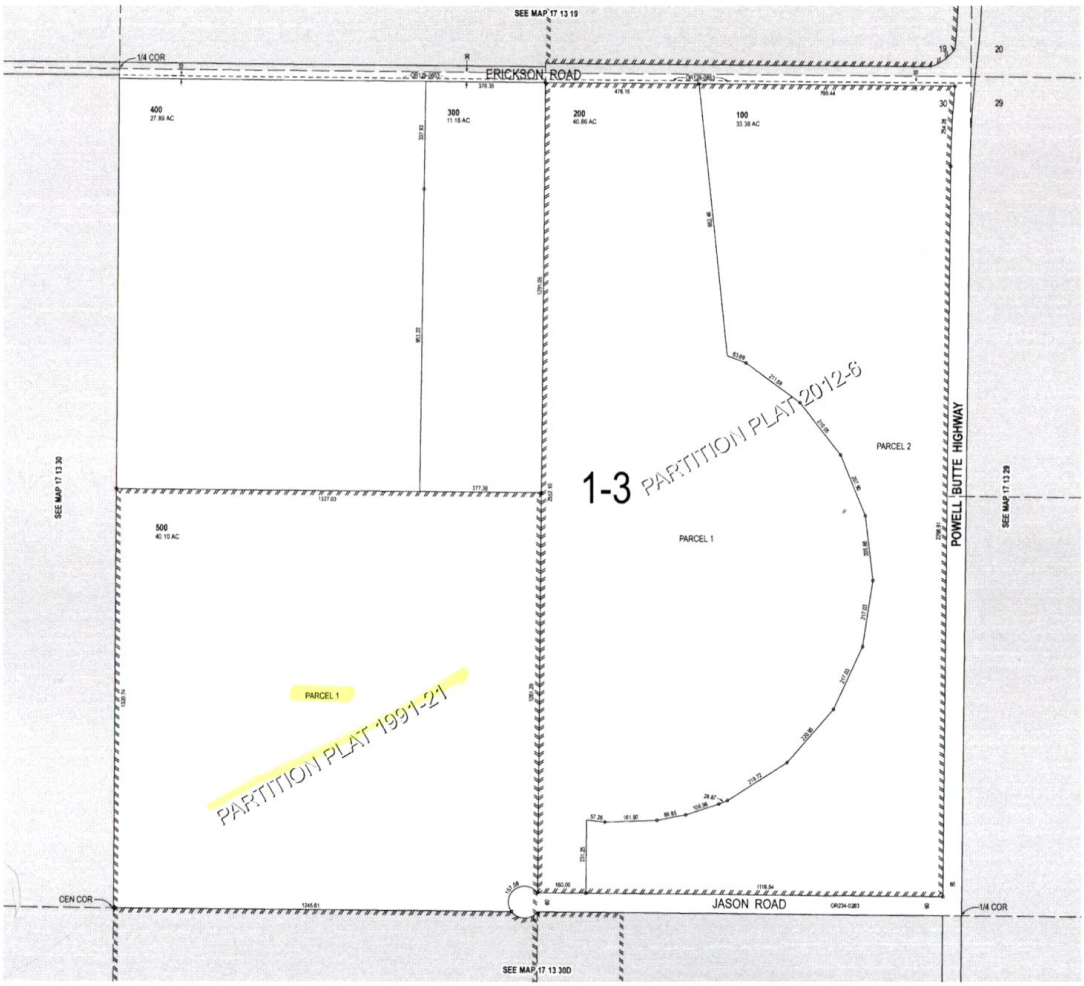

17 13 30A0