
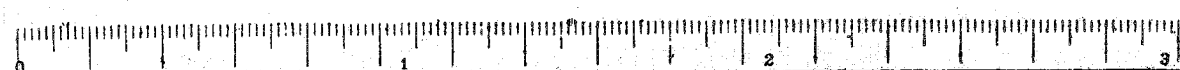


Township 26 South, Range 35 E.W.M.

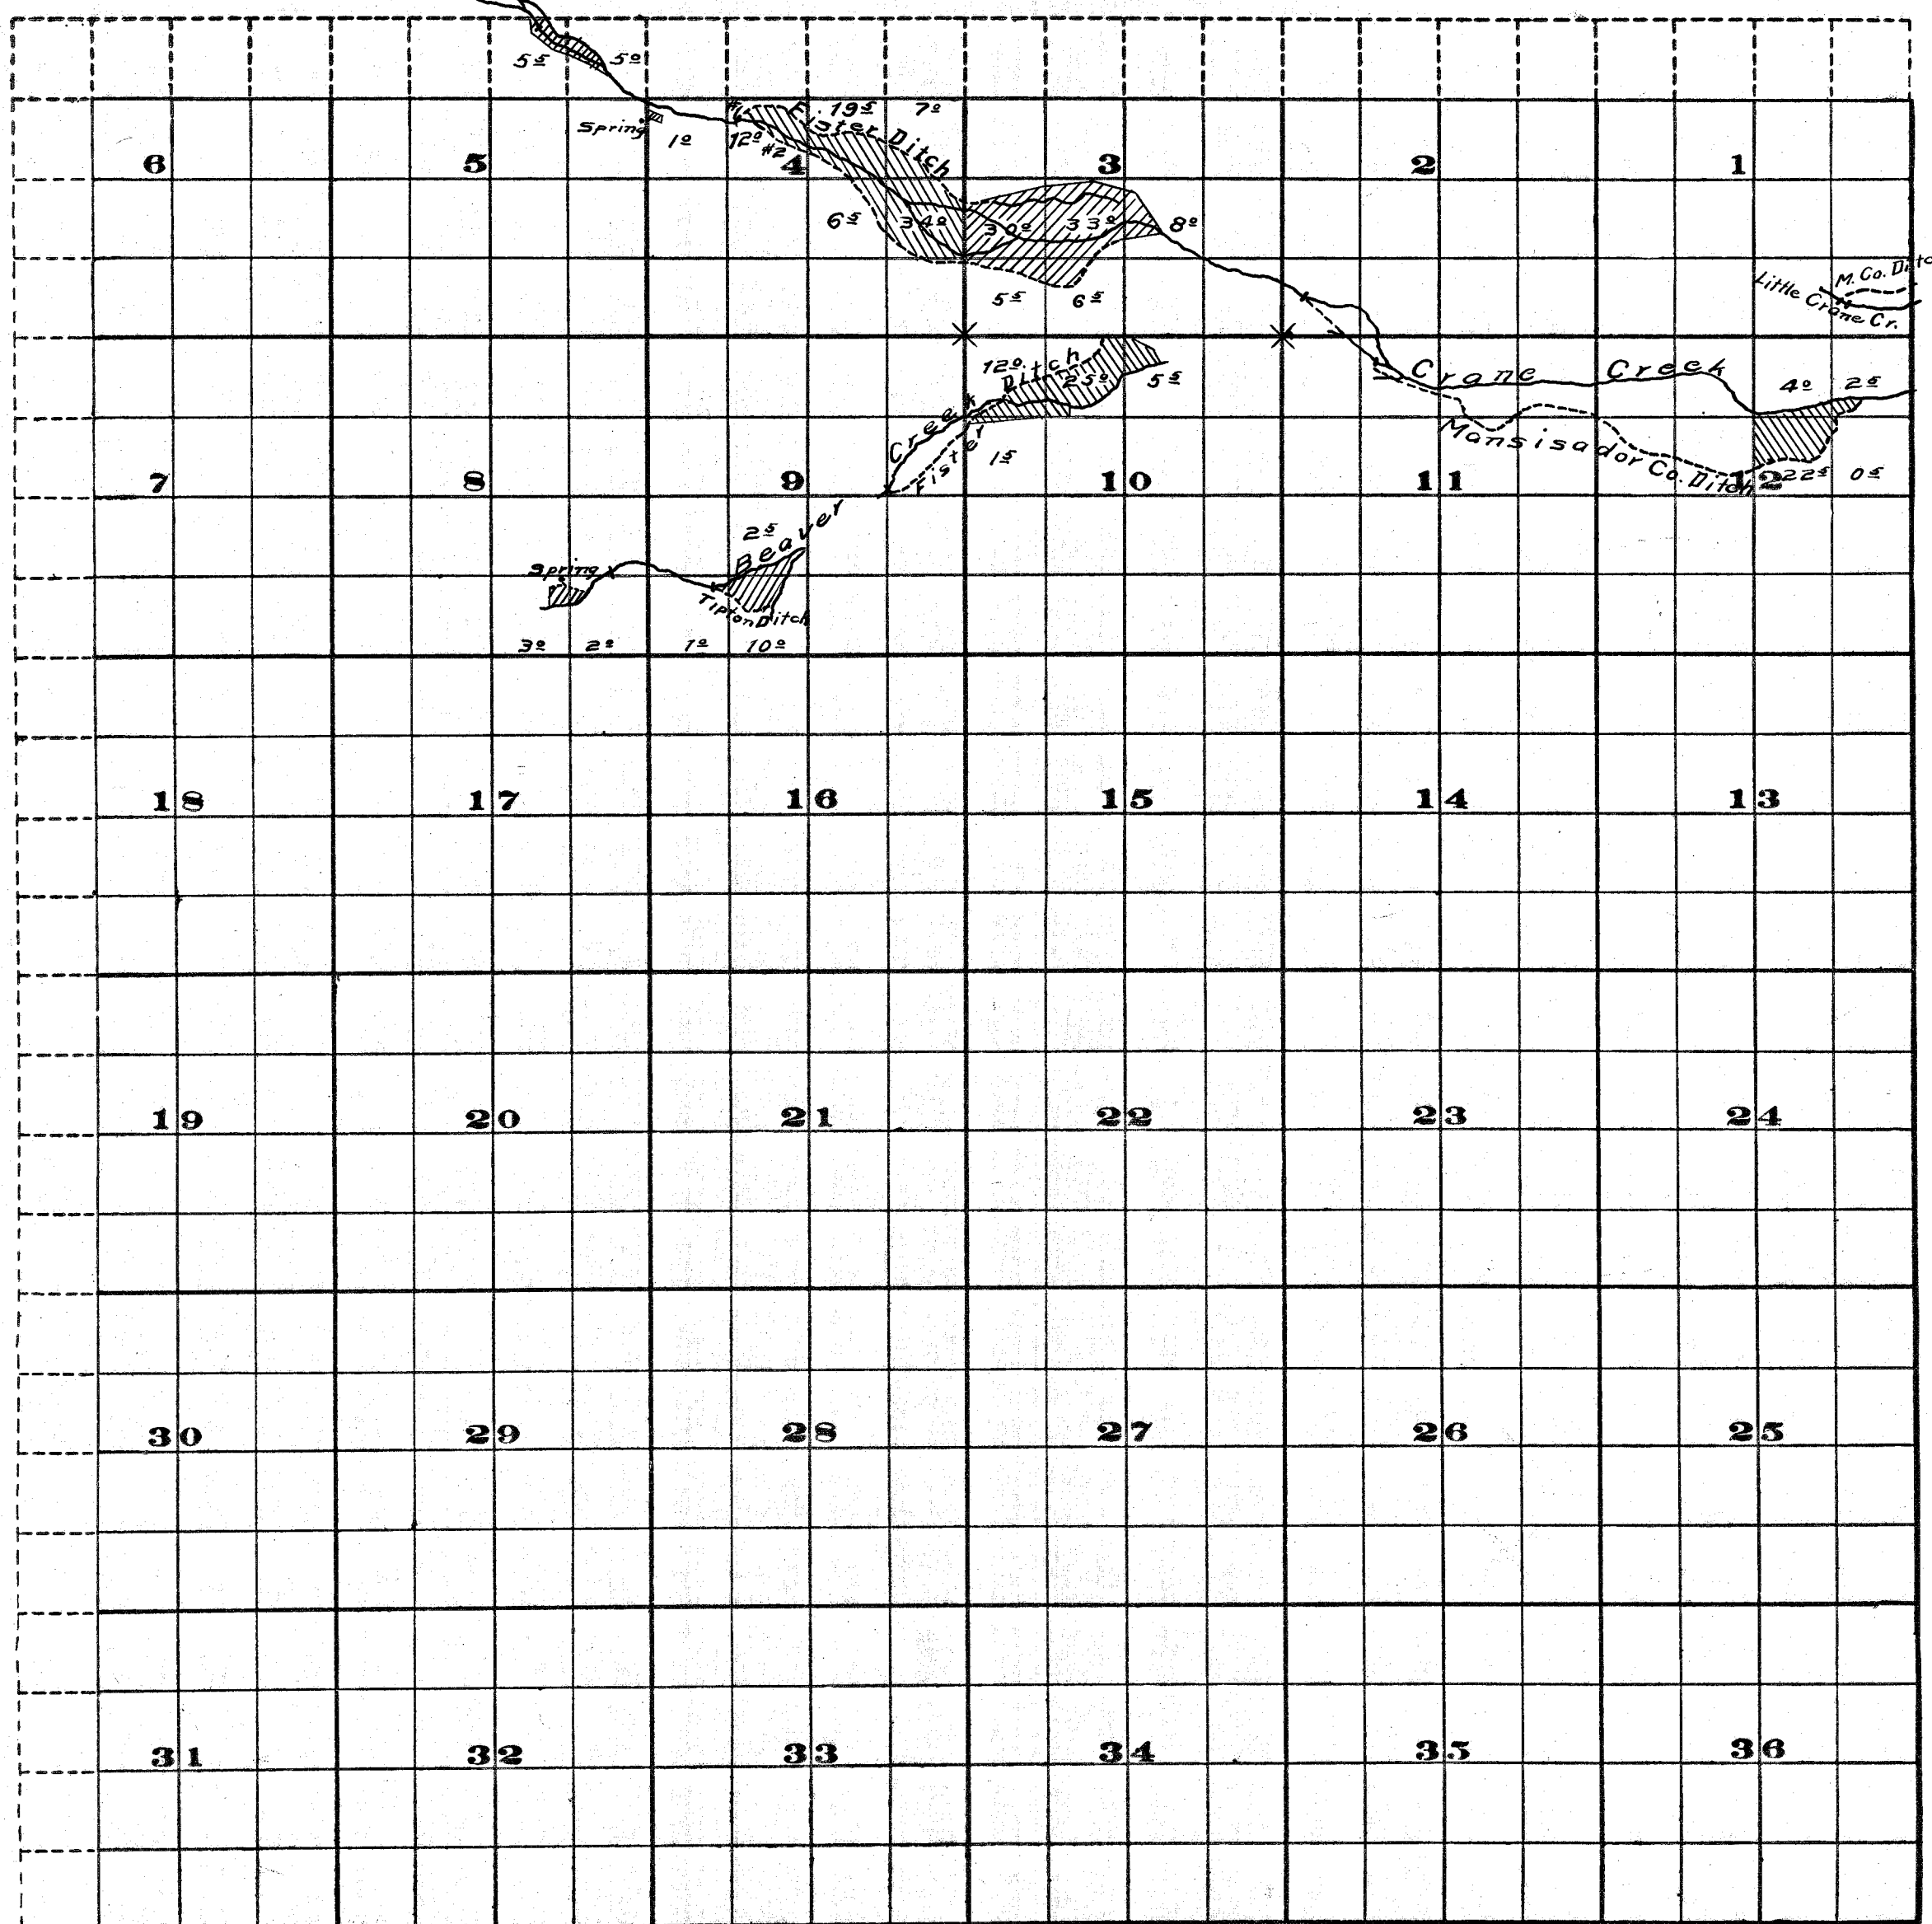

— Legend Scale of Feet.

Surveyed Sept. 1913.


FROM OFFICE OF THE STATE ENGINEER, MALEM, OREGON

Adjudication Survey

Malheur River  
and  
Tributaries



Ditches

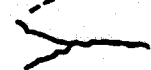

Streams



Irrigated Area



Corners Located