


GROUNDWATER WATER RIGHT APPLICATION MAP

T3N, R3W, SEC.32 TAX LOT 100, SEC.28 TAX LOT 3700, SEC.29 TAX LOT 2900, SEC.33 TAX LOT 400, WASHINGTON COUNTY, OREGON, W.M.

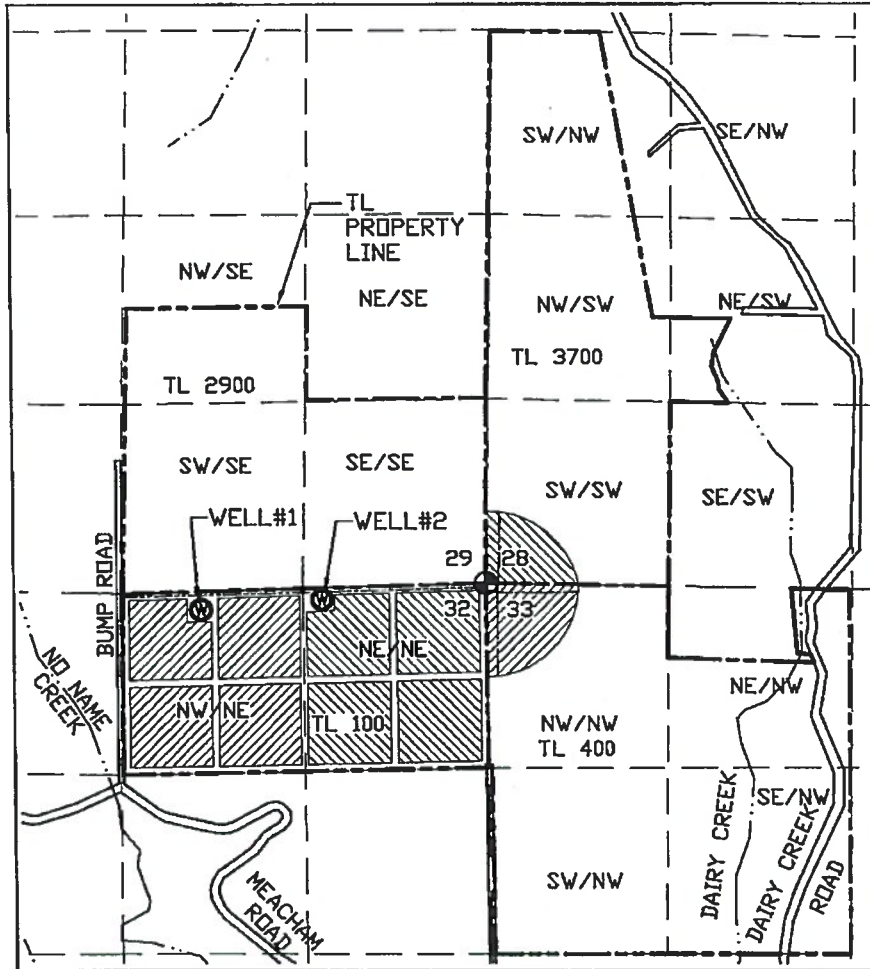

MAP PREPARED FOR:
BARRETT BROWN,
AVVENTURA LLC
P.O. BOX 1280
NORTH PLAINS, OR 97133

WELL #1, EXISTING,
WASH 57754,
LOCATION, 190'S AND 2,060'W
FROM THE NE CORN. OF SEC 32.

WELL #2, PROPOSED,
LOCATION, 115' S AND 1,190'W
FROM THE NE CORN. OF SEC 32.

TAX LOT 100, SEC. 32
DIVERTED, CONVEYED,
IRRIGATION.

TAX LOT 2900, SEC. 29
CONVEYED THROUGH EXISTING
EASEMENT TO TL 3700.

TAX LOT 3700, SEC. 28
CONVEYED, IRRIGATION.

TAX LOT 400, SEC 33
CONVEYED, IRRIGATION.

RECEIVED

DEC 18 2019

1320 0 660 1320
1 inch = 1320 ft.

T	R	Sec	Q-Q	Acres
3N	3W	32	NE/NE	28.50
3N	3W	32	NW/NE	28.50
3N	3W	28	SW/SW	6.00
3N	3W	33	NW/NW	8.00
Total acres =				71.00

OWRD

LEGEND

	AREA OF IRRIGATION		SECTION LINES
	PROPERTY LINES OF TAX LOTS		1/4 - 1/4 LINES
	WELL		PROPOSED WATER MAIN
	GOVERNMENT CORNER		CREEKS PER USGS


REVISED REQUEST

AREA: 71 AC.
RATE: 38 GPM, 0.085 CFS.
DUTY: 0.092 FT/AC.
ANNUAL USE: 6.60 AC-FT.

Stuntzner
Engineering
& Forestry, LLC

MAP BASIS: TAX MAPS 3N332 AND 3N 3 C,
WASHINGTON COUNTY, W.M.,
SEF JOB # 318-070, REV. DATE 12-18-19
DRAWING # BARRETT BROWN GW APP MAP.

NOTE: THIS MAP IS PRODUCED TO INDICATE
THE LOCATION OF A WATER RIGHT. IT IS NOT
INTENDED TO PROVIDE INFORMATION RELATIVE
TO THE LOCATION OF PROPERTY LINES.

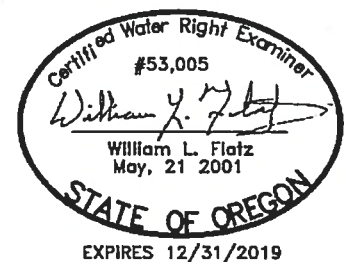

G-18836